




Datum 9.00m

North-East Elevation



South-West Elevation

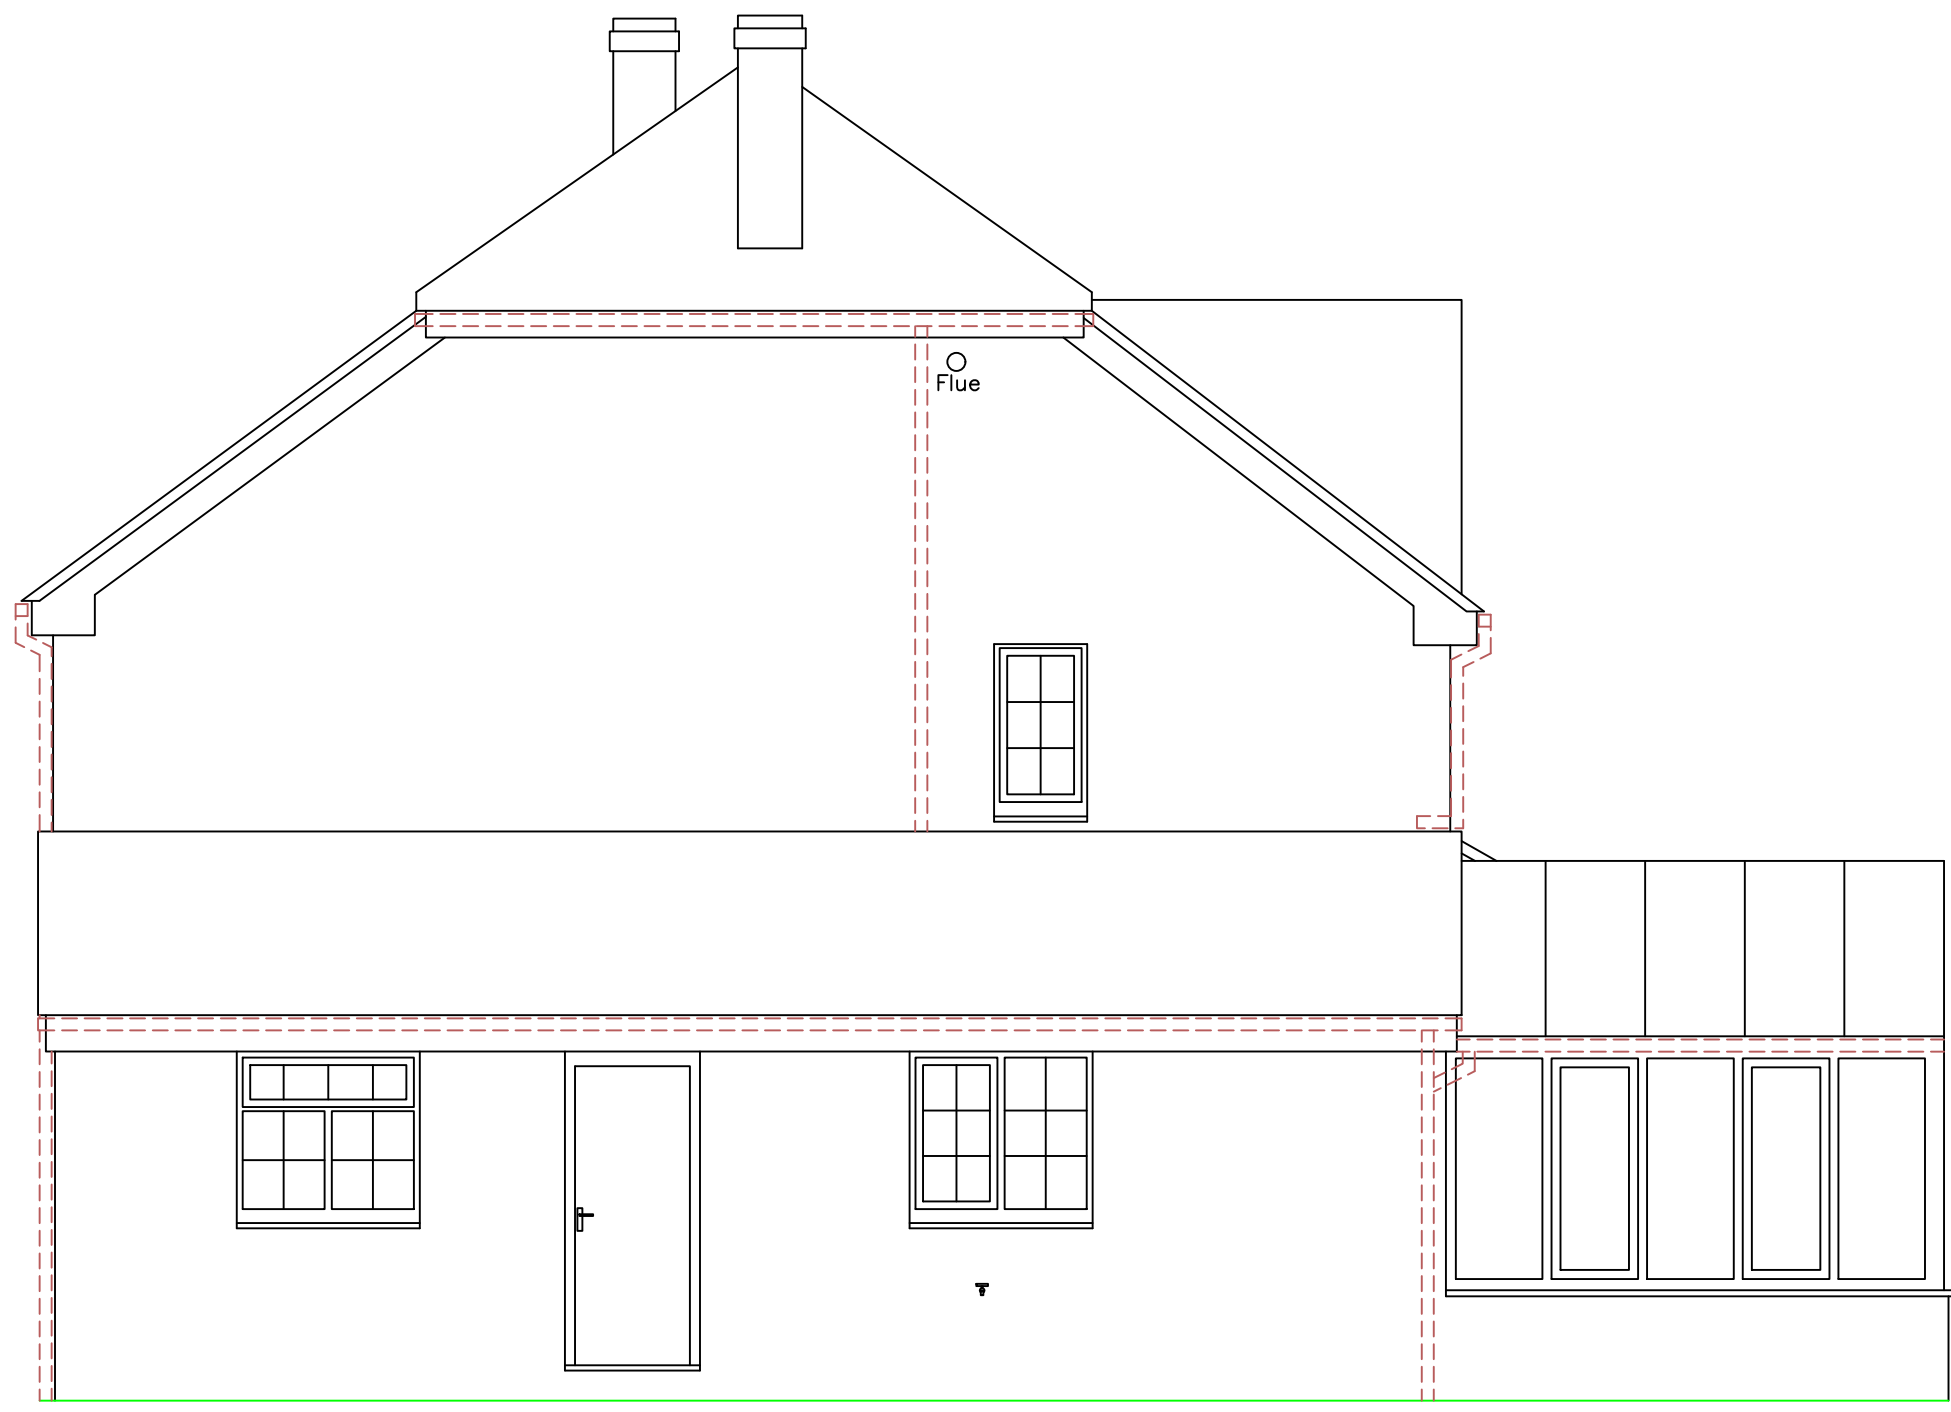


Datum 9.00m

South-East Elevation




North-West Elevation

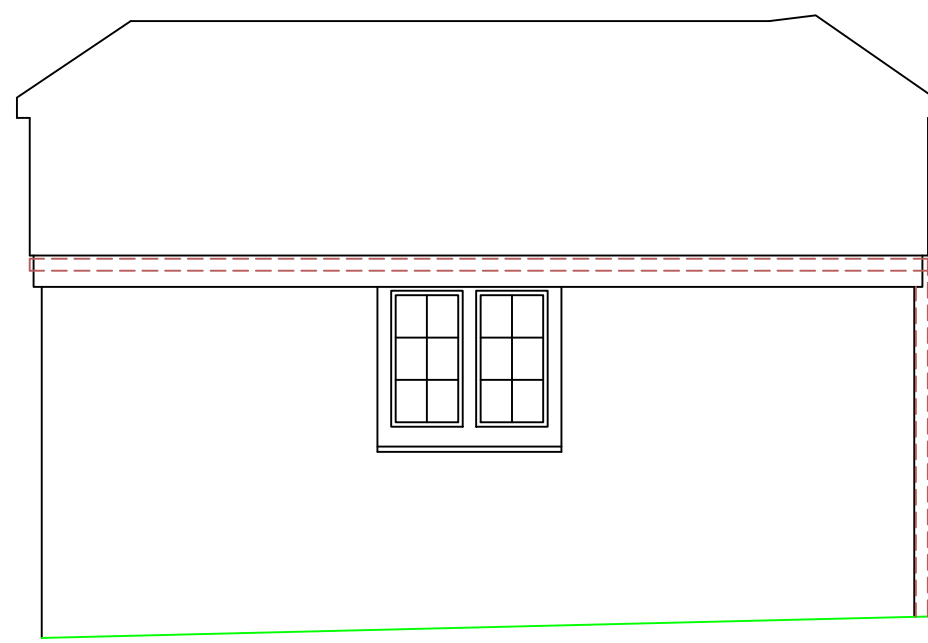


Datum 9.00m


North-West Elevation

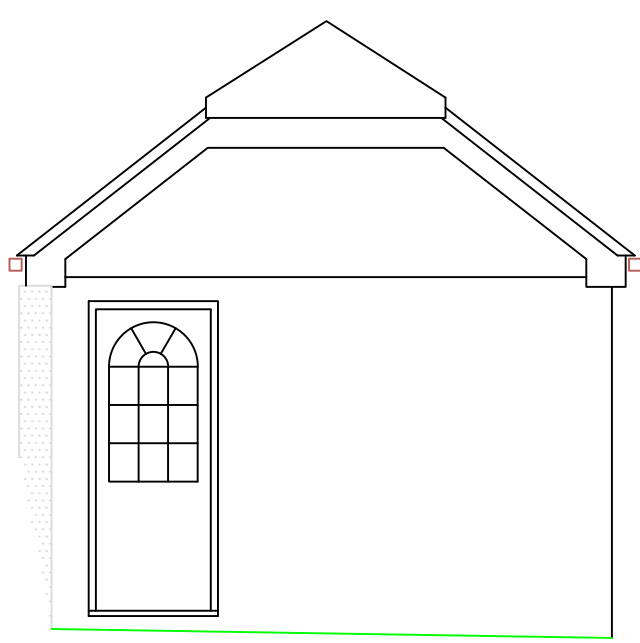


North-East Elevation

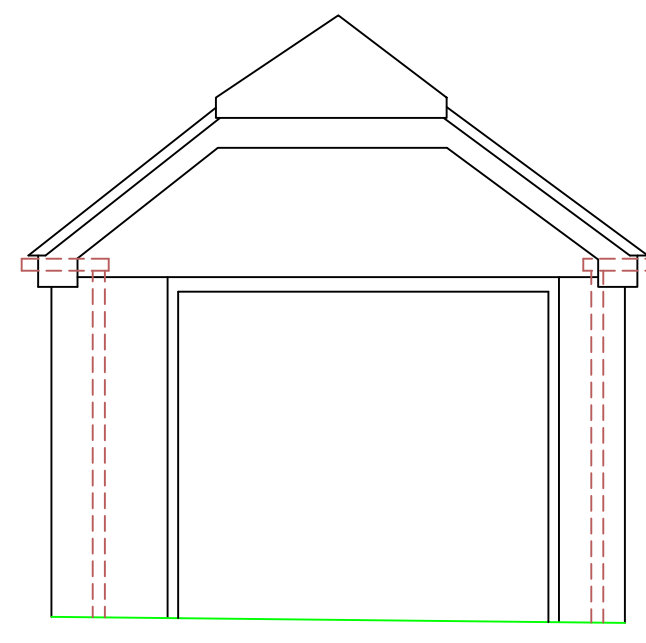


South-West Elevation

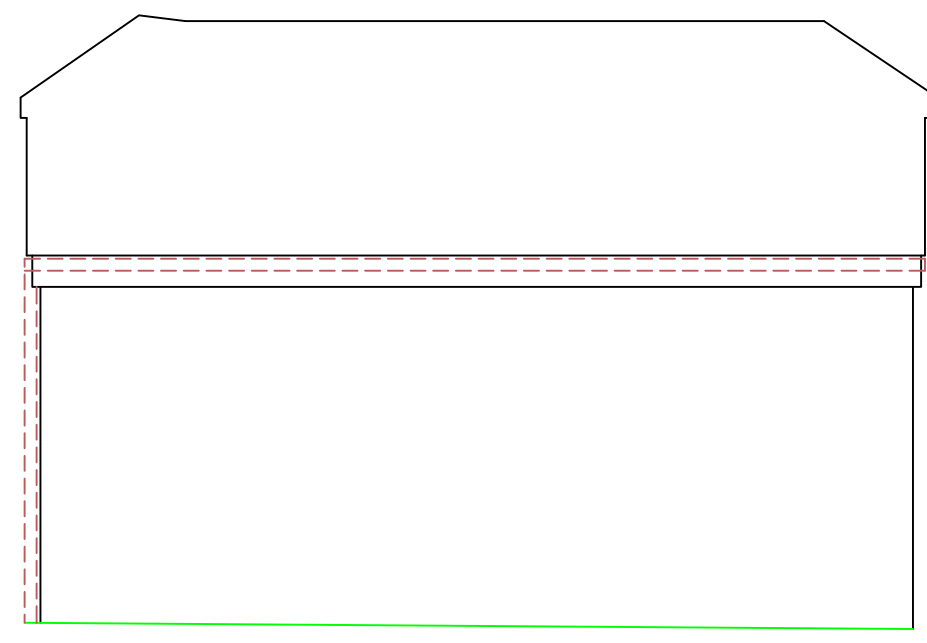

South-East Elevation

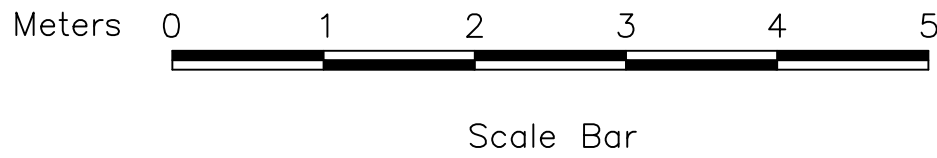

**Levels**  
Levels are related to a temporary benchmark height 10.00 m situated at station 1, 1000mE, 1000mN.

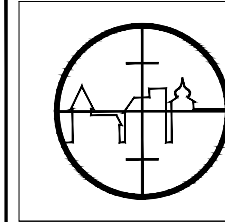

**3DMap Surveys Ltd**  
Web: 3dmapsurveys.co.uk  
Email: sales@3dmapsurveys.co.uk  
Phone: 02380 485 968

|                |                                              |            |              |
|----------------|----------------------------------------------|------------|--------------|
| Client         | Michelle and David West                      |            |              |
| Location       | Fromfield<br>2 Elm Road<br>Havant<br>PO9 2SZ |            |              |
| Type of Survey | Measured Building Survey                     |            |              |
| Plotted Scale  | 1:50@A0                                      | Date       | January 2024 |
| Ref No         | 231119                                       | QA Checked | NP           |
| Revision       |                                              | Drawing No | 4 of 4       |