




NOTE: All dimensions to be checked on site prior to commencement of any work
*** DO NOT SCALE FROM THIS DRAWING EXCEPT FOR THE PURPOSES OF DETERMINING A PLANNING APPLICATION ***
Notify C.A of any discrepancies before ordering materials.
© Crown Copyright and database right Ordnance Survey Licence number 100019671 (2015)

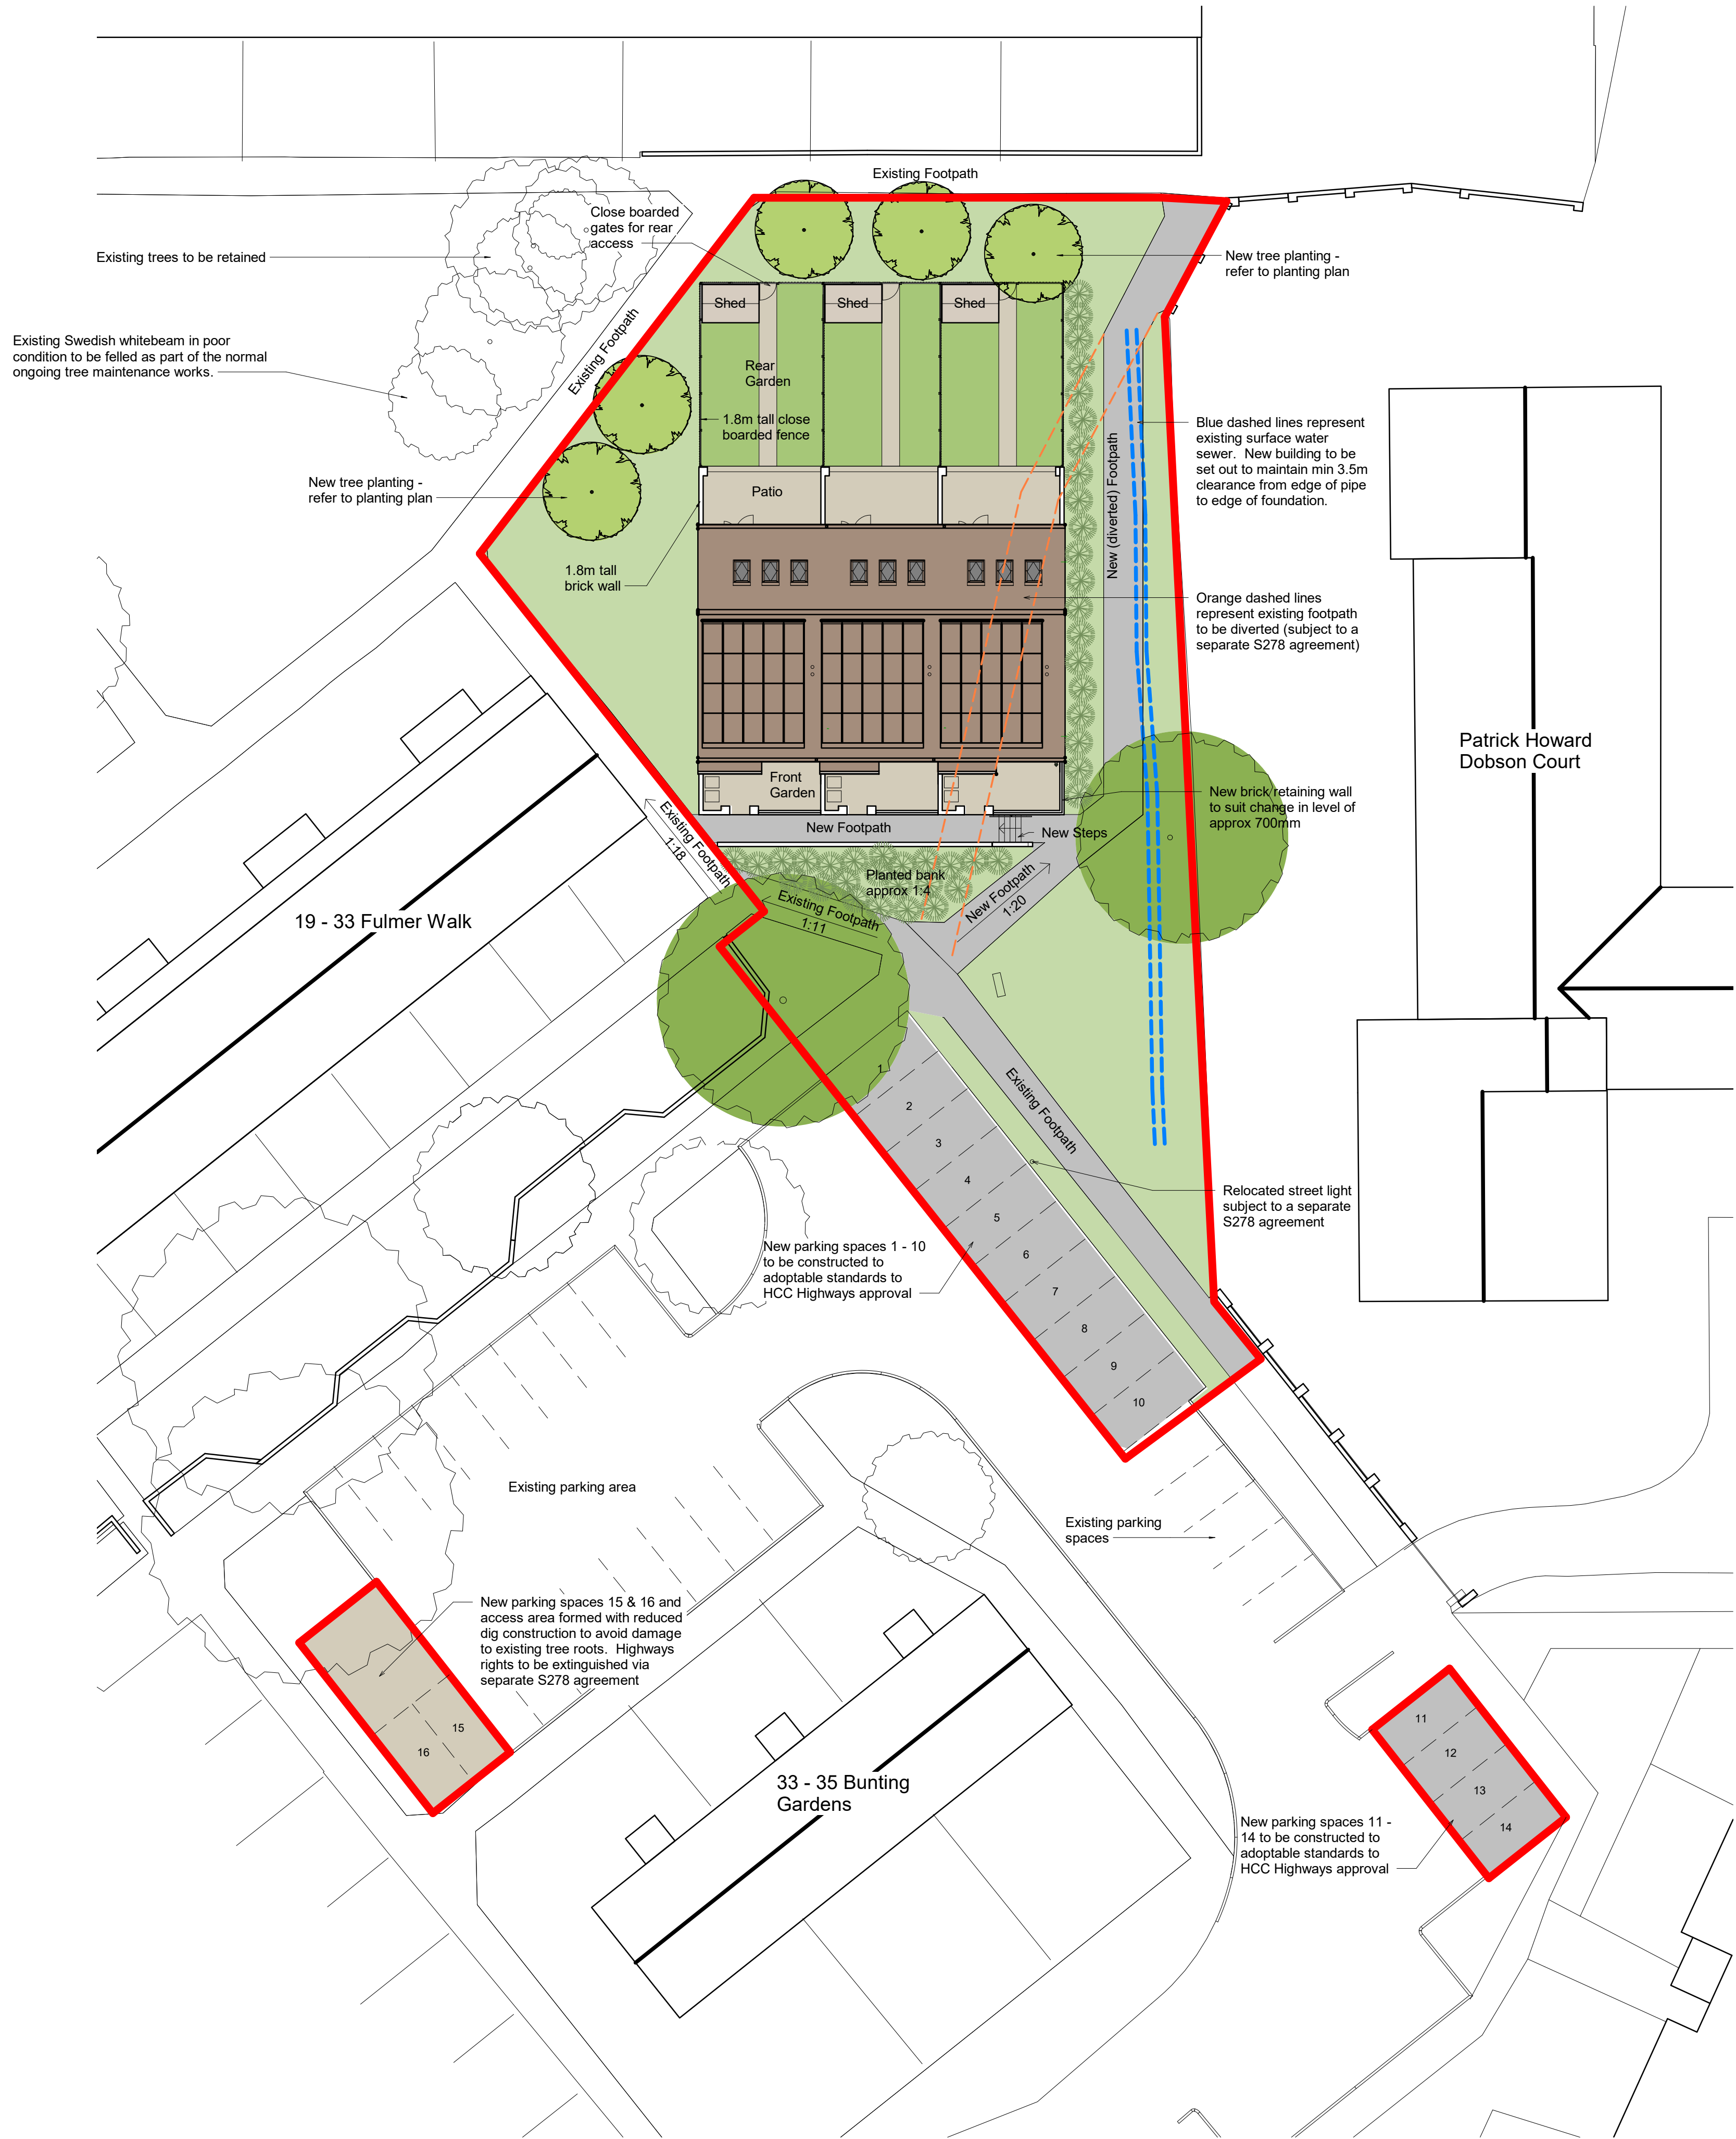

P2	18/01/23	Proposed houses moved 0.6m west to maintain required 3.5m clearance to sewer	CG
Rev	Date	Revision Details (Amended By)	Approved By
Project			
Bunting Gardens			
Drawing Title			
Site Plan as Proposed			
Date	20/09/22	Scale @ A1	1 : 200
Housing, Neighbourhood & Building Services			
		JAMES HILL Head of Service	
DEPARTMENTAL SECTION:			
ARCHITECTS GROUP - Susan Whitehouse Dip.L.A. M.L.I. Design Group Head		Tel No: 023 92 841518	
Design/ Survey By		Fax No: 023 92 834738	
CG	Drawn By	CG	Checked By
Drawing No			
2637 / 1107 / P2			
SURVEY	DESIGN	☒	WORKING DRAWING
FEASIBILITY	TENDER		AS BUILT
FORMATION	CONTRACT		A.I.