


NB
(i) FIGURED DIMENSIONS MUST BE TAKEN IN
PRESENCE TO CALLED DIMENSIONS AND SITE
DIMENSIONS ARE TO BE CHECKED BEFORE WORK
IS PUT IN HAND.

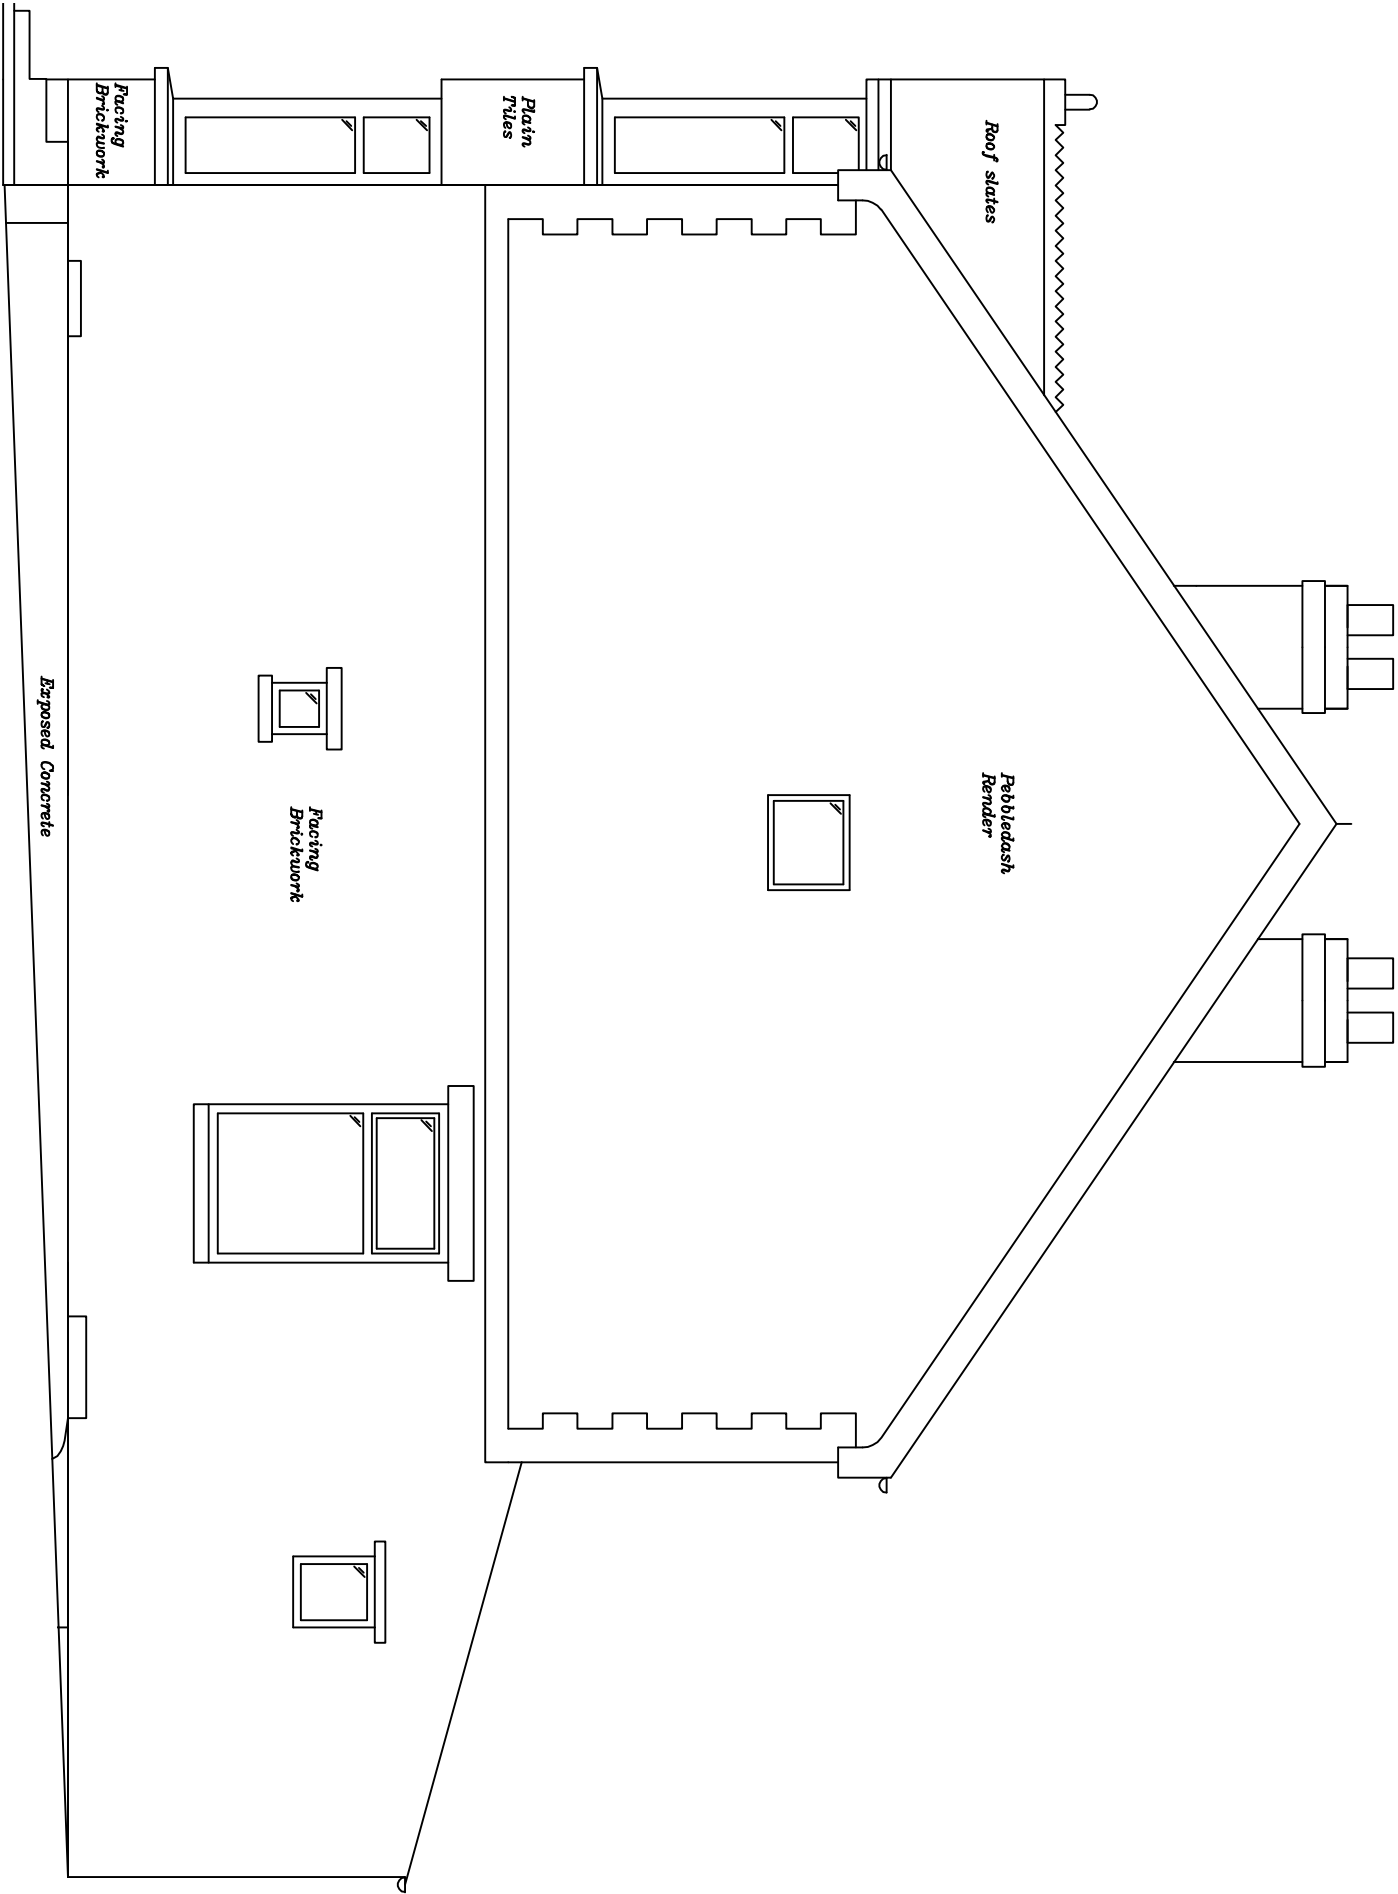

Scale 1:50 @ A3

0m 1m 2m 3m 4m 5m

88 London Road
Widley/
Waterhoville
PO7 5AG

Title:- Existing Side South Elevation		
Scale:- 1:50 @ A3		
Date:- 22.12.22	Dwg No:- 501	Rev:-