



AERIAL VIEW
NOT TO SCALE

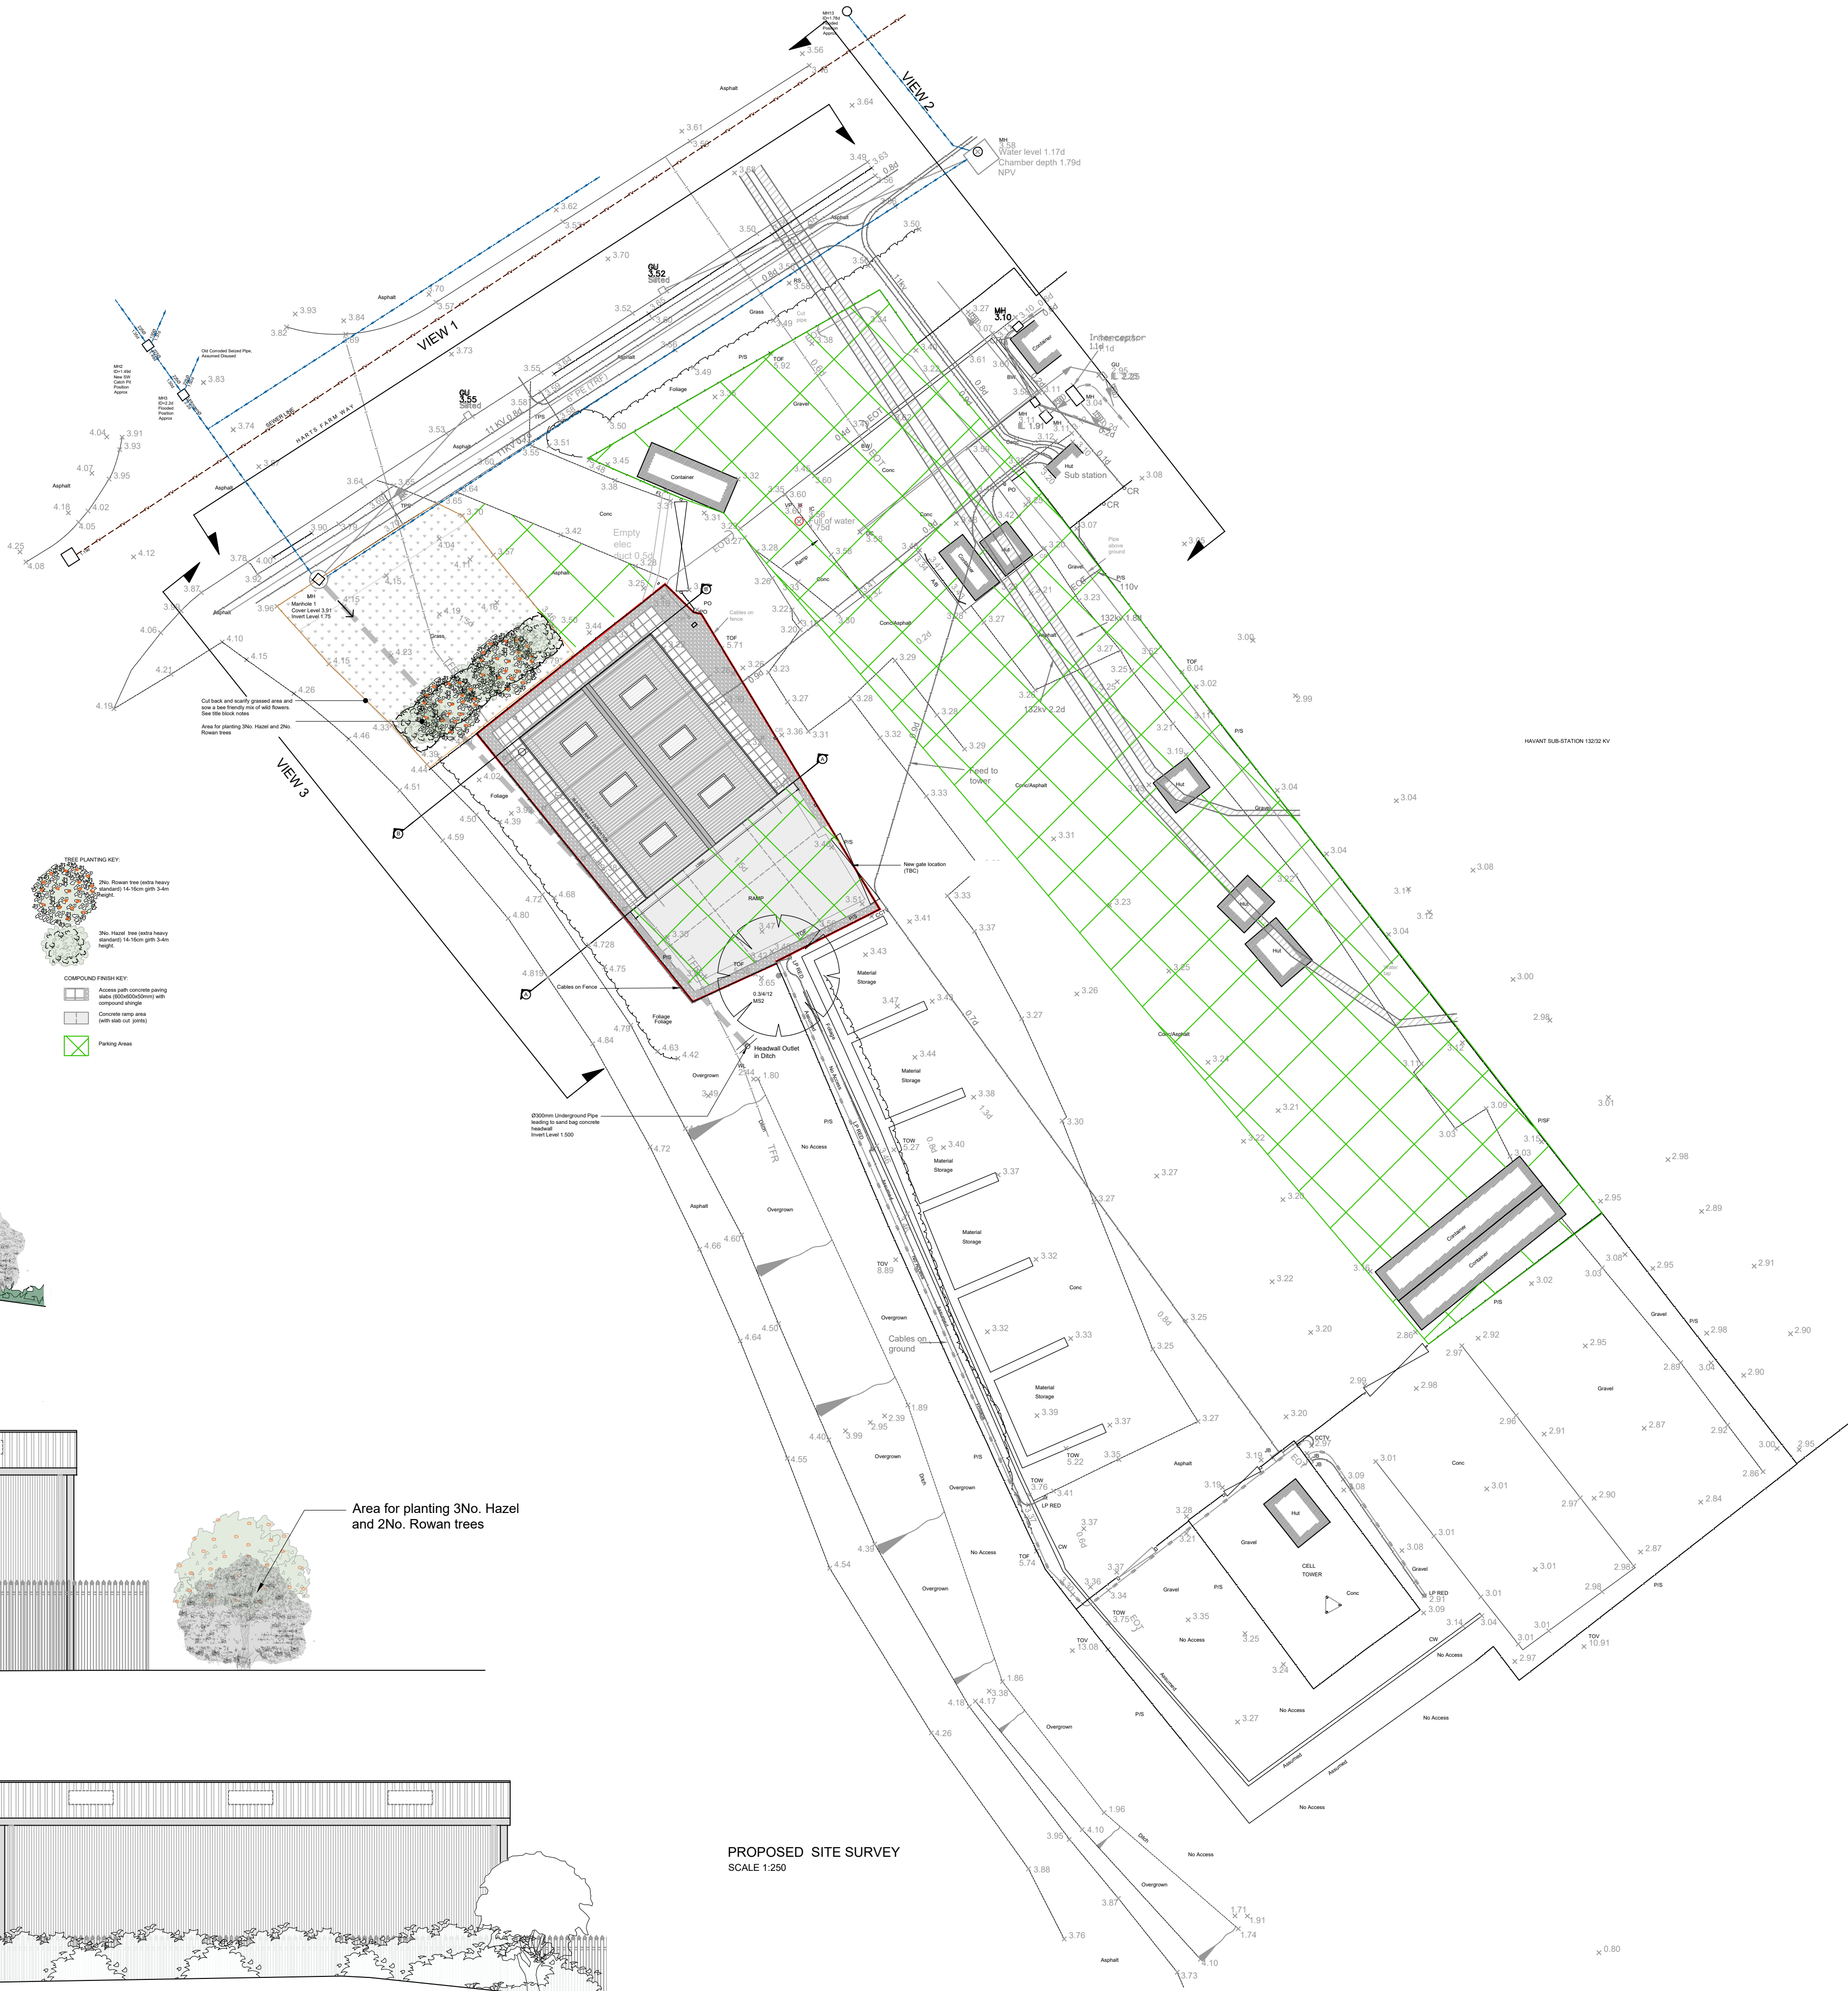


Existing vegetation

PROPOSED ELEVATION VIEW 1 FROM HARTS FARM WAY
SCALE 1:100

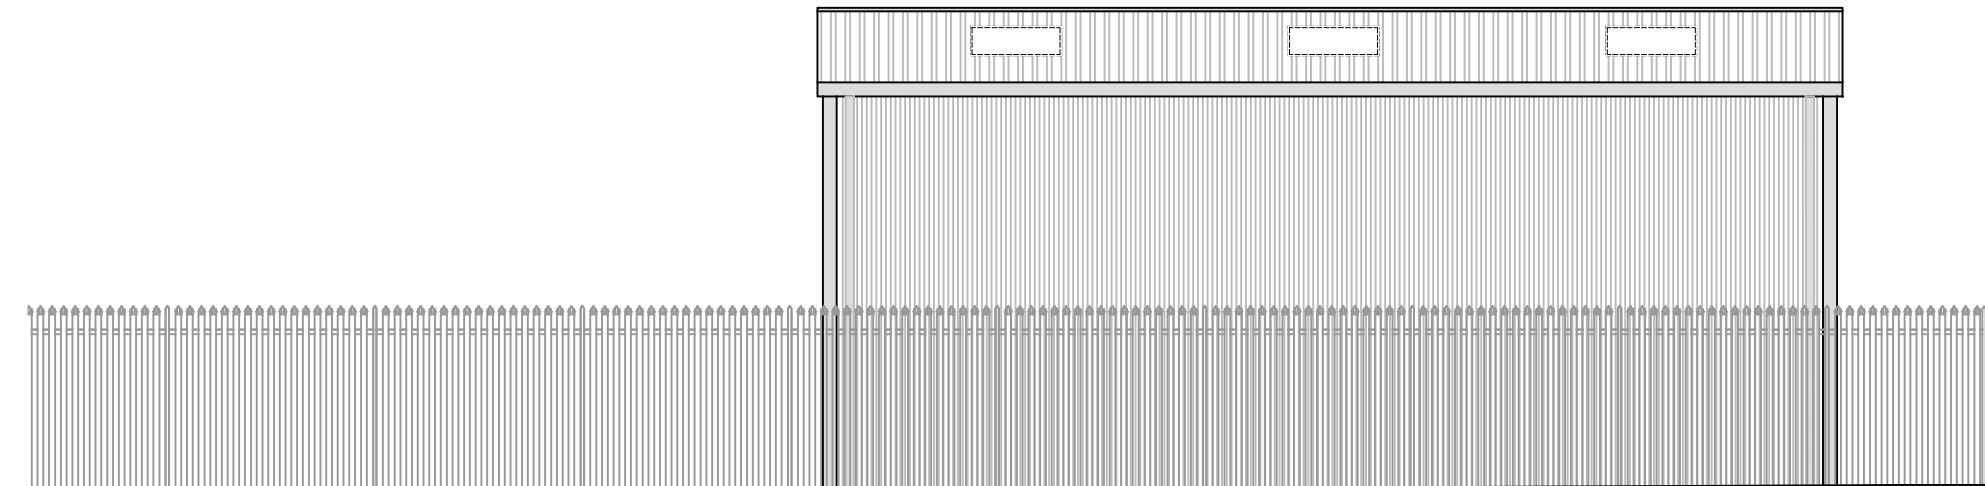

PROPOSED ELEVATION VIEW 2 FROM HARTS FARM WAY
SCALE 1:100

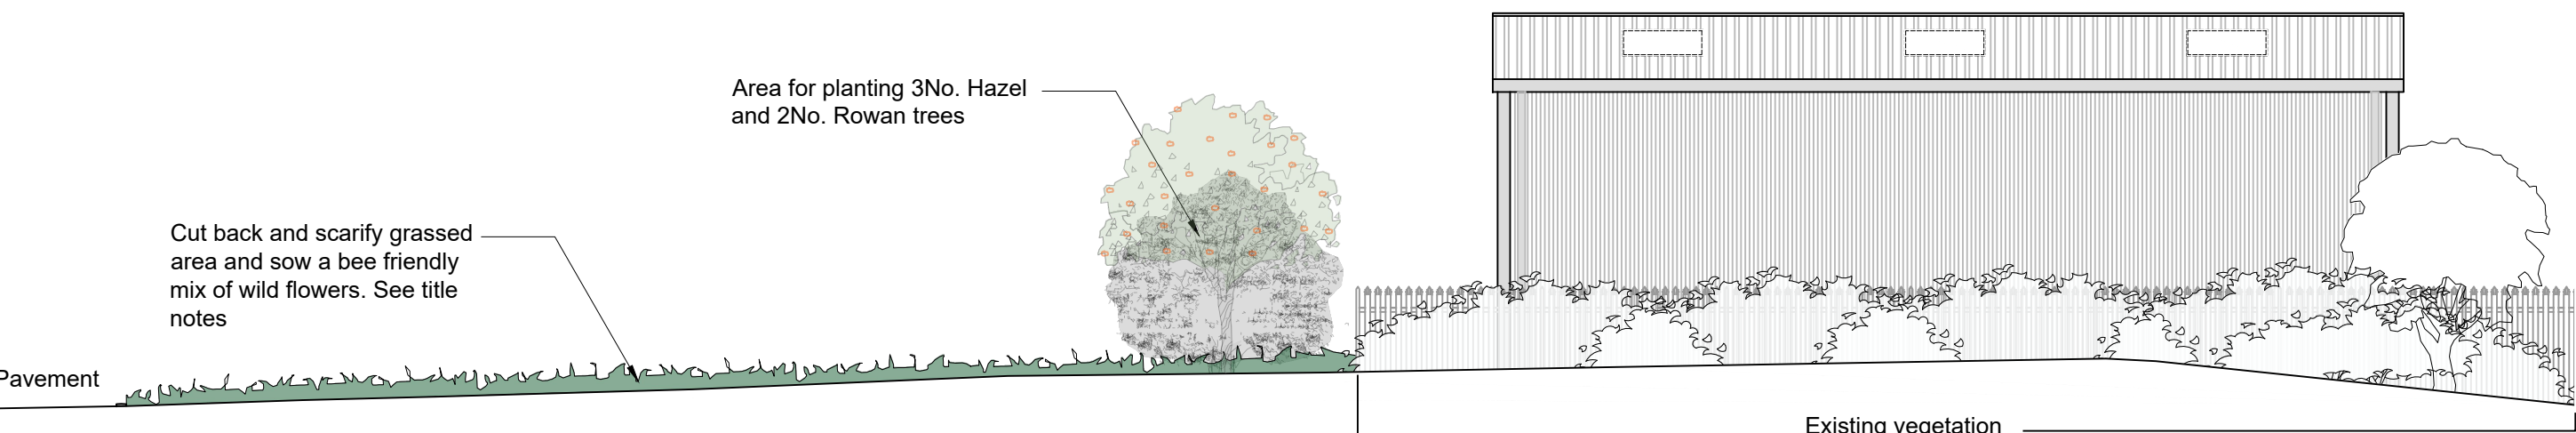

PROPOSED ELEVATION VIEW 3 FROM HARTS FARM WAY
SCALE 1:100



This Drawing remains the property of Cluttons LLP January 2022 copyright ©

This drawing is to be read in conjunction with the specification and all relevant drawings.


All dimensions to be checked on site prior to commencement of any works.

Refer any discrepancies to the surveyor.

Do not scale from this drawing.

All dimensions are in mm unless otherwise specified.

The contractor is responsible for the stability of the building and adjoining structures during construction and shall design, install, adapt and maintain all necessary propping and temporary works. A method statement for the temporary works must be submitted to the contractor administrator for comment before work begins.

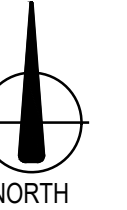

NOTE:
No alterations to hard landscaping outside of site boundary

- Wild flower mix approximately as follows:
1. Agimony, Common
 2. Borage
 3. Clary, Wild
 4. Clover, Red
 5. Clover White
 6. Corn Cockle
 7. Cornflower
 8. Daisy, Ox-eye
 9. Foxglove, Wild
 10. Knapweed, Common
 11. Knapweed, Greater
 12. Loosestrife, Purple
 13. Marjoram, Wild
 14. Meadow Cranesbill
 15. Musk Mallow
 16. Poppy Common
 17. Ragged Robin
 18. Sainfoin
 19. Scabious, Field
 20. Scabious, Small
 21. Teasel
 22. Trefoil, Bird's-foot
 23. Vetch, Kidney
 24. Viper's Bugloss
 25. Yarrow
 26. Yellow Rattle

Rev	Date	Amendment	By
P06	28.11.22	Trees revised	KB
P05	25.11.22	Parking areas added	KB
P04	24.11.22	Further information as per Landscaping Team comments	KB
P03	12.10.22	Planting revised	KB
P02	28.09.22	Preliminary Issue	KB
PL1	15.12.21	Preliminary Issue	KB

Revisions

Drawing Status

PLANNING

Project and Building Consultancy
Cluttons LLP, First Floor, 7400 The Quorum,
Alec Issigonis Way, Oxford Business Park,
Oxford, OX4 2JZ
Tel No: 01865 728000

www.cluttons.com


Project

Fleet Workshop

Harts Farm Way

Havant, PO9 1HS

Client

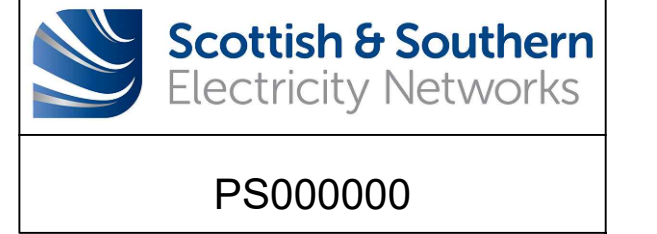

Drawing

Proposed Site Plan & Elevations

Drawn By KB Checked By JB

Scale As Shown @ A1 Status S01

Project Originator Fund. Spat. Form Disci. Number Rev
27094-CLT-XX-XX-D-B-00003-P06

CLUTTONS