





PROPOSED SITE PLAN 1:200

Scale 1:200
0 5000 10000 15000 20000

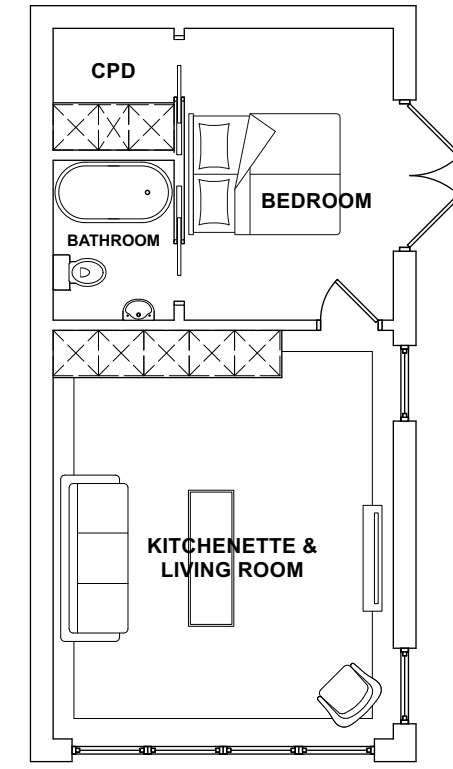


PROPOSED GROUND
FLOOR PLAN 1:100

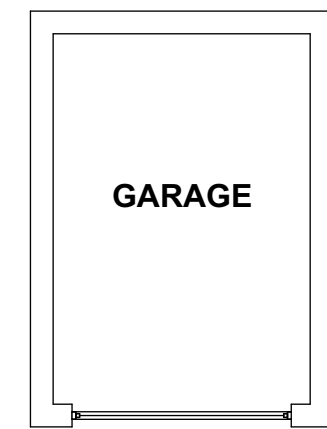


PROPOSED FLOOR
PLAN 1:100 (GARAGE)




PROPOSED FRONT ELEVATION 1:100
(ANNEXE)

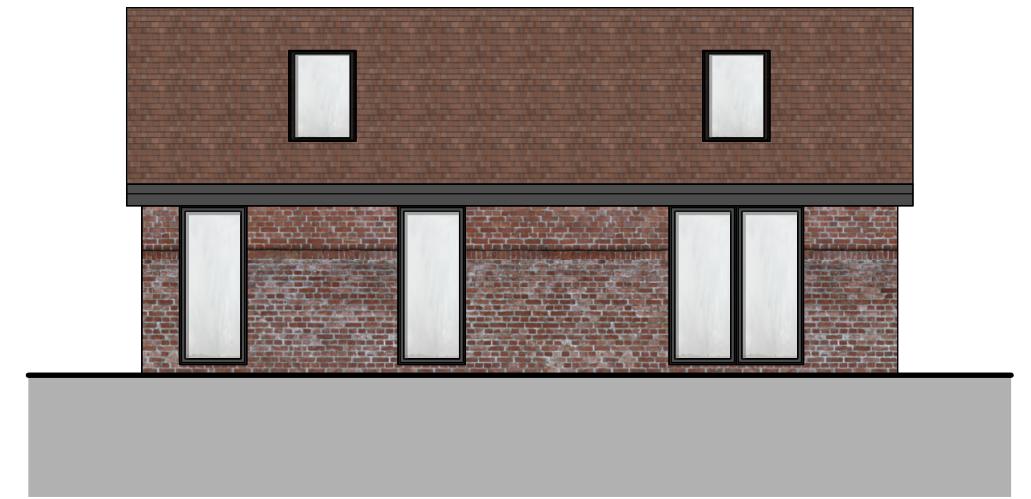


PROPOSED SIDE ELEVATION 1:100 (ANNEXE)

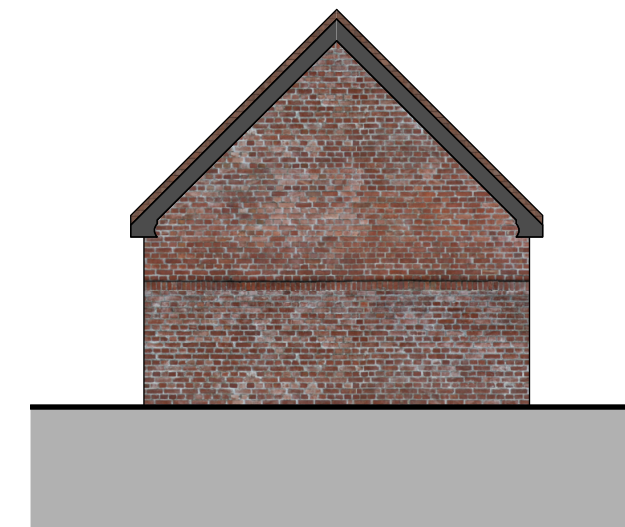

PROPOSED REAR ELEVATION 1:100
(ANNEXE)

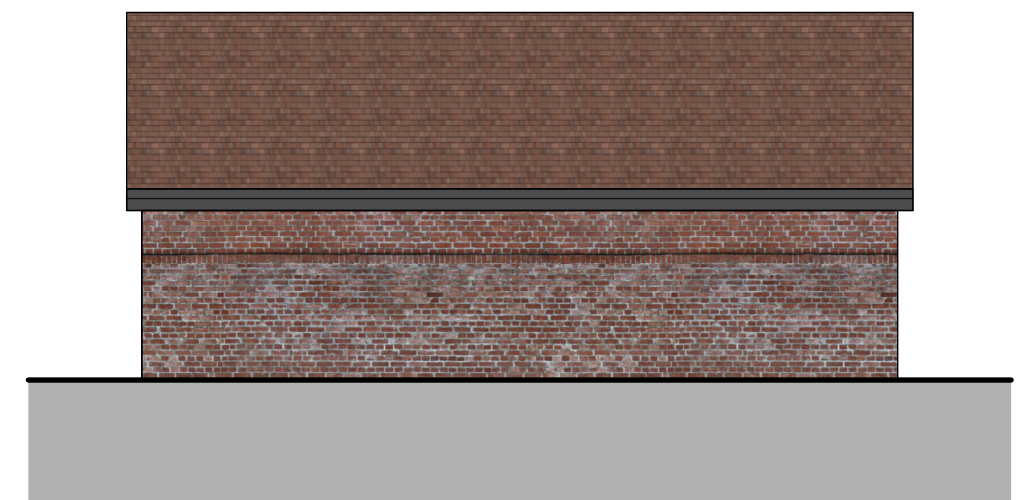


PROPOSED SIDE ELEVATION 1:100 (ANNEXE)

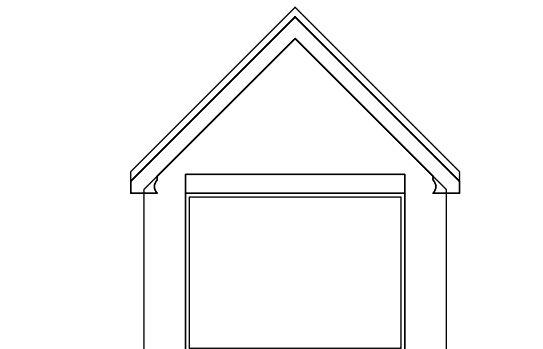


PROPOSED FRONT ELEVATION
1:100 (GARAGE)



PROPOSED SIDE ELEVATION
1:100 (GARAGE)

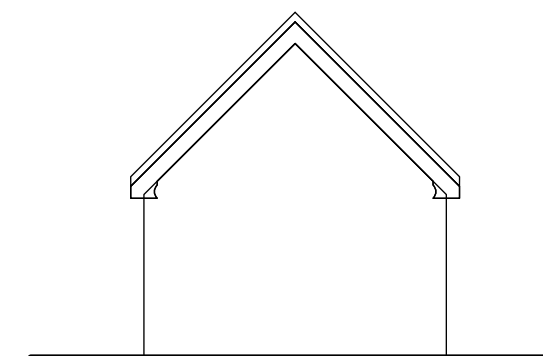

PROPOSED REAR ELEVATION
1:100 (GARAGE)

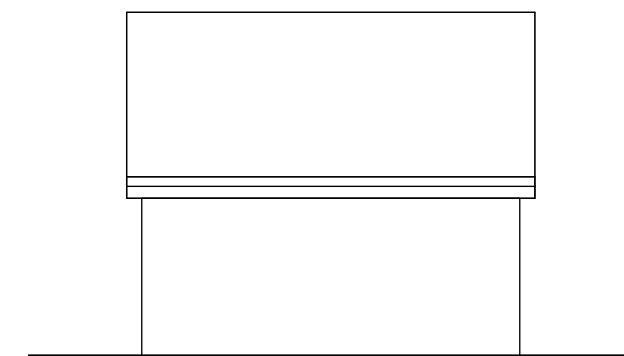

PROPOSED SIDE ELEVATION
1:100 (GARAGE)

Scale 100
0 2m 4m 6m 8m 10m

a			
b			
c			
Job Title: The Tudor House			
Proposed Drawings: Proposed Floor Plans & Elevs			
Scale: As Shown @ A1			
Drg.No: WATD-003-P			
Drawn by: LMW			
Issued to: Local Authority			
Status: Planning			
Date: 03.10.2024			
WATDESIGN RIBA ARCHITECT			
WAT DESIGN RIBA ARCHITECT			