

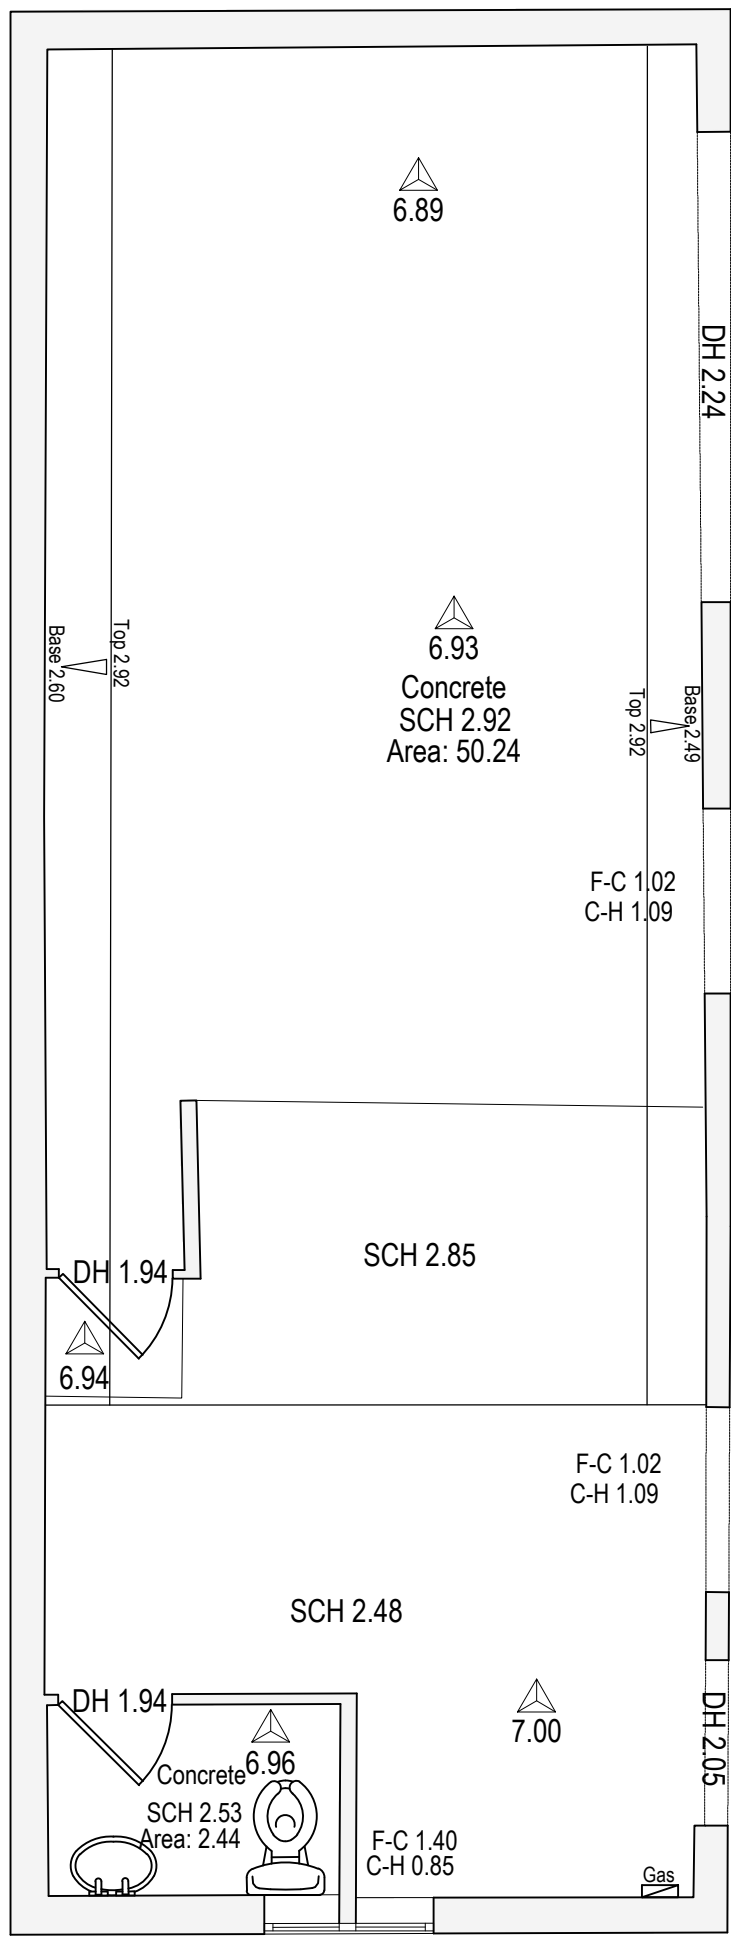
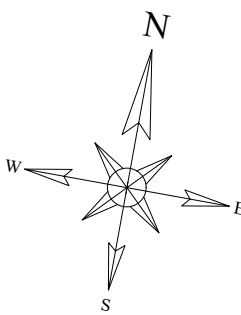



No. 2a Seagull Lane

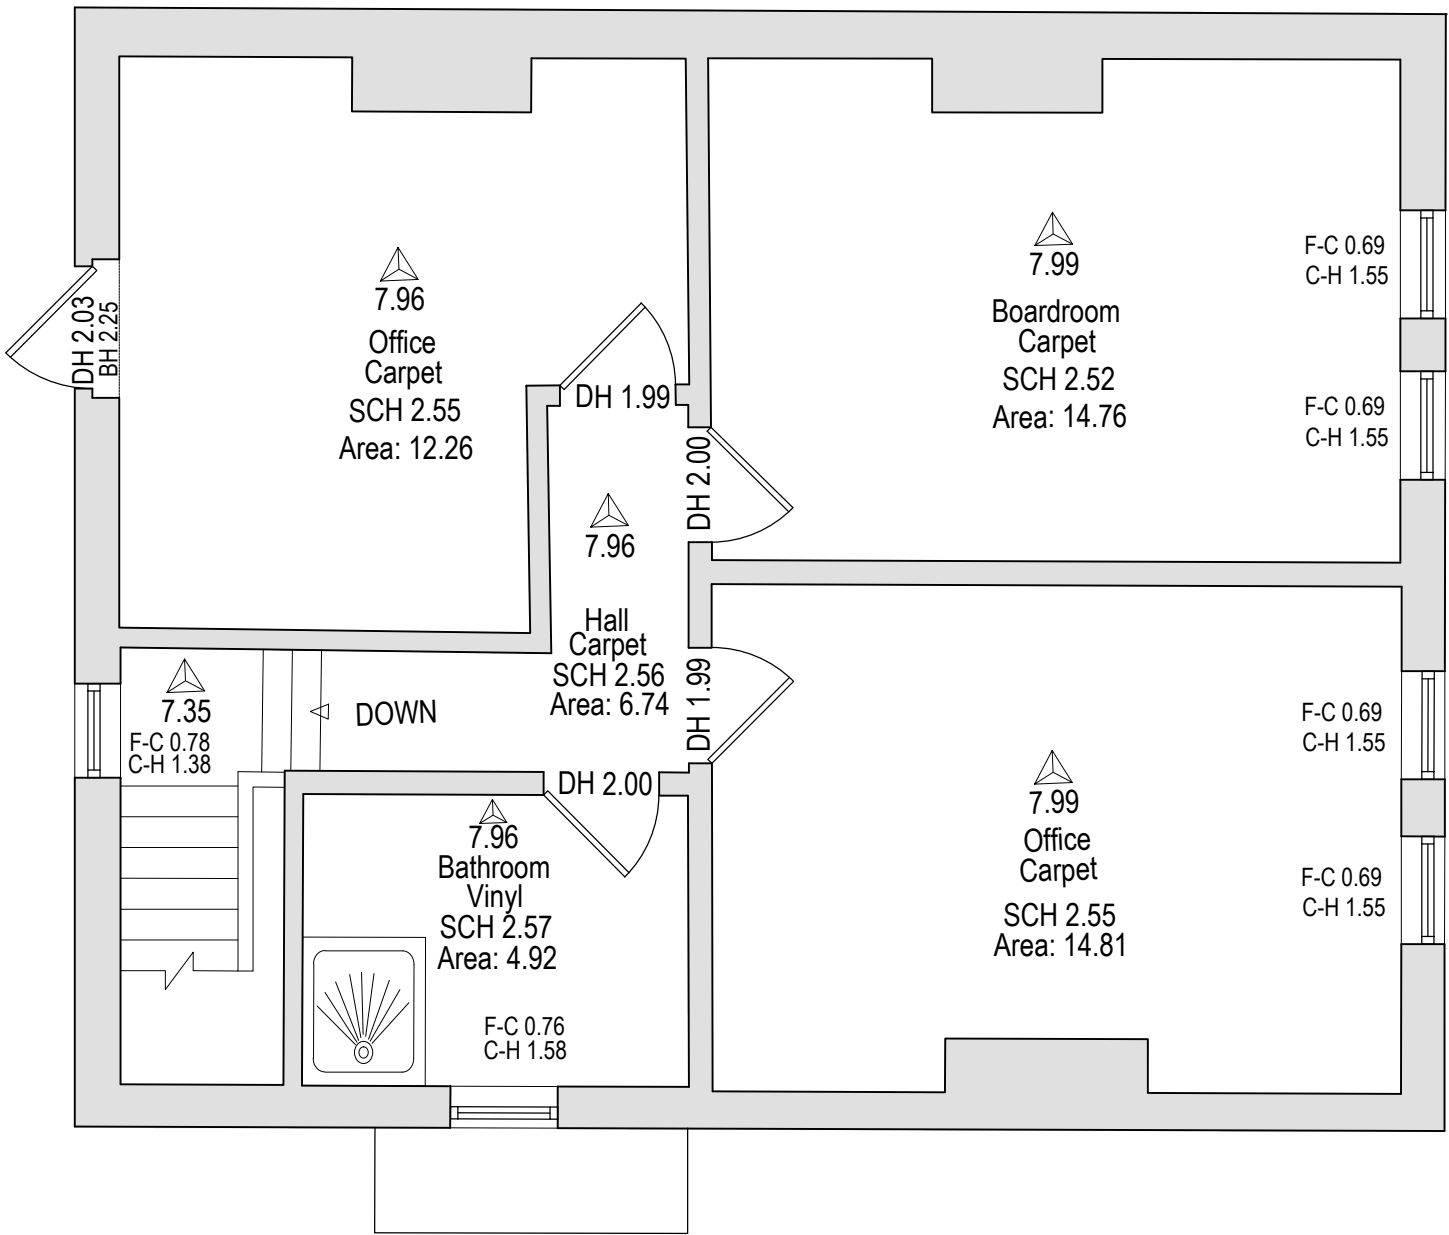

No. 6 Seagull Lane

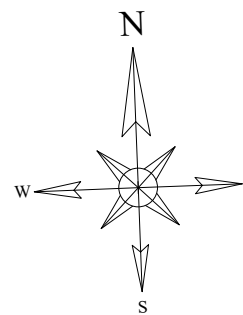

First Floor

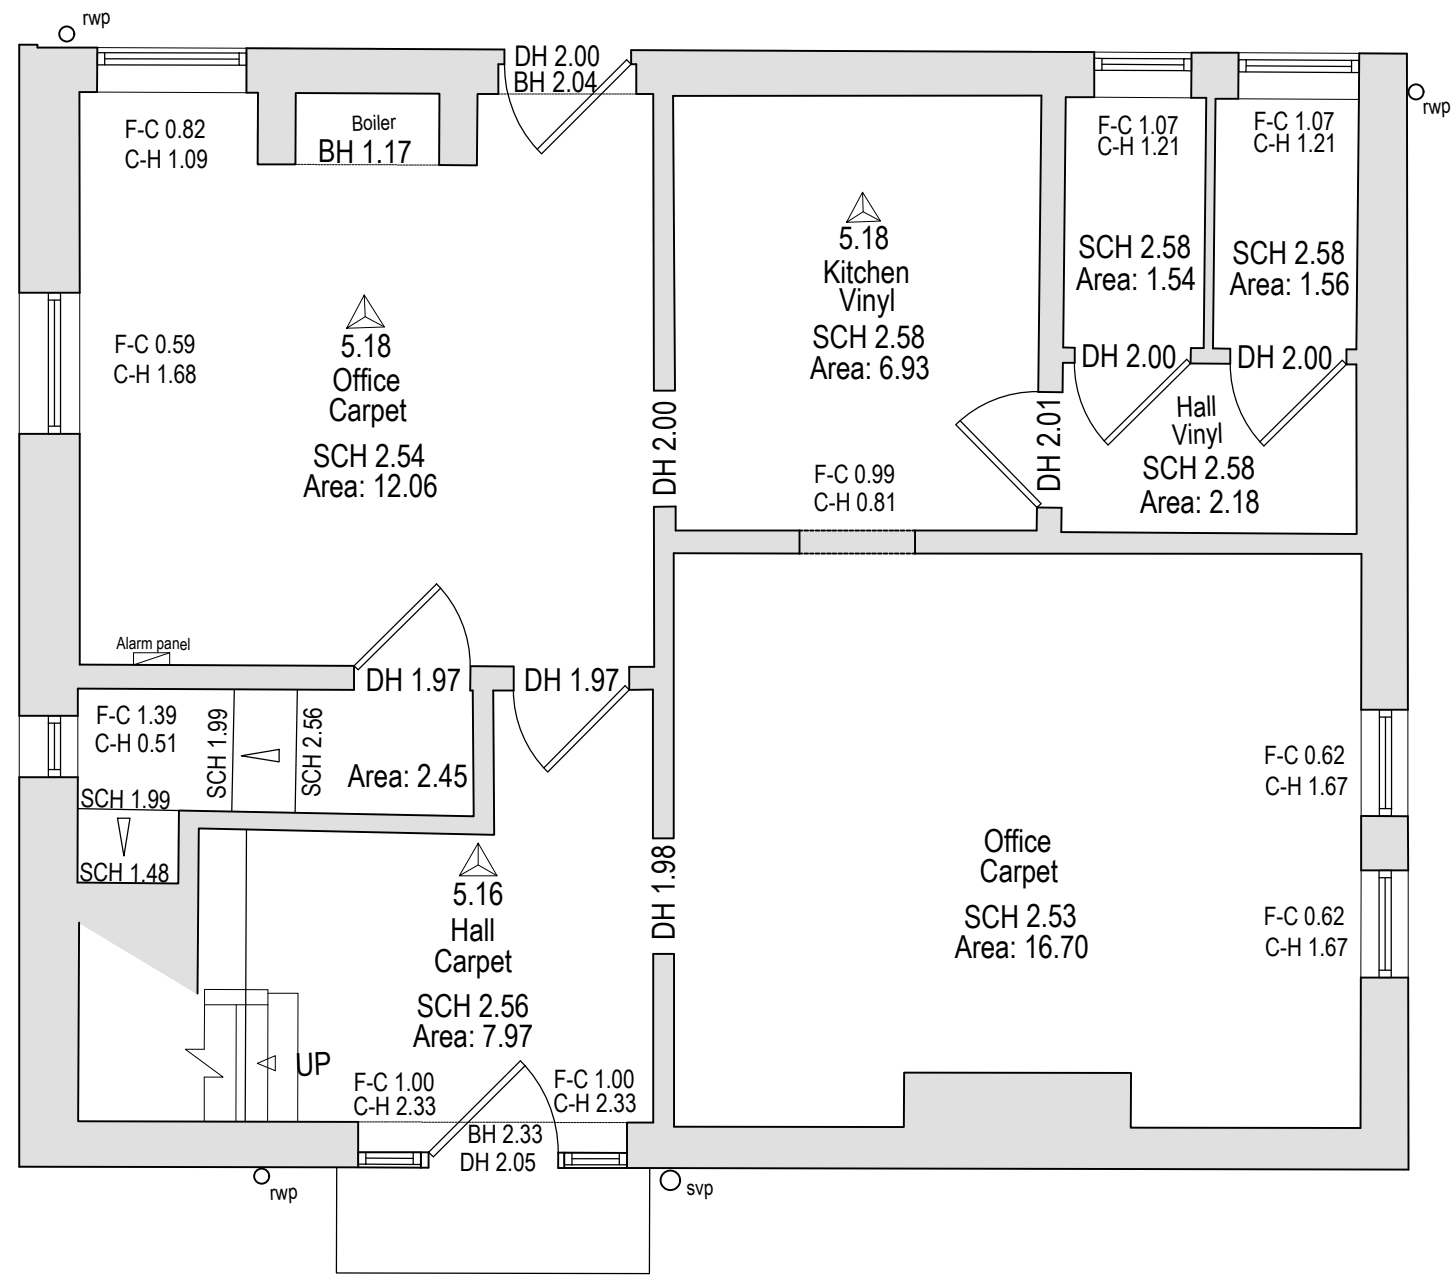

Ground Floor

notes: revisions: A | 10.02.2022 | PT | Issued for Planning
B | 21.03.2022 | PT | Drawing correctly titled and Issued for Planning


revisions:

M&M Hall Family Pension Trust
Seagull Lane
Emsworth, Hampshire, PO10 7QH
drawing information title **Existing Floor Plans**
No.2a & No.6 Seagull Lane



status : Information
date : November 21
scale : 1:50 @ A1
drawn : PT
checked : IV

job: 5807 dwg: 2001 rev: B

 

NOTE: The contractor is responsible for checking all site dimensions and levels. These should be checked prior to the ordering of any components and before the commencement of the works. All discrepancies should be brought to the attention of the Contract Administrator.