




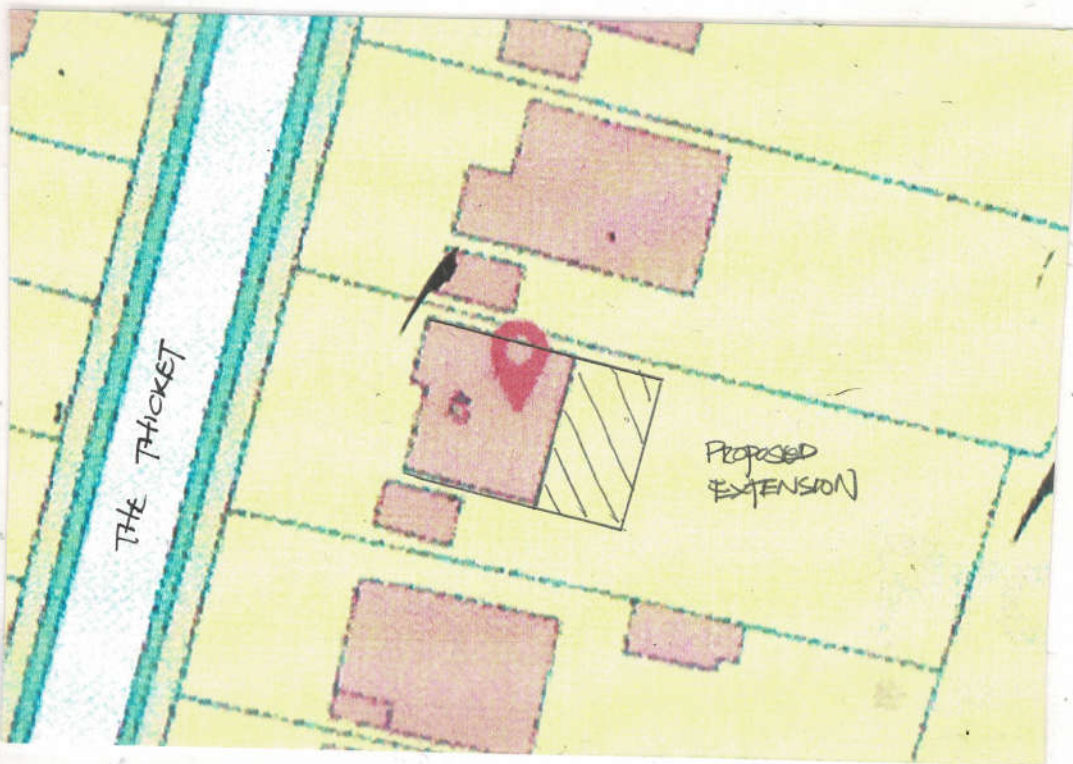

SITE PLAN
Scale 1:500

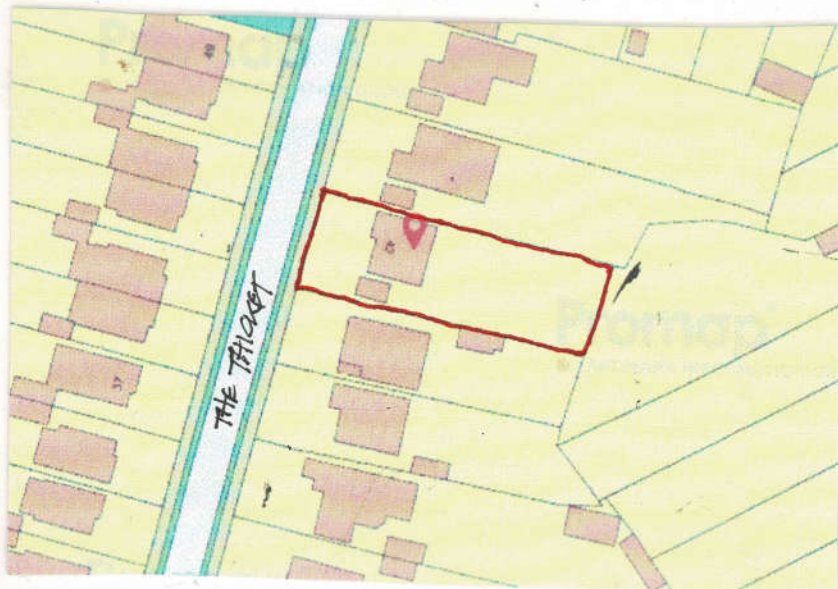

LOCATION PLAN
Scale 1:1250
OS W 100065752

 

DEREK TREAGUS ASSOCIATES ARCHITECTURAL SERVICES Tel: 07956 624094 Email: derek.treagus@gmail.com			
Project	REAR EXTENSION AT 42 THE THICKET, WATERLOOVILLE, HAMPSHIRE.		
Client	Mr & Mrs R Norris		
Subject	Planning Drawing Proposed Elevations, Site & Location		
Date:	Nov 2024	Scale:	1:1250, 1:500, 1:100
Rev:		Drg. No.	24/421/01
• Copyright reserved. • All dimensions are to be site confirmed and should not be scaled unless for Planning purposes. • Verify all queries with the office.			