



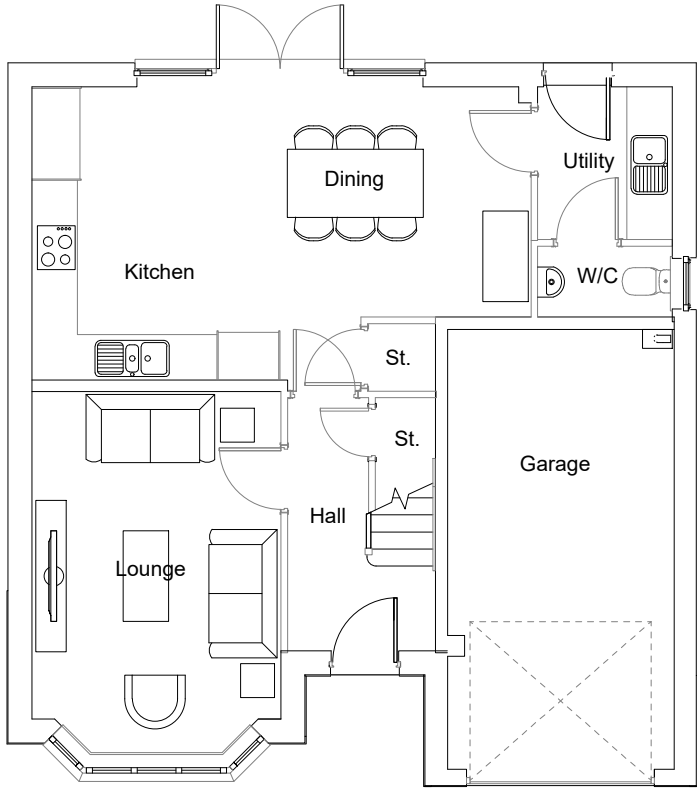

Ground Floor Plan

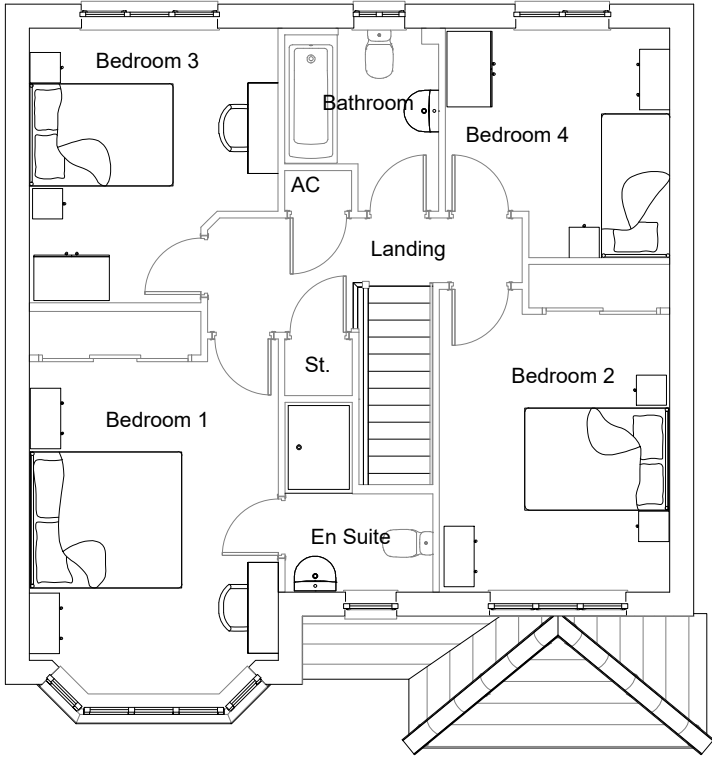


First Floor Plan

Housetype	Oxford	Variation	Option
Bedrooms	4	Persons	7
Sq.ft	1315	Sq.m	122.15

PLOT No.

As Drawn - 47,51

Handed - 55

 

Romsey Office Building 300, The Grange, Romsey Road, Michelmersh, Romsey, Hampshire, SO51 0AE T:01794 367703 F:01794 367276	Portishead Office Unit 5, Middle Bridge Business Park, Bristol Road, Portishead, Bristol, BS20 6PN T:01275 407000 F:01794 367276	Rev Description A Planning Issue.	Date Au Ch 31.03.21 JF
---	--	--	--

Project	Camps Field, Barton Road		
Drawing	House Type: Oxford Floor Plans		
Client	Redrow Homes Southern Counties		
Job no.	REDR200818	Date	11.01.21
Dwg no.	HT.OXF.p	Rev.	A
Author	AY	Checker	Scale 1:100 at A3
Status	PLANNING	Office	Romsey
Client ref.			

