



02 PROPOSED WEST ELEVATION - SITE
1:100

 

01 PROPOSED WEST ELEVATION - BUILDING
1:50

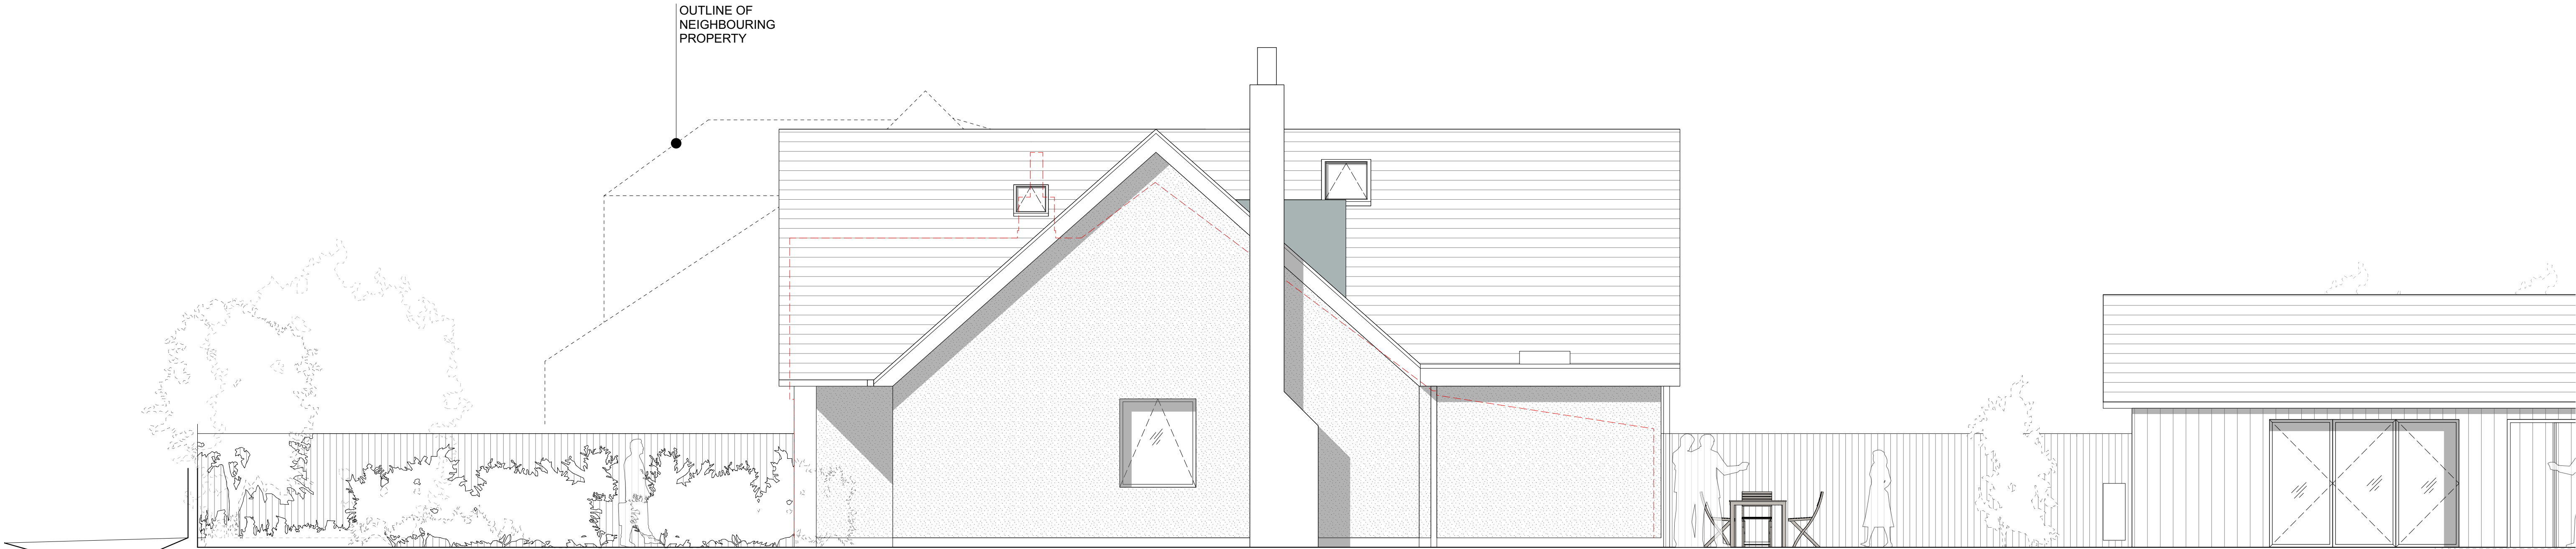

REV	DATE	NOTES	DRN	CHKD
A	11/24	PLANNING ISSUE	EG	EG

GENERAL NOTES

THE CONTRACTOR IS RESPONSIBLE FOR THE CHECKING OF ALL SITE DIMENSIONS AND LEVELS.

DISCREPANCIES TO BE REPORTED IMMEDIATELY TO THE CONTRACT ADMINISTRATOR / ARCHITECT.

TO BE READ IN CONJUNCTION WITH ALL RELEVANT CONSULTANTS DRAWINGS AND INFORMATION.

ALL EXISTING SITE, TREE AND BUILDING INFORMATION HAS BEEN COMPILED FROM DIFFERENT SOURCES.



DRAWING TITLE Proposed West Elevation

DRAWING REF 2407-HH-E-W-1503

STATUS INFORMATION - NOT FOR CONSTRUCTION

SCALE AS INDICATED AT A1

PROJECT TITLE Idsworth

CLIENT Private

ORIGIN Aug 24

PROJECT NO. 2407