

Existing Site Plan Showing Location of Manholes & Sewers 1:200



- Manholes 630mm in Diameter.




- Shows Site Perimeter.


Manholes are shown with an orange filled circle. Site boundary with a red outline. Here you can see the distances that the manholes are to the existing building. The extension to the rear is 4m out to the back of the property (North), while the side extension goes East to the side of the existing at 4m.

As you can see the sewer line runs down the rear of the property but the neighbour at number three has na extension that is running over or slightly next to the sewer line.

Request for a build over agreement and potentially diversion may be required.

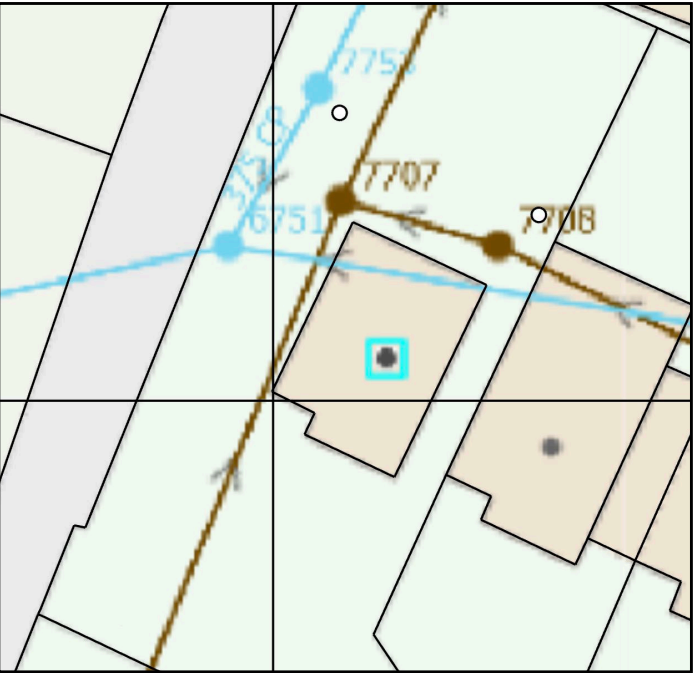

Above Plan Not to Scale.

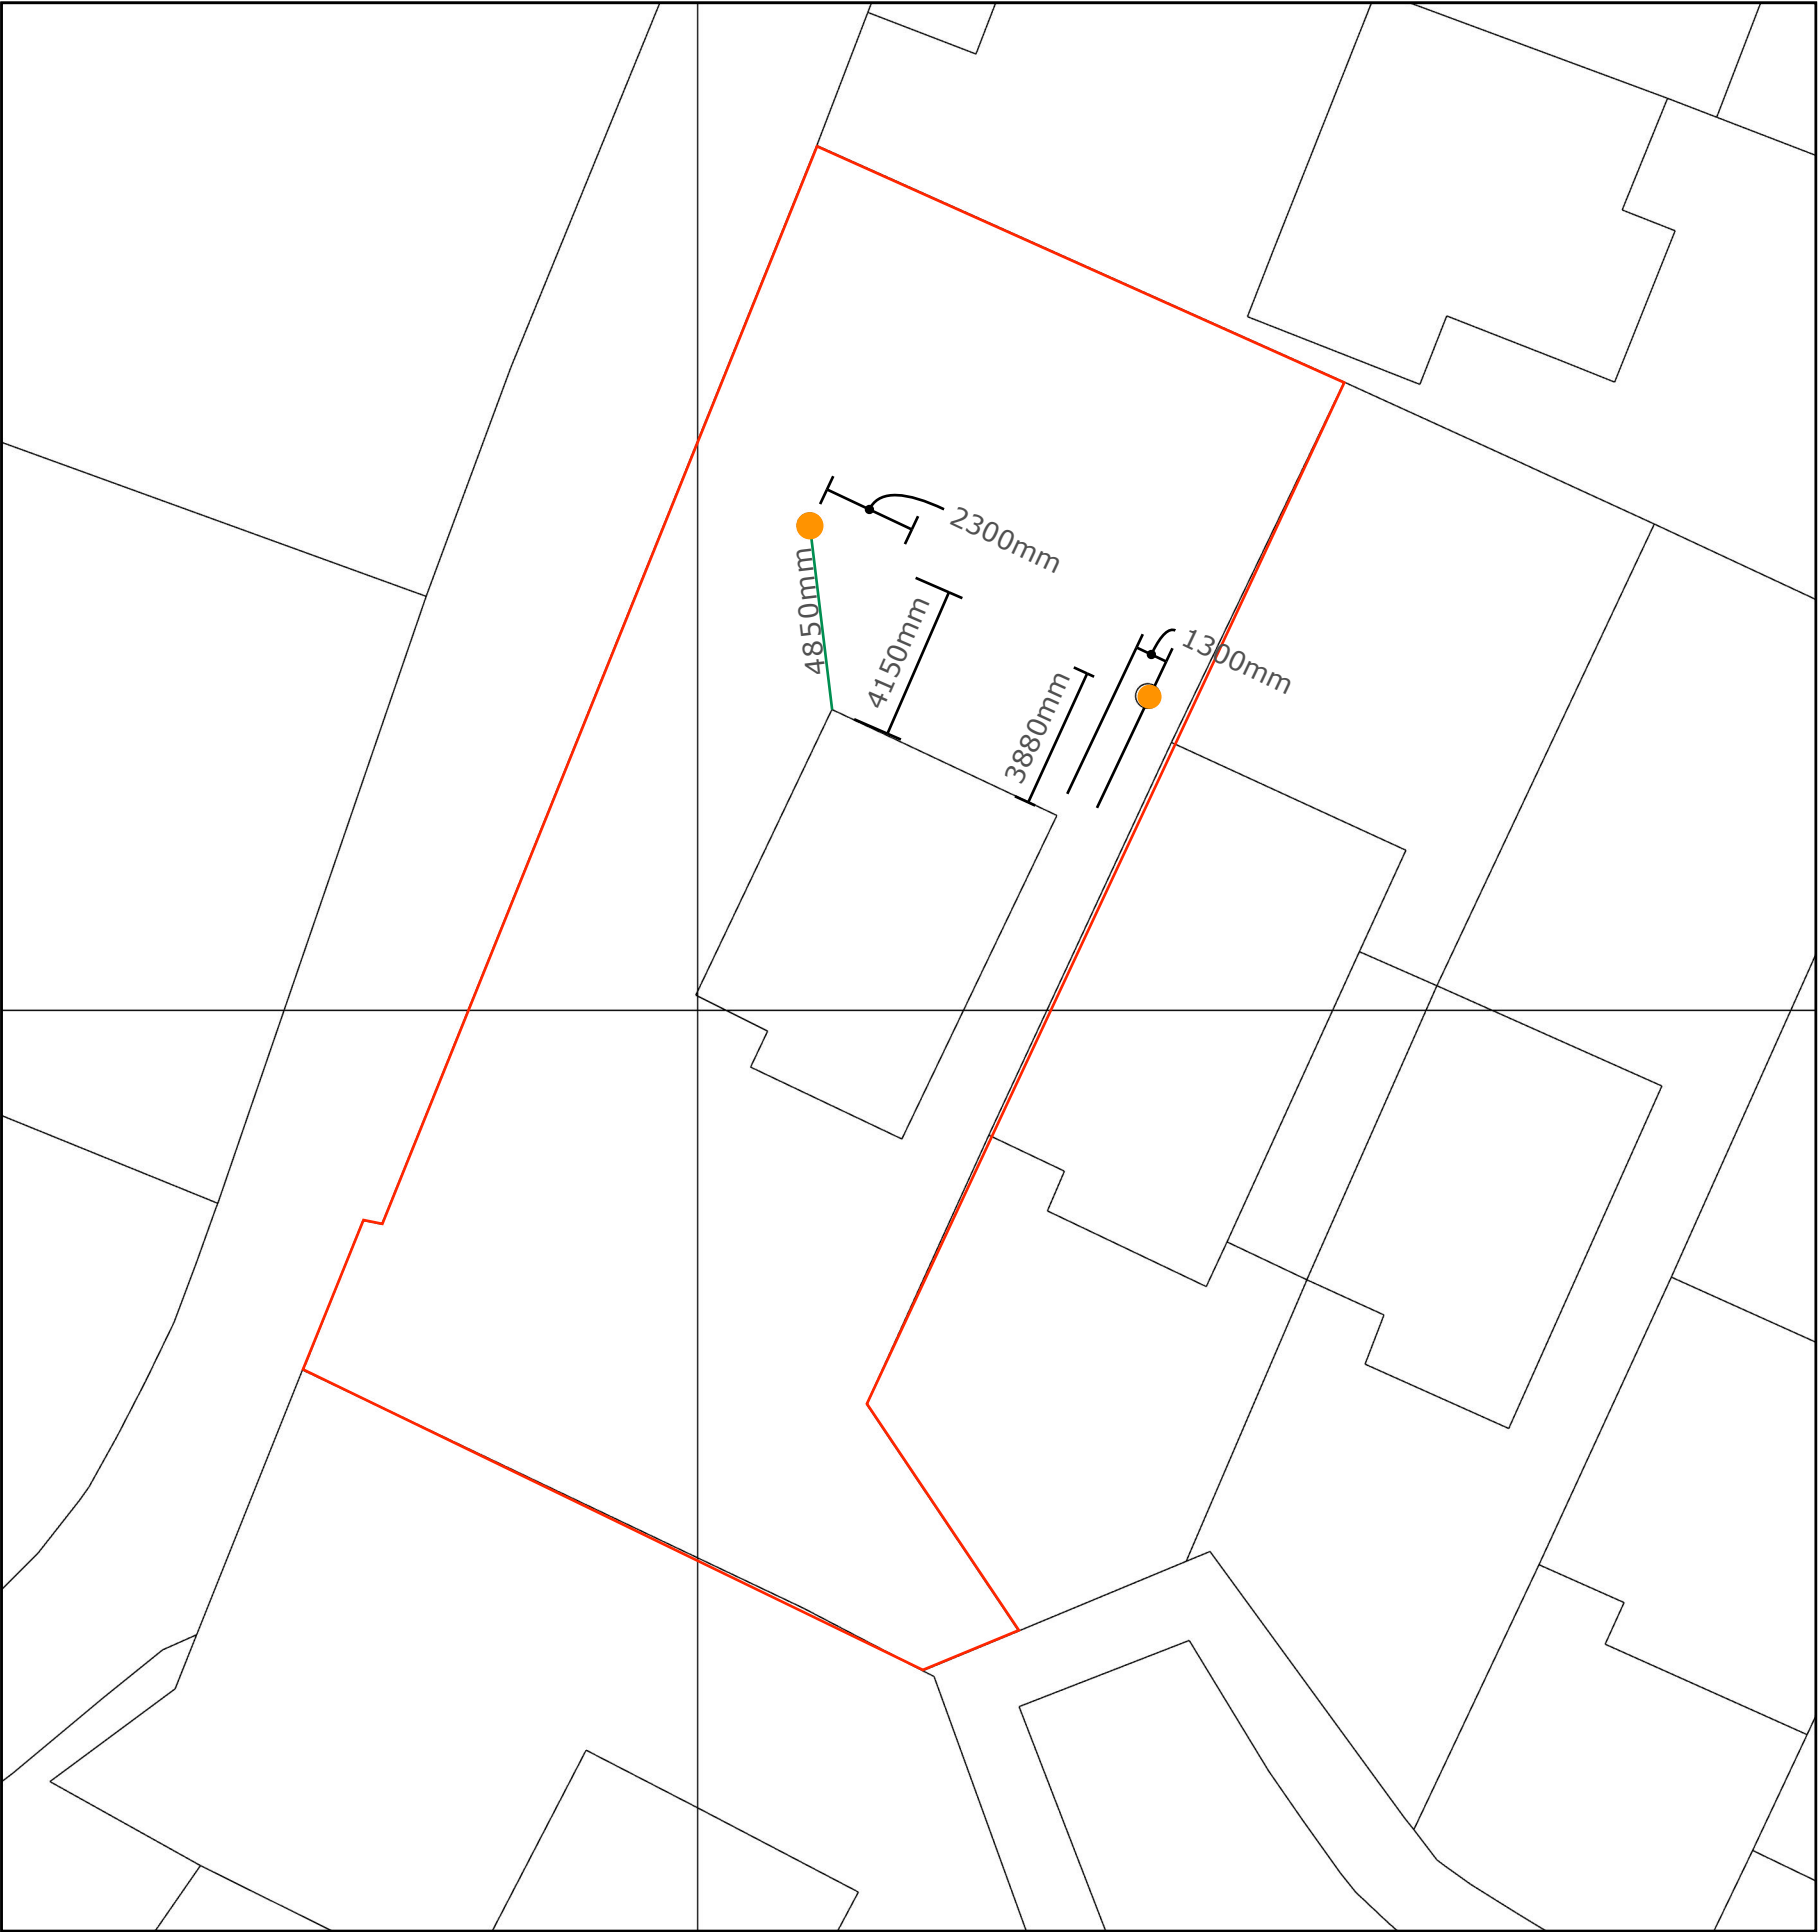

O

Southern water site map 1

001

scale: 1:200

JB

Architecture

PART 1

Graduate Part 1
Joshua Bell
81A Havant Road
Part 1 Graduate
Tel:07923370774

ASSOCIATE 2
Associate Name
12345 Main Street
Boulder, CO 00000
Tel: 000.000.0000

1. ALL LEVELS AND DIMENSIONS TO BE CHECKED ON SITE.
2. THIS DRAWING TO BE READ IN CONJUNCTION WITH SPECIFICATIONS & ALL OTHER CONSULTANTS DRAWINGS.
3. ALL DIMENSIONS AND LEVELS ARE TO BE VERIFIED ON SITE BY THE CONTRACTOR BEFORE COMMENCING ANY WORK

CLIENT
Sam Patrick
No.4 Beech Close
Waterlooville
Hampshire
PO8 8RT

PROJECT
Mr.Patrick's Dwelling

DRAWN BY
JB | —

ISSUE
24/11/2024
RE-ISSUE
MM.DD.YY

A0.15

VISUAL SCALE @ A3

JB

Architecture

PART 1