



This drawing is the property of FPCR Environment and Design Ltd and is issued on the condition it is not reproduced, retained or disclosed to any unauthorised person, either wholly or in part without written consent of FPCR Environment and Design Ltd.

Ordnance Survey material - Crown Copyright. All rights reserved.
Licence Number: 100019980

Key

- Site Boundary

Start Point

Finish Point

Point Count Locations

Transect Route


Flight Paths
- Bat Species

Common Pipistrelle

Soprano Pipistrelle

"Ref."	Time	Species	Behaviour	"Passes"
Start	03:50			
PCA	3:52 - 3:57			
PCB	4:01 - 4:06			
1	04:09	C. Pip	Commuting	1
2	04:14	C. Pip	Commuting	1
PCC	4:16 - 4:21			
PCD	4:31 - 4:36			
3	04:38	S. Pip	Commuting	2
PCE	4:41 - 4:46			
PCF	4:52 - 4:57			
4	05:00	C. Pip	Foraging	Cont.
PCG	5:02 - 5:07			
5	05:04	C. Pip	Foraging	4
6	05:11	S. Pip	Commuting	1
7	05:14	C. Pip	Foraging	3
PCH	5:16 - 5:21			
8	05:20	S. Pip		2
9	05:29	S. Pip	Foraging	Cont.
PCI	5:36 - 5:41			
Finish	05:50			

Date	15/08/2023
Start Time	03:50
End Time	05:50
Sunrise	05:50
Start Temp	13
End Temp	12
Cloud Cover	90
Wind	1
Rain	0

 

client

Brackley Investments Ltd.

project

Land at Bartons Road, Havant

drawing title

BAT TRANSECT SURVEY RESULTS PLAN - August (Dawn)-2023

scale @ A3

1:400

drawn

DS / JG

issue date

18/10/2023

drawing / figure number

Figure 16

rev

-

This drawing is the property of FPCR Environment and Design Ltd and is issued on the condition it is not reproduced, retained or disclosed to any unauthorised person, either wholly or in part without written consent of FPCR Environment and Design Ltd.

Ordnance Survey material - Crown Copyright. All rights reserved.
Licence Number: 100019980

Key

- Site Boundary

Start point

Finish point

Point Count Locations

Transect Route

Flight Paths
- Bat Species

Common Pipistrelle

Soprano Pipistrelle

Brown Long-eared

Myotis Species

Barbastelle

Date	25.09.23
Start Time	18:56
End Time	20:56
Sunset	18:56
Start Temp	18C
End Temp	16C
Cloud Cover	70%
Wind	1

Ref.	Time	Species	Behaviour	Passes
Start	18:56			0
PC A	18:57-19:02			0
PC B	19:07-19:13			0
PC C	19:19-19:24			0
1	19:20	C. Pip	Commuting	1
2	19:28	S. Pip	Commuting	1
3	19:30	S. Pip	Commuting	2
4	19:32	C. Pip	Unknown	4
5	19:34	S. Pip	Commuting	2
PC D	19:36-19:41			0
6	19:38	S. Pip	Commuting	2
7	19:39	C. Pip	Foraging	1
8	19:40	Myotis Sp.	Commuting	1
PC E	19:44-19:49			0
9	19:44	S. Pip	Commuting	1
10	19:47	C. Pip	Commuting	1
PC F	19:55-20:00			0
11	19:57	C. Pip	Commuting	1
12	20:06	C. Pip	Commuting	1
PC G	20:08-20:13			0
13	20:09	C. Pip	Commuting	1
14	20:10	Barbastelle	Foraging	4
PC H	20:19-20:24			0
15	20:21	C. Pip	Commuting	2
16	20:32	C. Pip	Commuting	1
PC I	20:34-20:39			0
17	20:33	BLE	Foraging	3
Finish	20:56			0

client
Brackley Investment Ltd.

project
Bartons Road,
Havant

drawing title
BAT TRANSECT SURVEY RESULTS PLAN -
SEPTEMBER 2023

scale @ A3
1:400

drawn
LW

issue date
18/10/2023

drawing / figure number

Figure 17

rev

-



This drawing is the property of FPCR Environment and Design Ltd and is issued on the condition it is not reproduced, retained or disclosed to any unauthorised person, either wholly or in part without written consent of FPCR Environment and Design Ltd.

Ordnance Survey material - Crown Copyright. All rights reserved.
Licence Number: 100019980

Key

- Site Boundary

Start point

Finish point

Point Count Locations

Transect Route

Flight Paths
- Bat Contacts

Common Pipistrelle

Soprano Pipistrelle

Brown Long-eared

Myotis Species

Noctule

Date	30/10/2023
Start Time	16:42
End Time	18:42
Sunset	16:42
Start Temp	11C
End Temp	10C
Cloud Cover	80%-100%
Wind	1
Rain	0

Ref.	Time	Species	Behaviour	Passes
Start	16:42			0
PC A	16:43-16:48			0
PC B	16:55-17:00			0
1	17:05	S.Pip	Foraging	5
2	17:05	Noctule	Commuting	1
PC C	17:08-17:13			0
3	17:17	S.Pip	Foraging	2
4	17:18	Myotis	Foraging	4
5	17:21	BLE	Foraging	2
6	17:22	C.Pip	Commuting	1
7	17:22	S.Pip	Commuting	1
PC D	17:23-17:28			0
8	17:23	Myotis	Commuting	1
9	17:23	BLE	Foraging	1
10	17:24	C.Pip	Commuting	1
PC E	17:37-17:42			0
11	17:38	S.Pip	Commuting	1
PC F	17:53-17:58			0
PC G	18:05-18:10			0
PC H	18:17-18:23			0
12	18:22	S.Pip	Commuting+Social	1
PC I	18:31-18:36			0
Finish	18:42			0



client

Brackley Investments Ltd.

project

Bartons Road,
Havant

drawing title

BAT TRANSECT SURVEY RESULTS PLAN -
JULY 2023

scale @ A3
1:400

drawn
LW

issue date
11/12/2023

drawing / figure number

Figure 18

rev

-




This drawing is the property of FPCR Environment and Design Ltd and is issued on the condition it is not reproduced, retained or disclosed to any unauthorised person, either wholly or in part without written consent of FPCR Environment and Design Ltd.

Ordnance Survey material - Crown Copyright. All rights reserved.
Licence Number: 100019980

Key

- Site Boundary
- Pond (No Access)
- Dry Ditch

 



client

Brackley Investments Ltd.

project

Land at Bartons Road, Havant

drawing title

WATERBODY LOCATIONS PLAN 2020

scale

1:1,750

drawn


SG

issue date




11/12/2023

Figure 19

9594-E-01

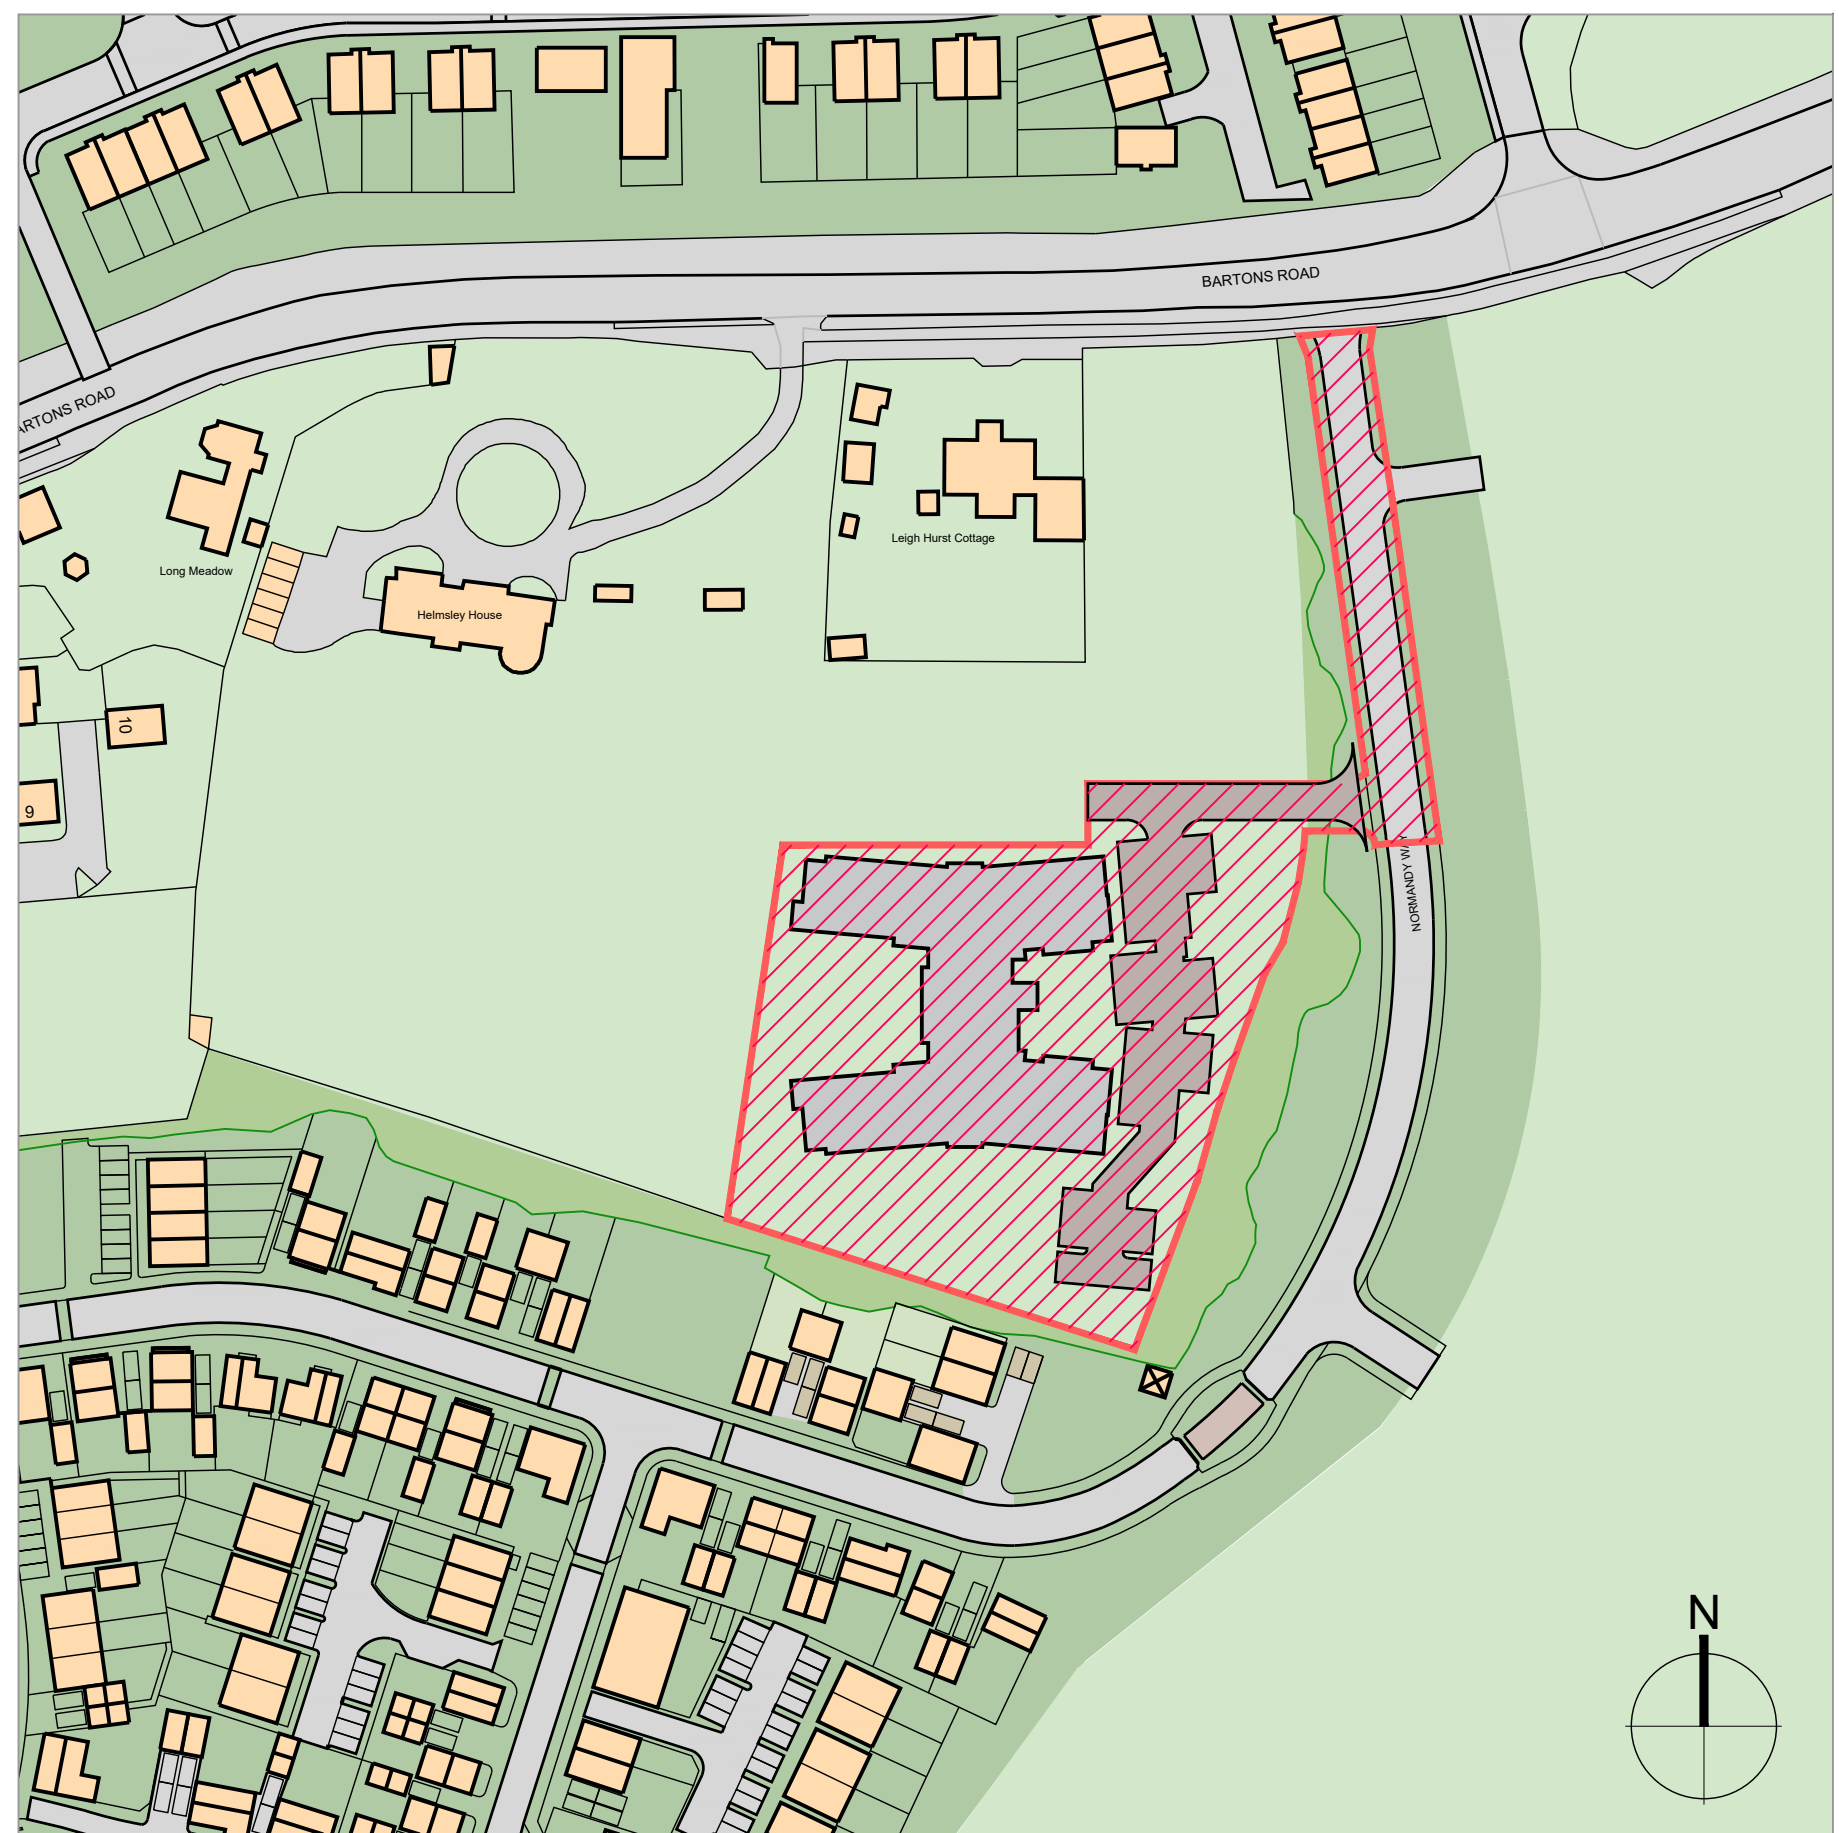

Legend:

   - | | |
|---|--|
|  | - Site Boundary |
|  | - 1200mm high metal railing
painted black |
|  | - 1800mm high close boarded fencing
with 400mm trellis on top |
|  | - Retaining wall |
|  | - Wild Seed Grass |
|  | - Grass Lawn |
|  | - Shrub Planting |
|  | - Herringbone block paver
parking bay 2400 x 4800mm |
|  | - Patio paving
450 x 450mm flush paving. |
|  | - Pedestrian path:
Macadam smooth, black surface finish
flush with concrete edging |
|  | - Garden paths:
Resin bound gravel, buff finish,
flush with metal edging |
|  | - Grasscrete |

-  - Proposed new trees
-  - Proposed small / fastigate tree or large shrub
-  - Proposed specimen shrub (1m high on planting)
-  - Existing trees retained & protected (See Arboricultural Survey for details)
-  - Existing groups of trees/ shrubs retained & protected (see Arboricultural Survey for details)
-  - Proposed hedge
-  - Root protection area
-  - Outline of existing 64 bed consented scheme

ACCOMMODATION SCHEDULE :


Residential Care & Access Road:

Application Boundary: 0.53 Hectares

Total Number of Beds: 78no. Residential Care Beds

Number of Parking: 33 (3no. disabled)

Number of Cycle Spaces: 18
(5no. Sheffield Stands and 8no. covered cycle store spaces)

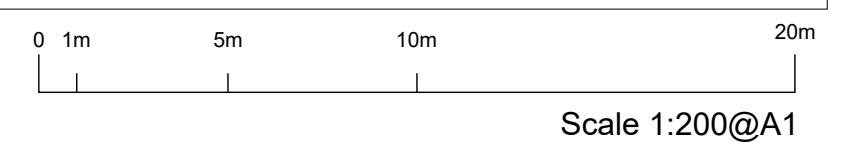

DRAFT

Revision	
A	04-04-2023 JW - Pre-Application Issue
B	28-04-2023 LL - Pre-Application issue changes in response to comments
C	04-05-2023 LL - Level changes
D	26-05-2023 LL - Overlay approved footprint
E	06-06-2023 LL - Changes to Layout
F	15-06-2023 LL - Changes to Landscaping and means of escape
G	16-06-2023 LL - Changes to LG Landscaping

project name: HELMSLEY HOUSE, BARTONS ROAD, HAVANT
drawing reference: 78 BD RESIDENTIAL CARE HOME
PROPOSED SITE PLAN
date: APRIL 2023
sheet: drawn
scale: 1:200@A1 checked
job number: drawing number: revision:
M9437 APL003 G
status: **PLANNING**
car ref: M9437 APL003 Proposed Site Plan Helmsley Care 2 boundary changes 1-200@A1

hunters

Space One Beadon Road
London W6 0EA

T 020 8237 8200
F 020 8741 2814
mail@hunters.co.uk

www.hunters.co.uk




This drawing is the property of FPCR Environment and Design Ltd and is issued on the condition it is not reproduced, retained or disclosed to any unauthorised person, either wholly or in part without written consent of FPCR Environment and Design Ltd.

Ordnance Survey material - Crown Copyright. All rights reserved. Licence Number: 100019980

UKHab Materials: © UKHAB LTD. No onward licence implied or provided. All rights reserved <https://ukhab.org/commercial-eula/>

Key

- Red Line Boundary**
- Baseline Habitats**
 - Bramble scrub**
 - Developed land; sealed surface**
 - Modified grassland**
 - Other neutral grassland**
 - Tall forbs**
- Baseline Hedgerows**
 - Line of trees**
 - Native hedgerow**
- Baseline Trees**
 - Existing Large Rural Tree**
 - Existing Medium Rural Tree**

 



client
Brackley Investments Ltd

project
Land at Bartons Road, Havant

drawing title
BASELINE HABITATS

scale @ A3
1:400

drawn
DS / JG

issue date
11/12/2023

drawing / figure number
Figure 21



This drawing is the property of FPCR Environment and Design Ltd and is issued on the condition it is not reproduced, retained or disclosed to any unauthorised person, either wholly or in part without written consent of FPCR Environment and Design Ltd.

Ordnance Survey material - Crown Copyright. All rights reserved. Licence Number: 100019980

UKHab Materials: © UKHAB LTD. No onward licence implied or provided. All rights reserved <https://ukhab.org/commercial-eula/>

Key

 **Red Line Boundary**

Proposed Habitats

 **Biodiverse green roof**

 **Developed land; sealed surface**

 **Introduced shrub**

 **Mixed scrub**

 **Modified grassland**

 **Other green roof**

 **Other neutral grassland**

Proposed Hedgerows

 **Line of trees**

 **Native hedgerow**


 **Lost**

Proposed Trees

 **Proposed Large Rural Tree**

 **Proposed Medium Rural Tree**

 **Proposed Small Rural Tree**

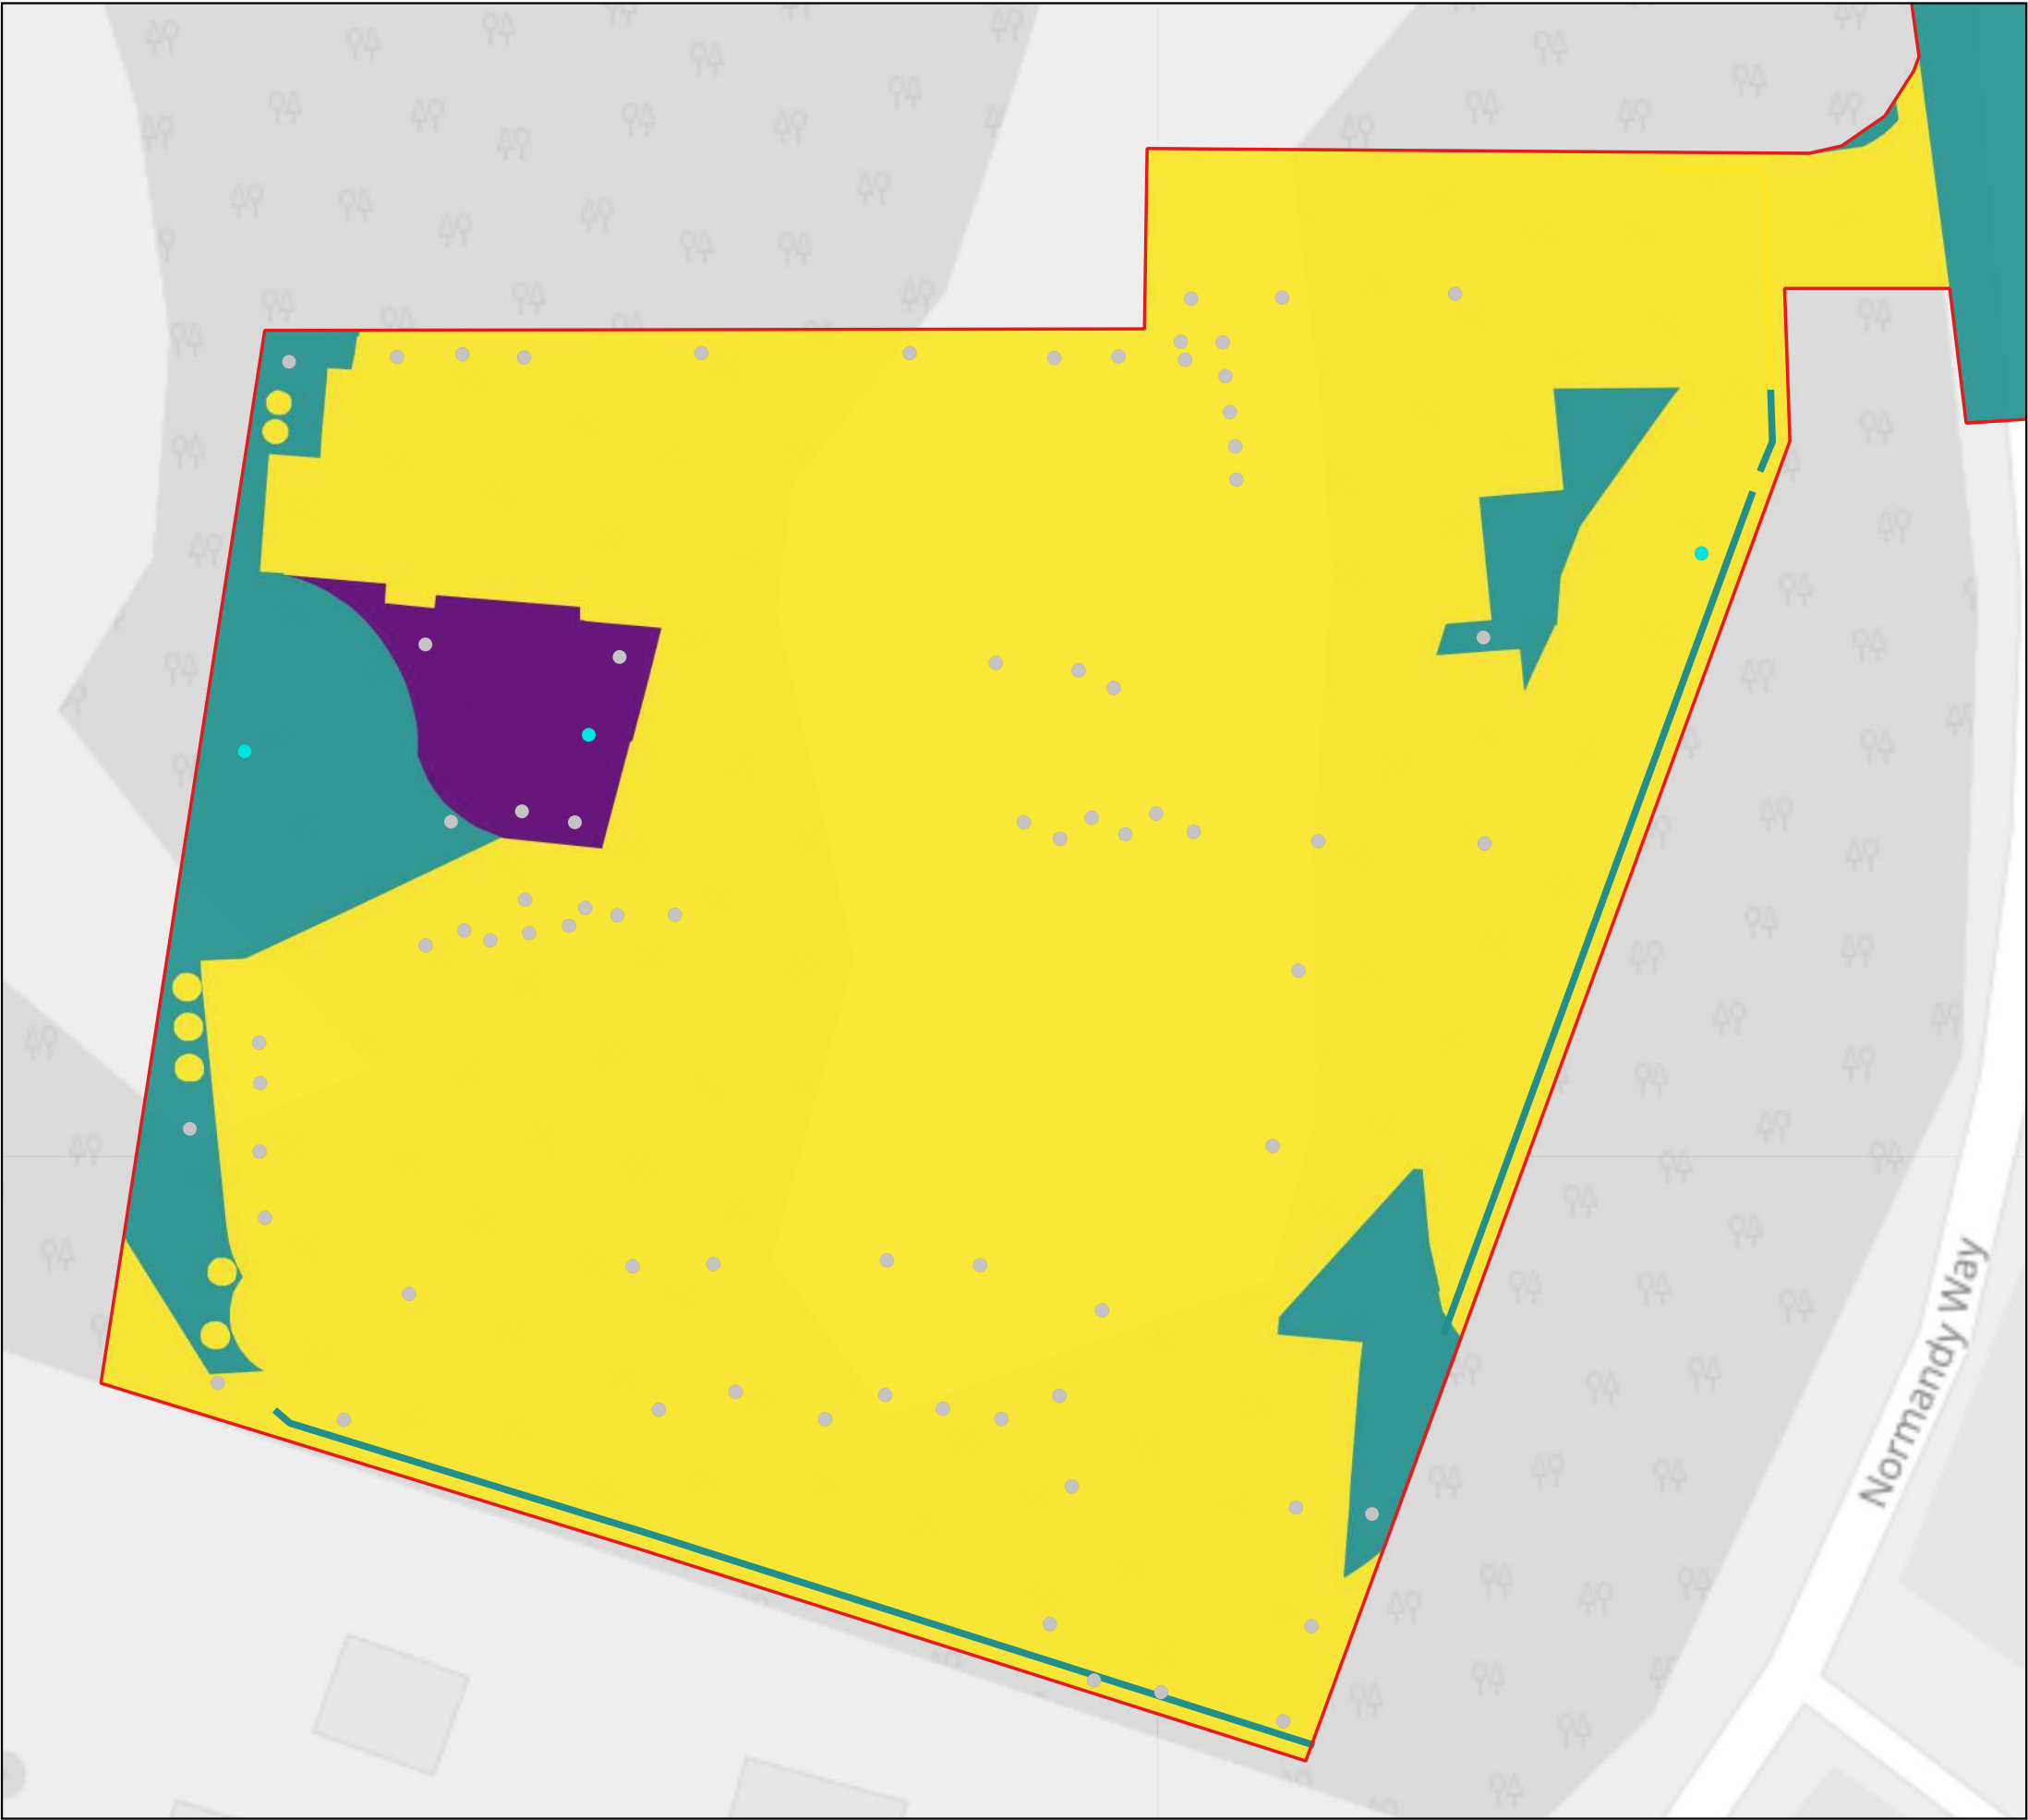

This drawing is the property of FPCR Environment and Design Ltd and is issued on the condition it is not reproduced, retained or disclosed to any unauthorised person, either wholly or in part without written consent of FPCR Environment and Design Ltd.

Ordnance Survey material - Crown Copyright. All rights reserved.
Licence Number: 100019980

Key

 **Red Line Boundary**

Habitat Retention

 **Enhanced**

 **Retained**

 **Lost**

Hedgerow Retention


 **Retained**

 **Lost**

Individual Tree Retention

 **Created**

 **Retained**

 

client
Brackley Investments Ltd
project
Land at Bartons Road, Havant

drawing title
HABITAT RETENTION


scale @ A3
1:400

drawn
DS / JG

issue date
11/12/2023



drawing / figure number
Figure 23

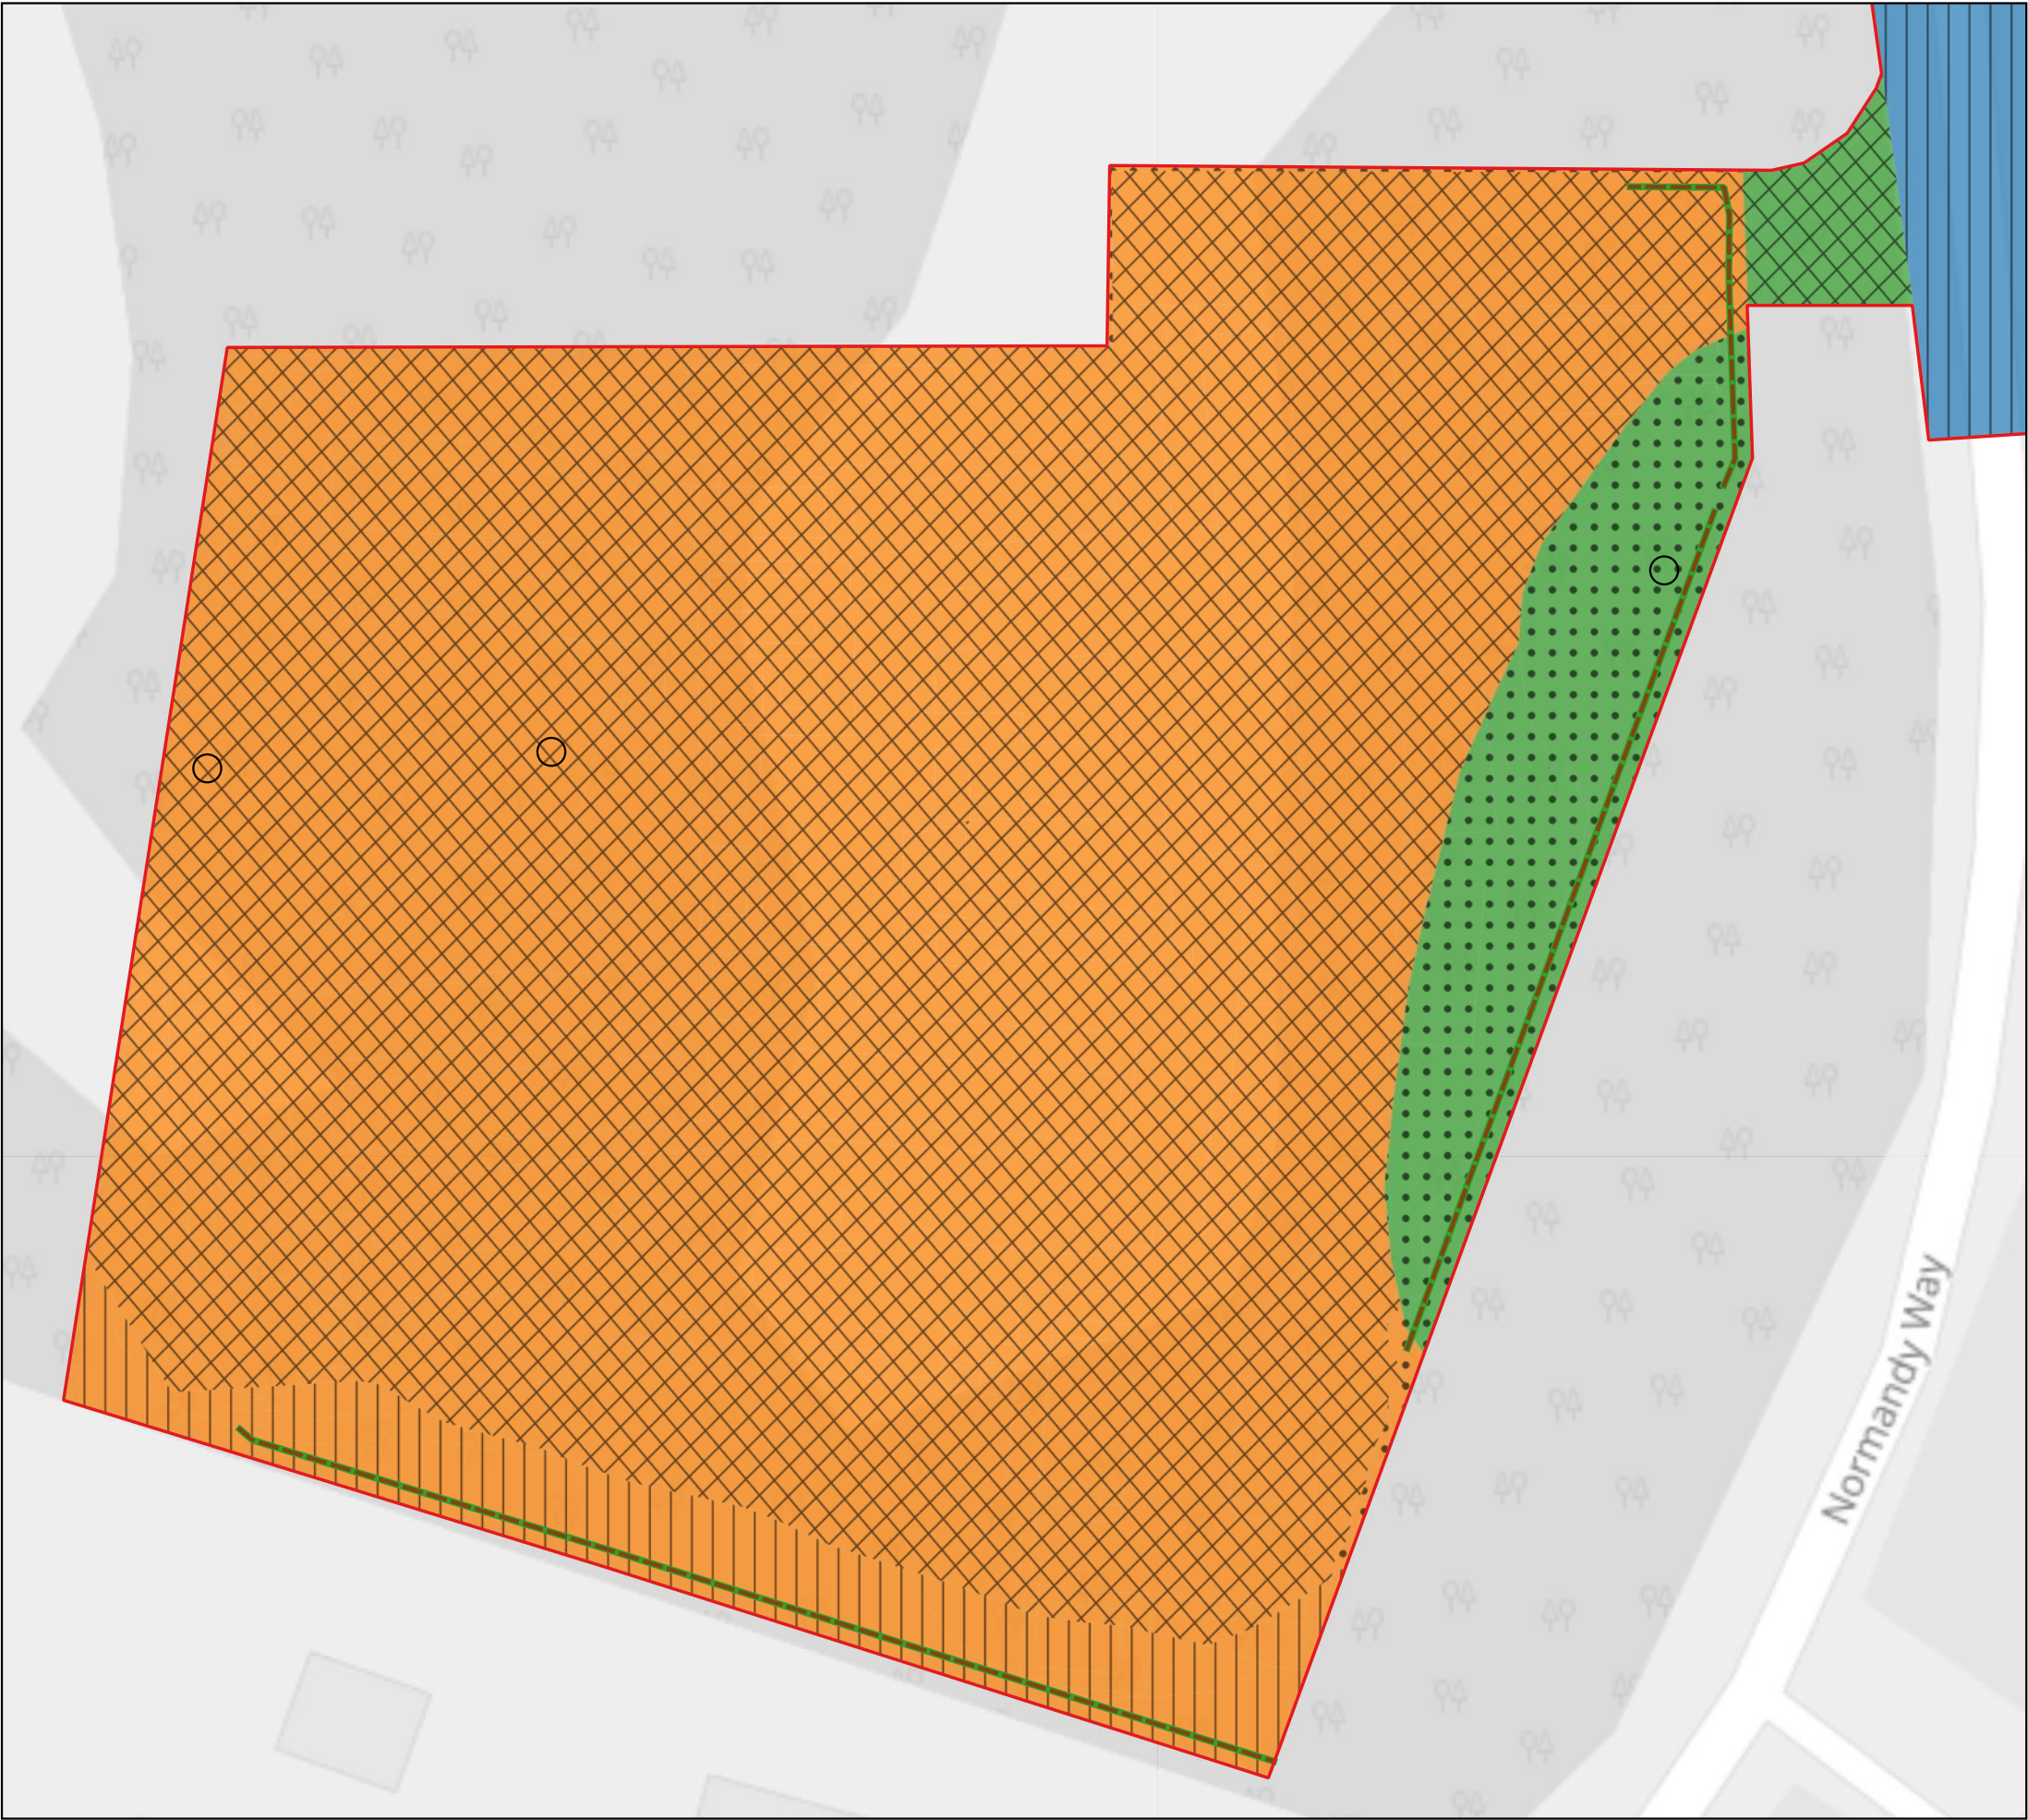

This drawing is the property of FPCR Environment and Design Ltd and is issued on the condition it is not reproduced, retained or disclosed to any unauthorised person, either wholly or in part without written consent of FPCR Environment and Design Ltd.

Ordnance Survey material - Crown Copyright. All rights reserved.
Licence Number: 100019980

Key

 **Red Line Boundary**

Baseline Habitat Condition

 **Moderate**

 **Poor**

 **N/A - Other**

 **Condition Assessment N/A**

Baseline Habiutat Distinctiveness

 **Medium**

 **Low**

 **V.Low**

Baseline Hedgerow Condition


 **Moderate**

Baseline Hedgerow Distinctiveness

 **Low**

Baseline Individual Tree Condition

 **Moderate**

 

This drawing is the property of FPCR Environment and Design Ltd and is issued on the condition it is not reproduced, retained or disclosed to any unauthorised person, either wholly or in part without written consent of FPCR Environment and Design Ltd.

Ordnance Survey material - Crown Copyright. All rights reserved.
Licence Number: 100019980

Key

 Red Line Boundary

Proposed Habitat Condition

 Moderate

 Poor

 N/A - Other

 Condition Assessment N/A

Proposed Habitat Distinctiveness

 Medium

 Low

 V.Low

Proposed Hedgerow Condition

 Moderate

Proposed Hedgerow Distinctiveness

 Low

Proposed Individual Tree Condition

 Moderate

