




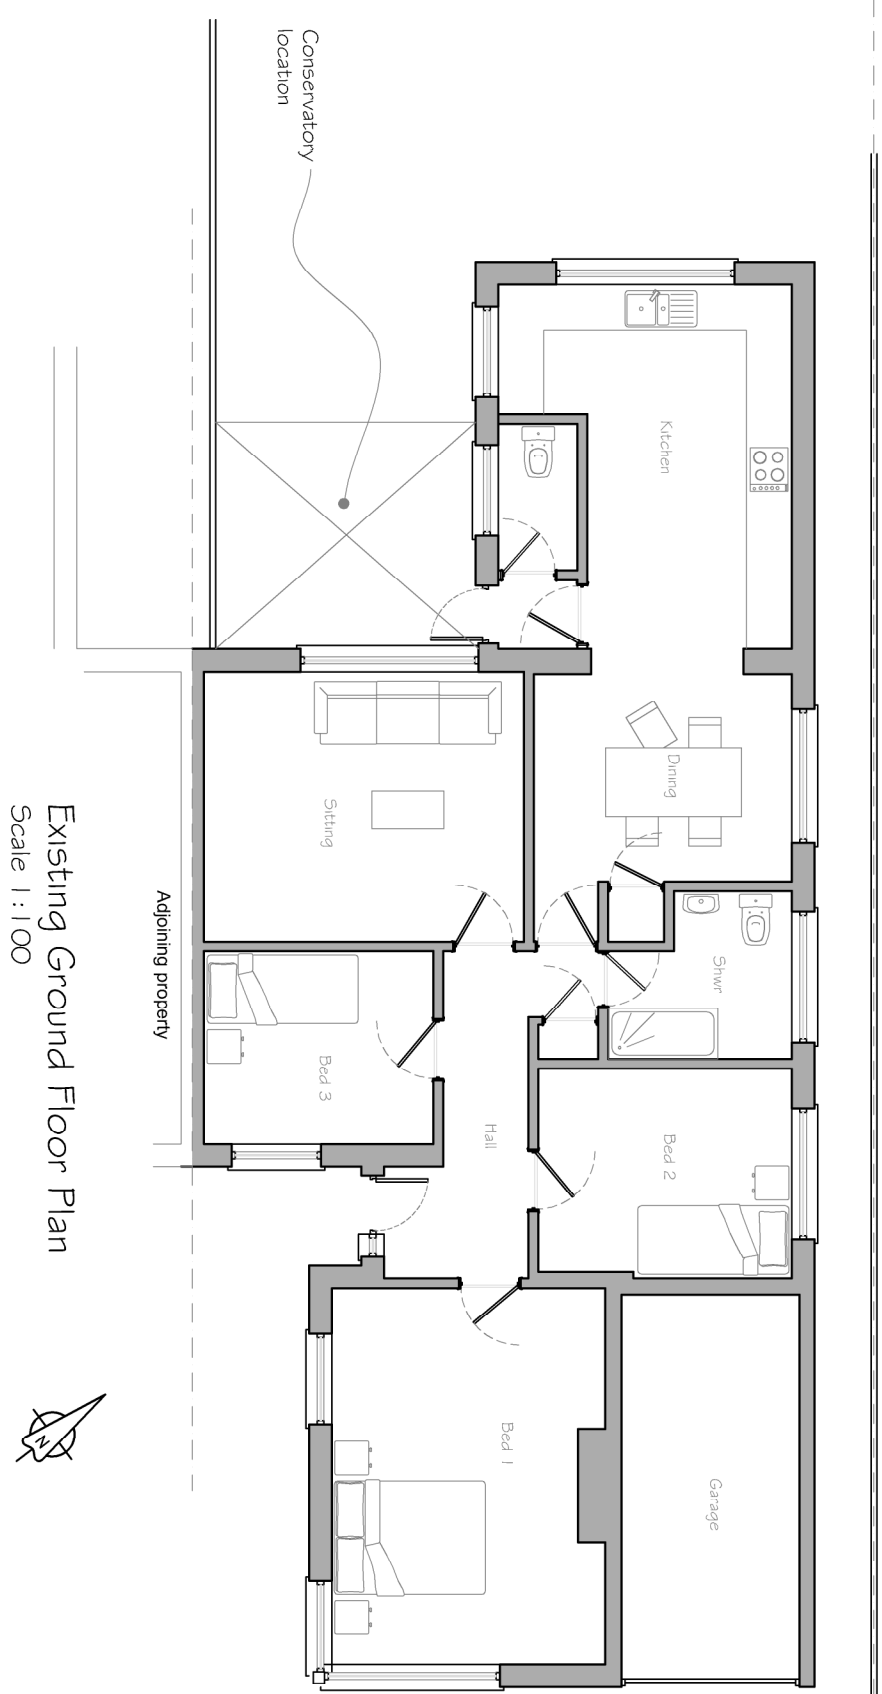


Existing Ground Floor Plan
Scale 1:100

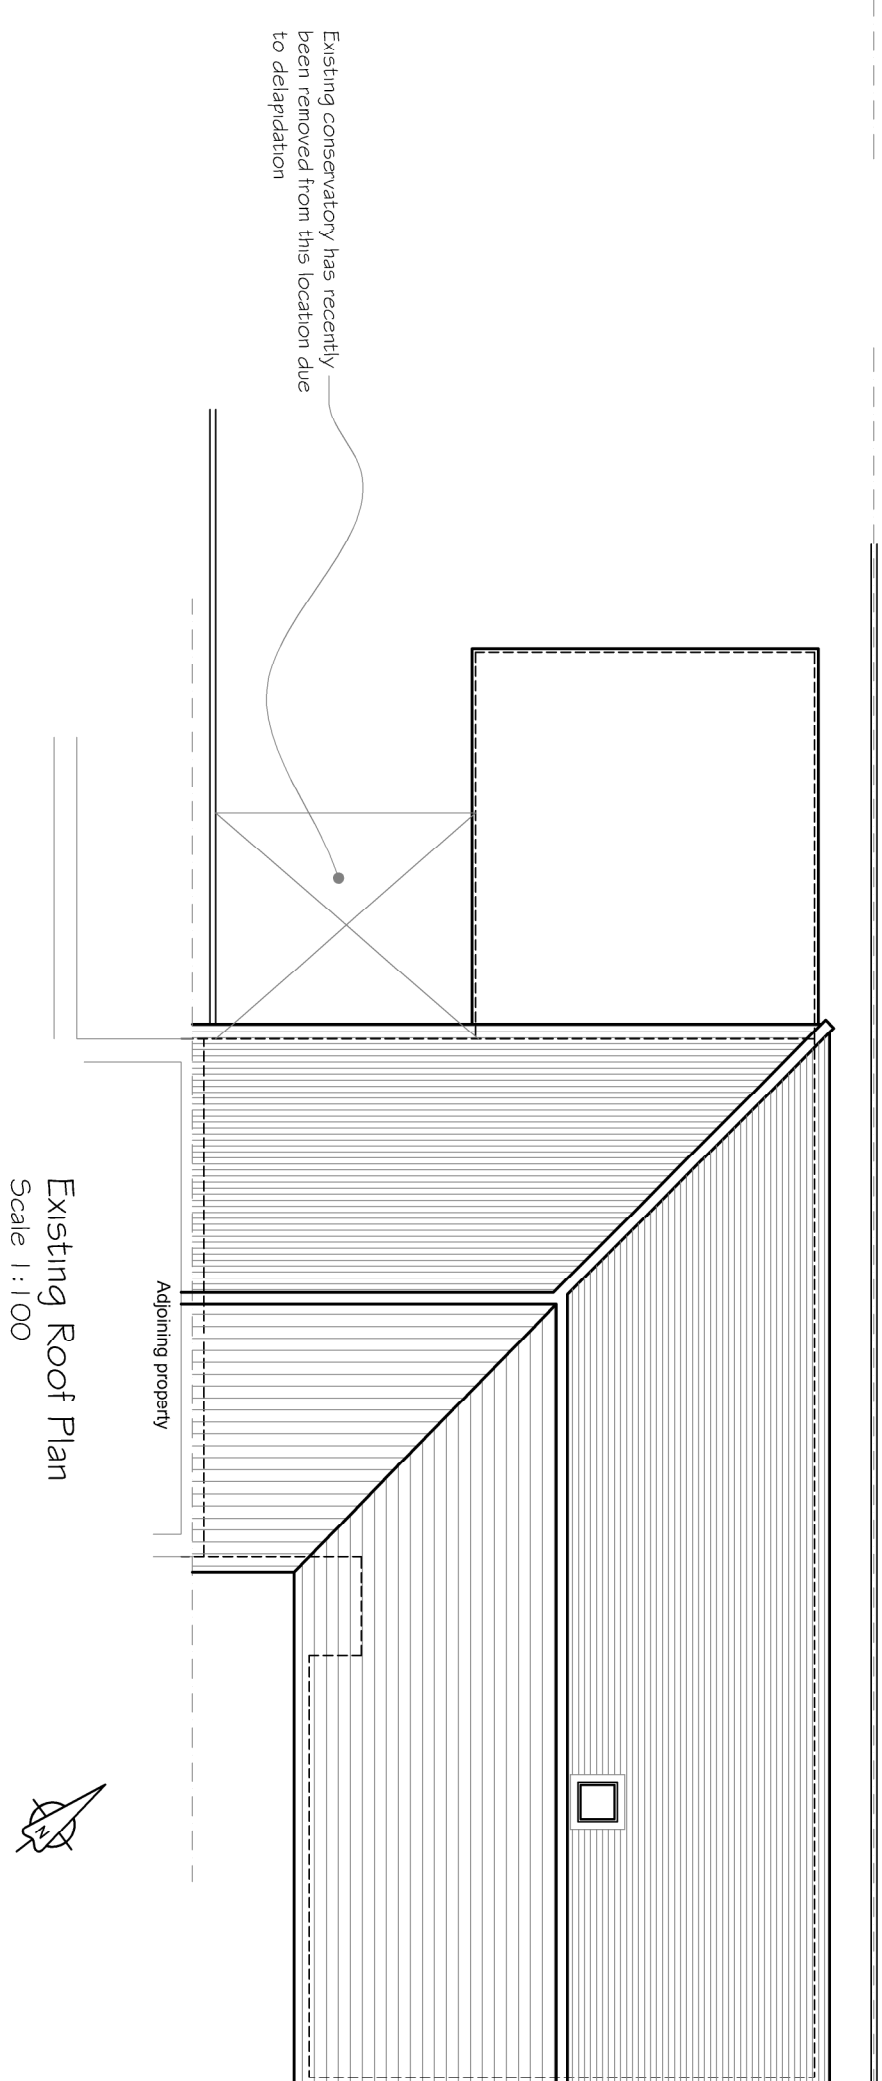


Existing Roof Plan
Scale 1:100

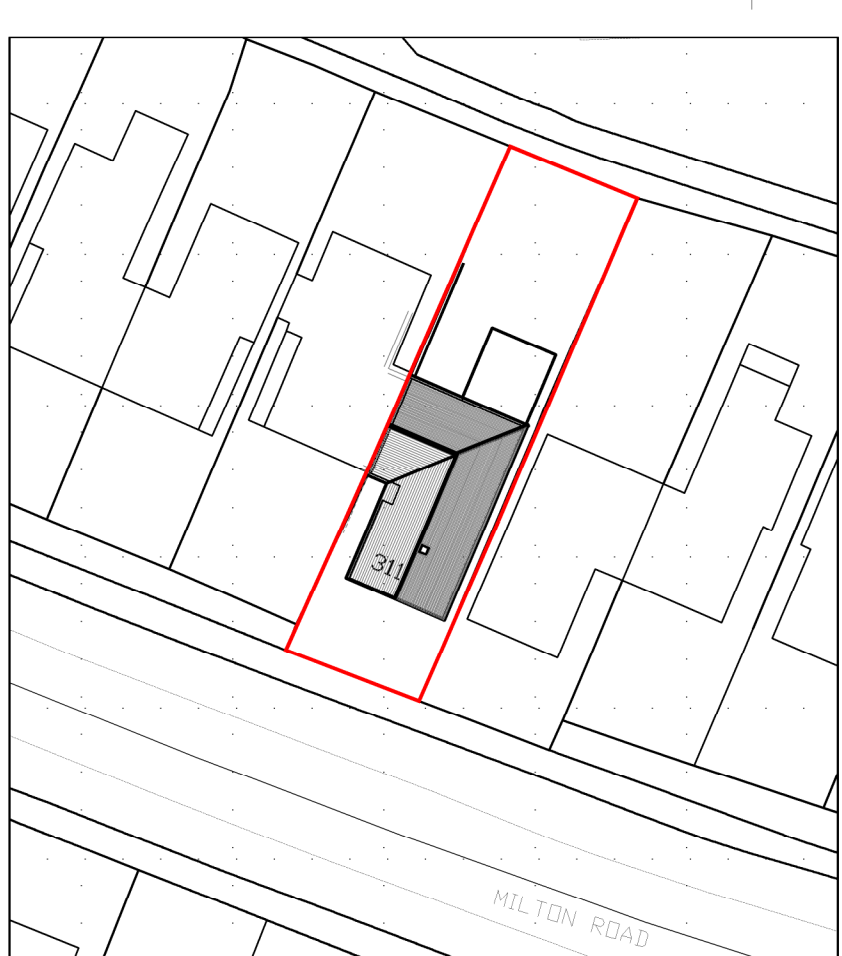


North
Existing Block Plan
Scale 1:500

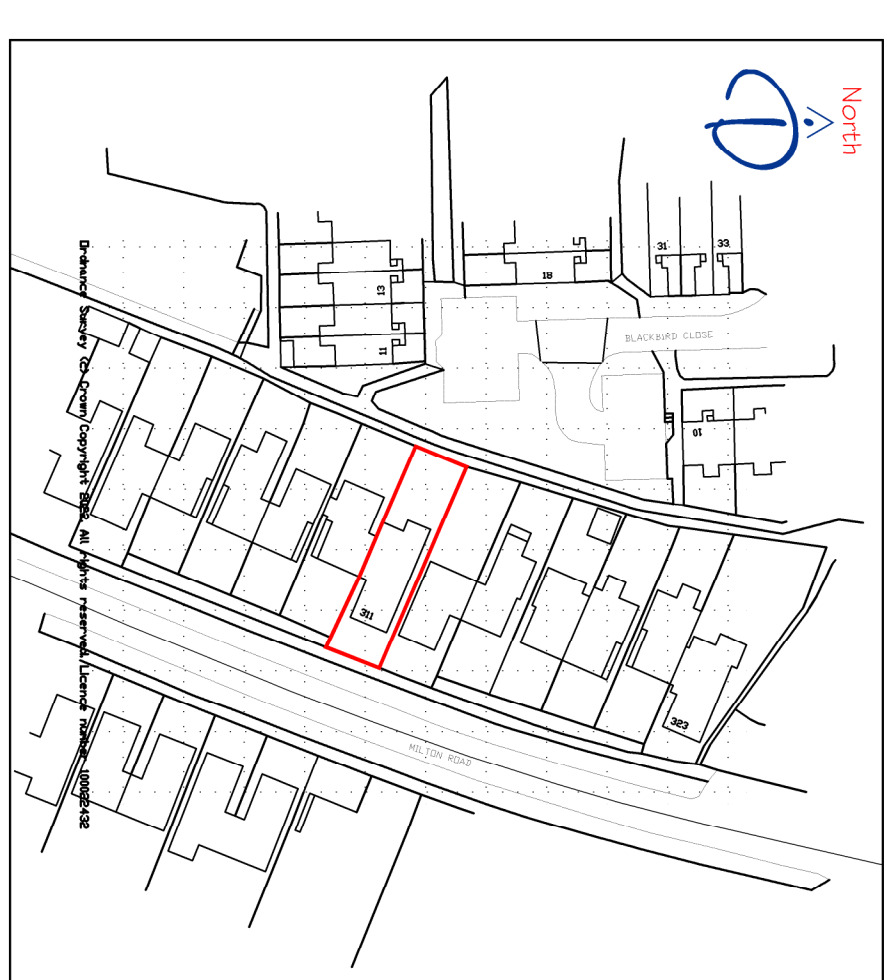


Existing Location Plan
Scale : 1:250

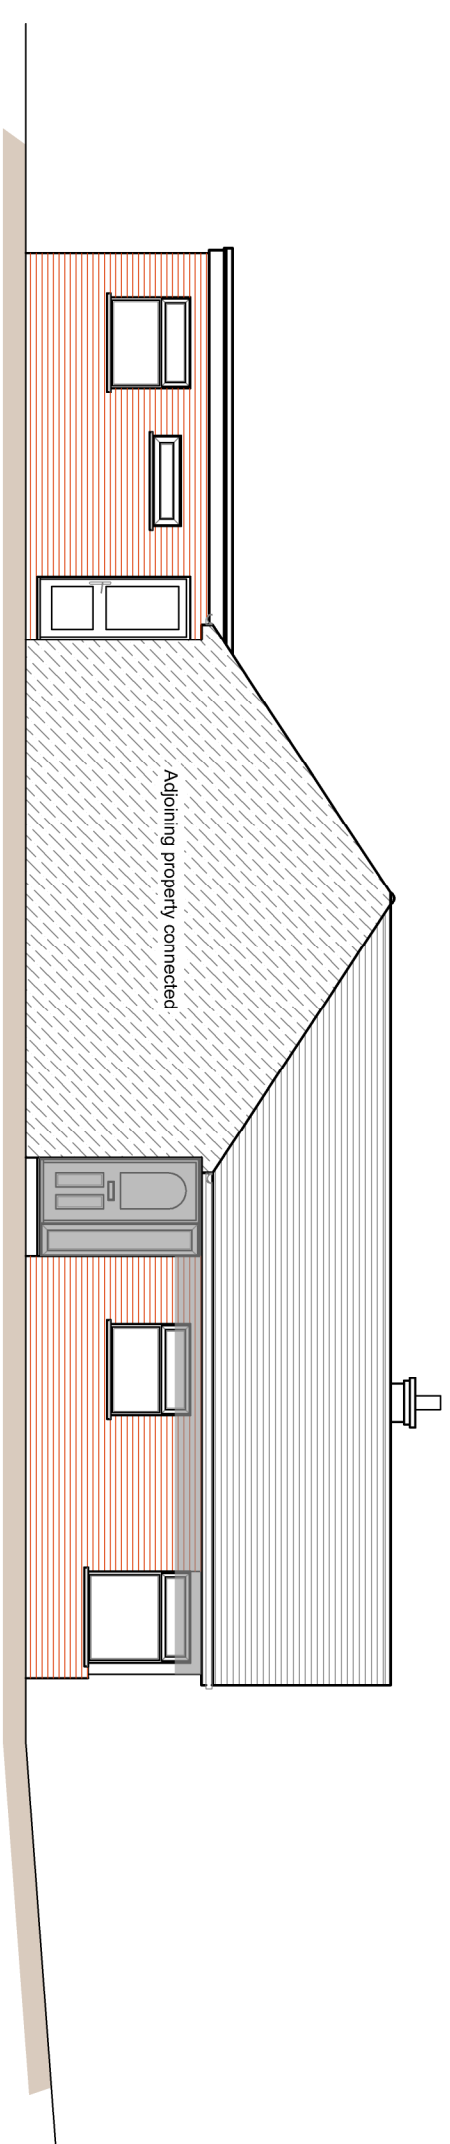


Existing South West Elevation
Scale 1:100

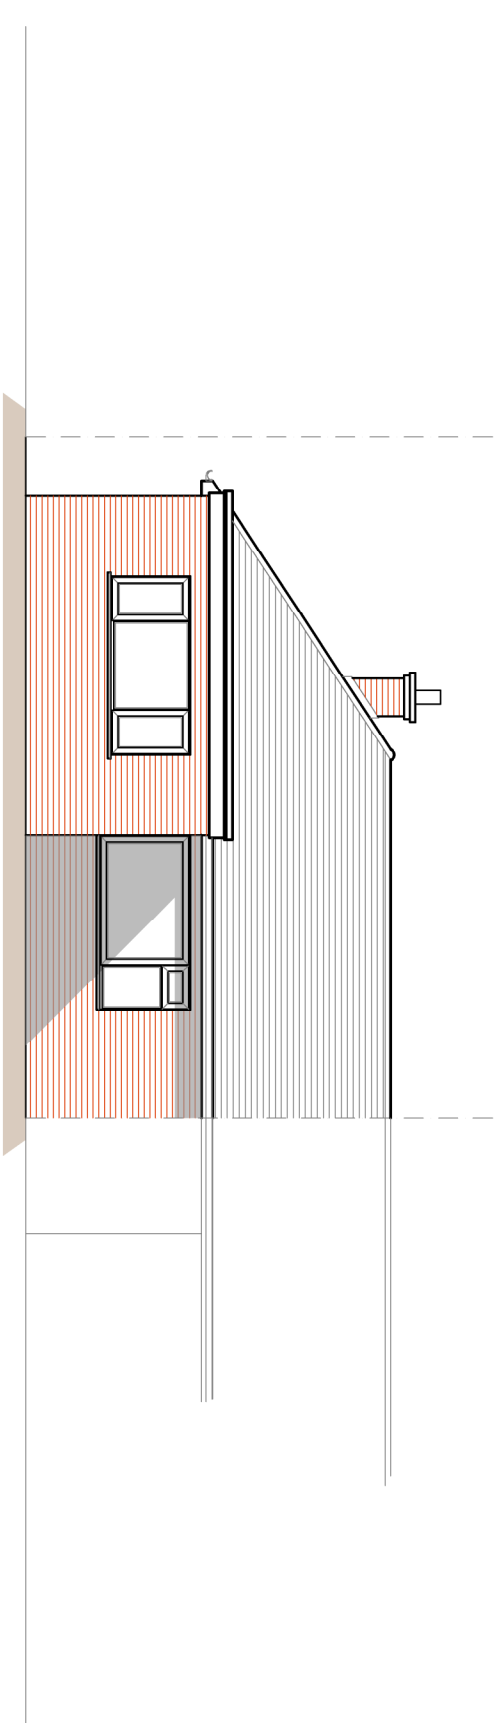


Existing North West Elevation
Scale 1:100

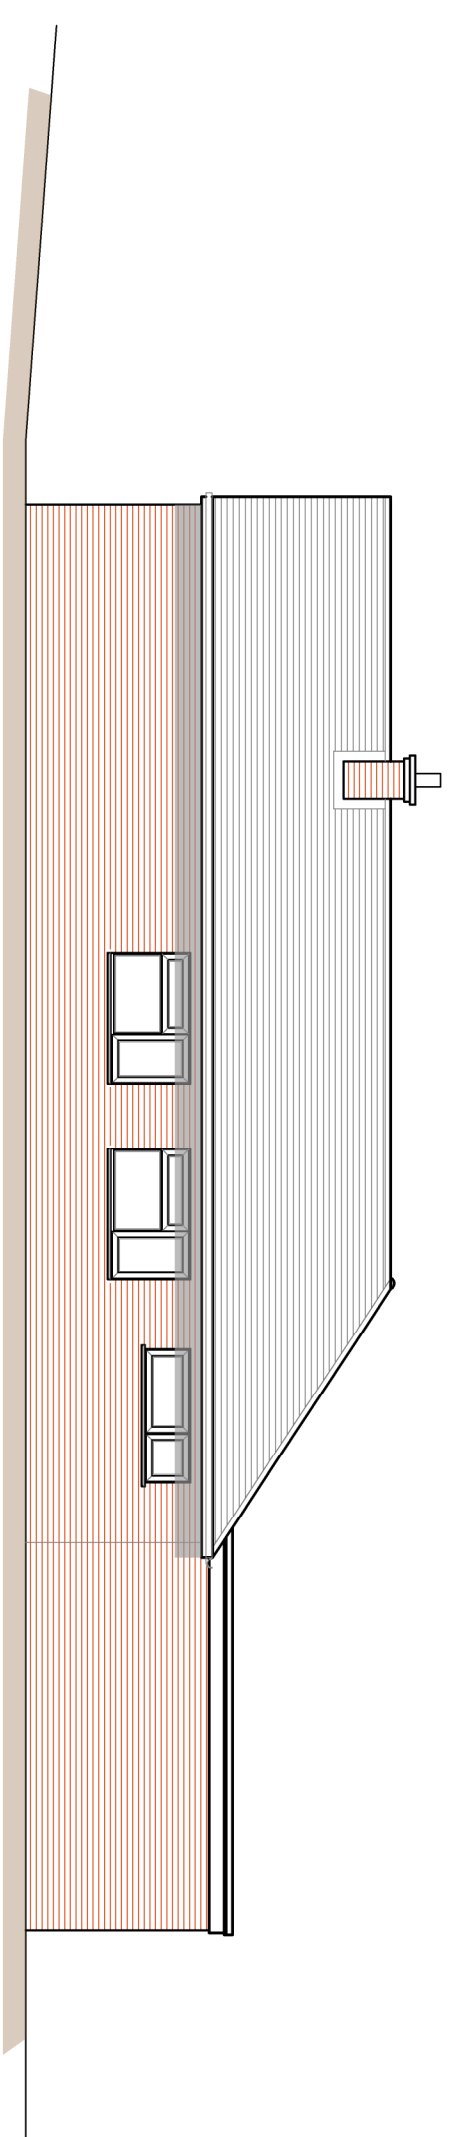


Existing North East Elevation
Scale 1:100

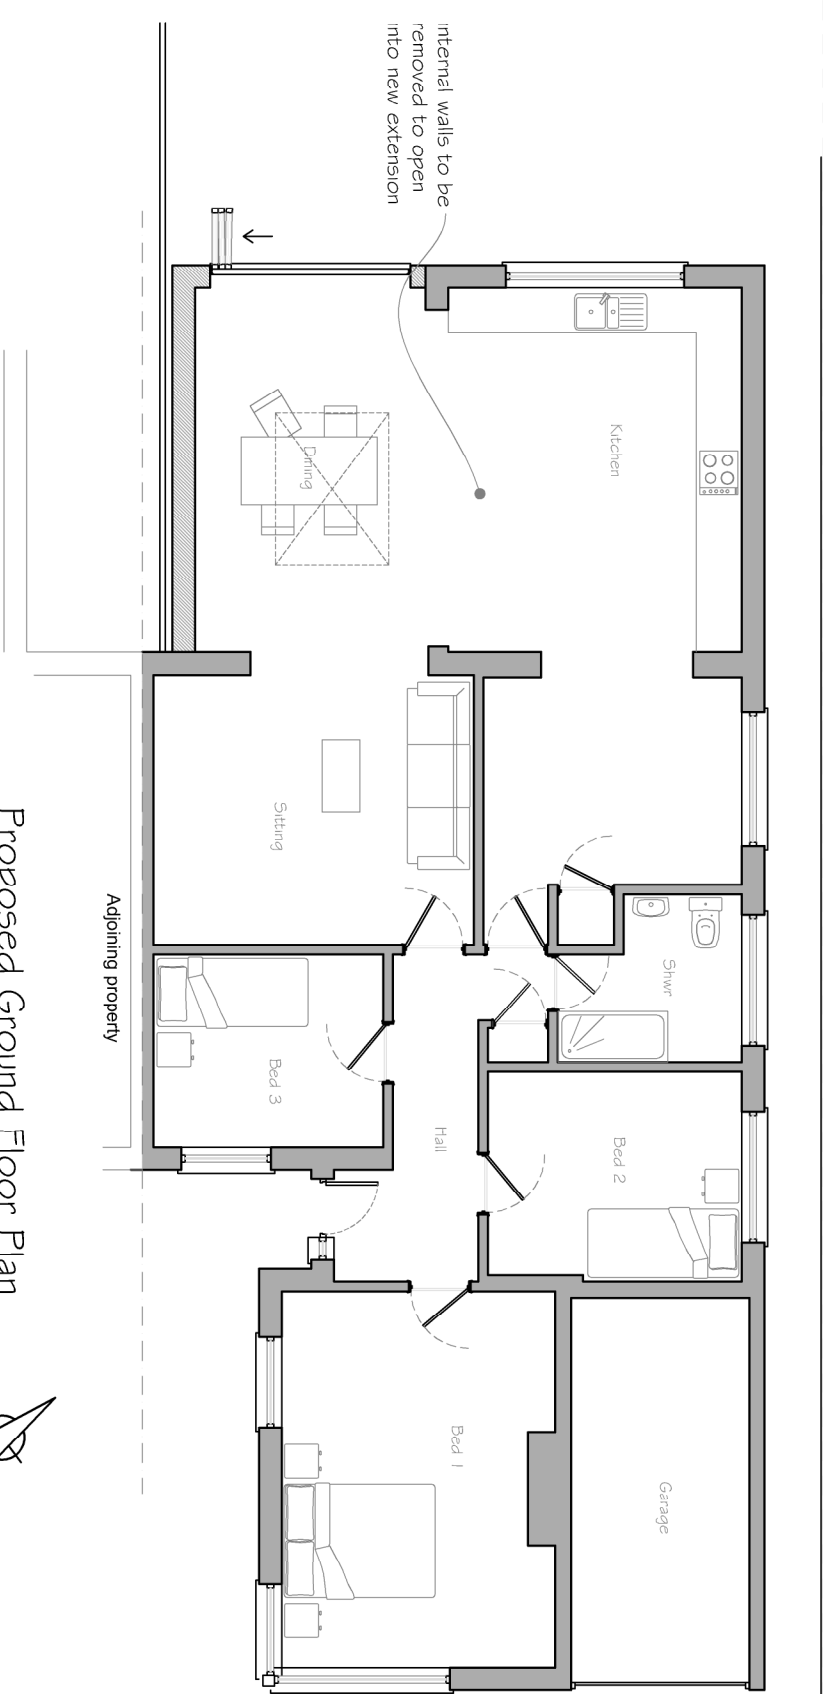

Proposed Ground Floor Plan
Scale 1:100

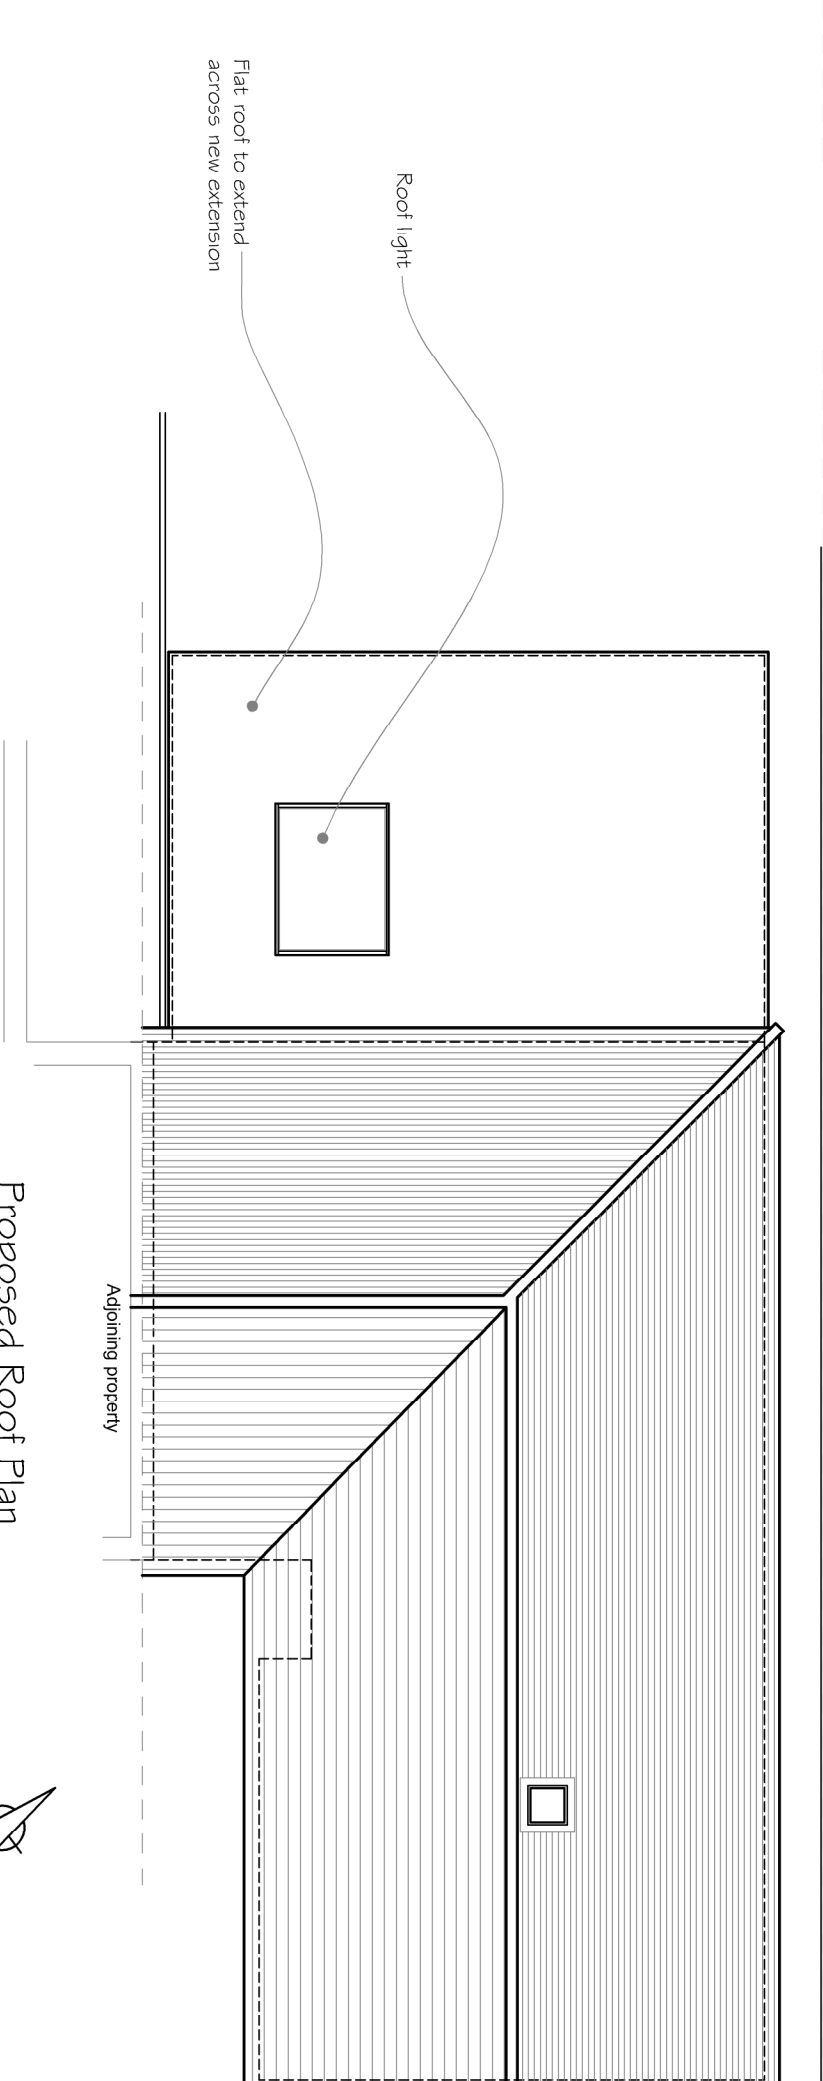


Proposed Roof Plan
Scale 1:100

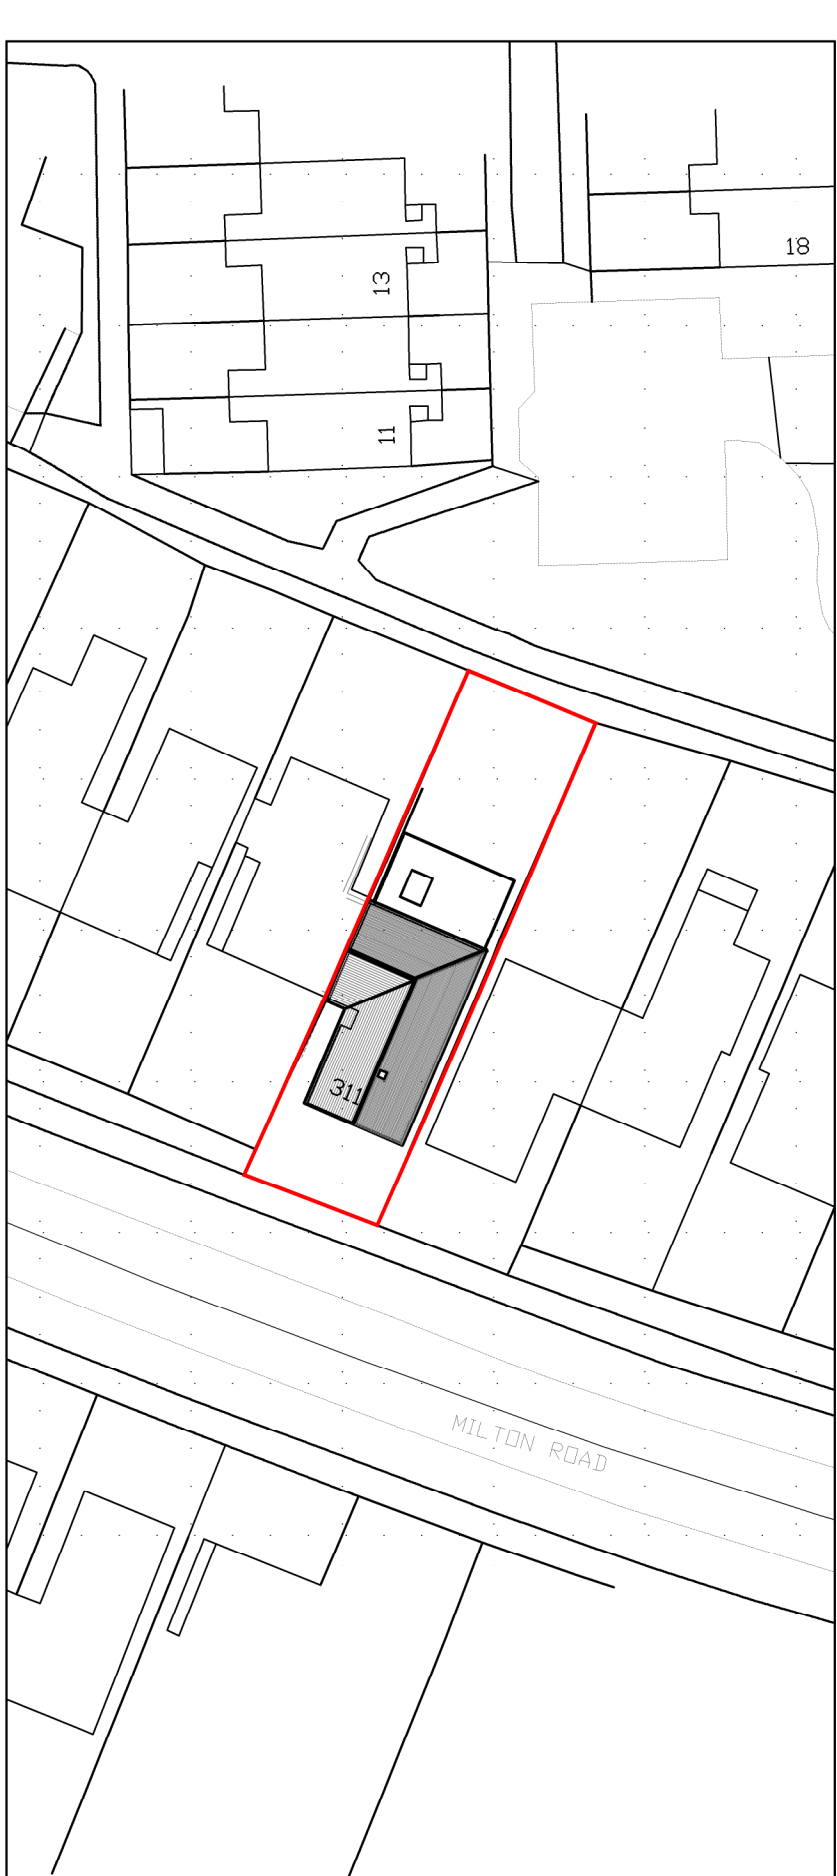


North


 Proposed Block Plan
 Scale 1:500

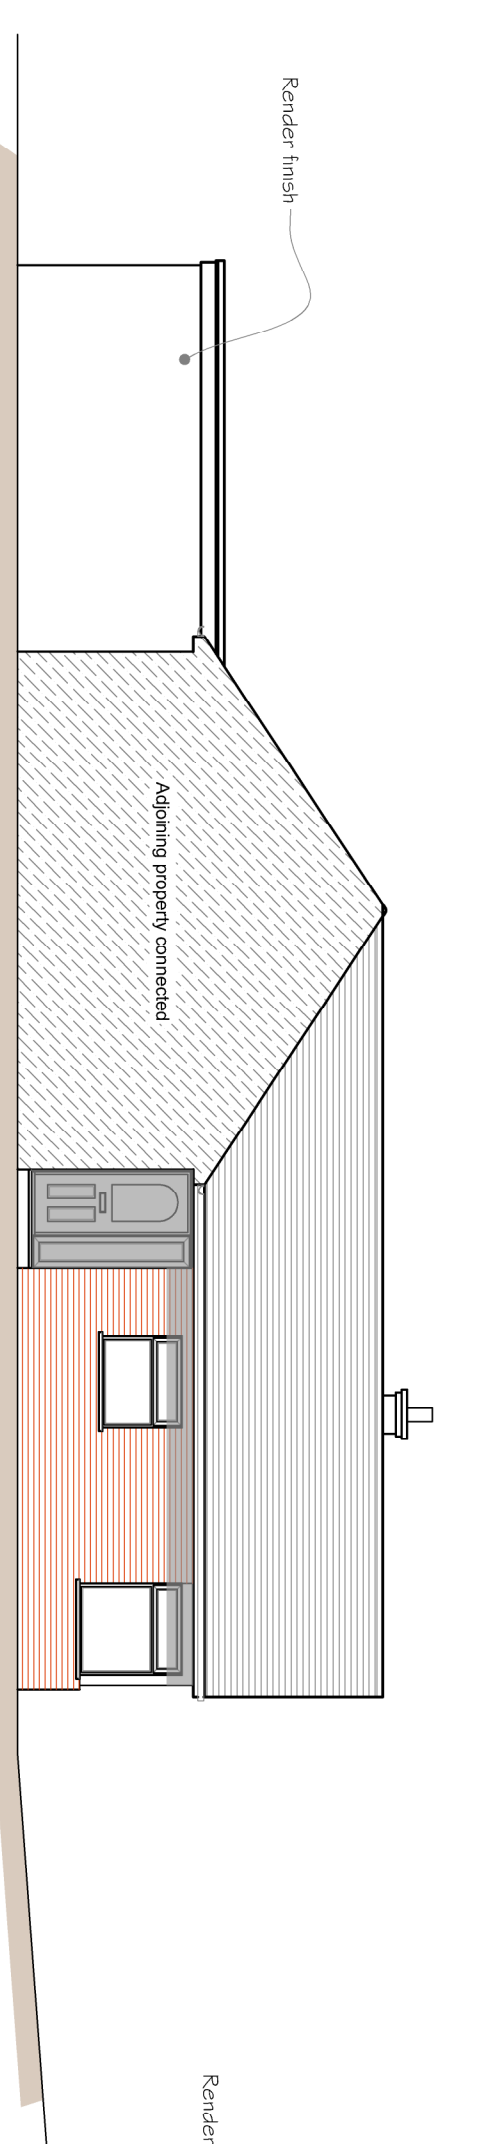

Proposed South West Elevation
Scale 1:100

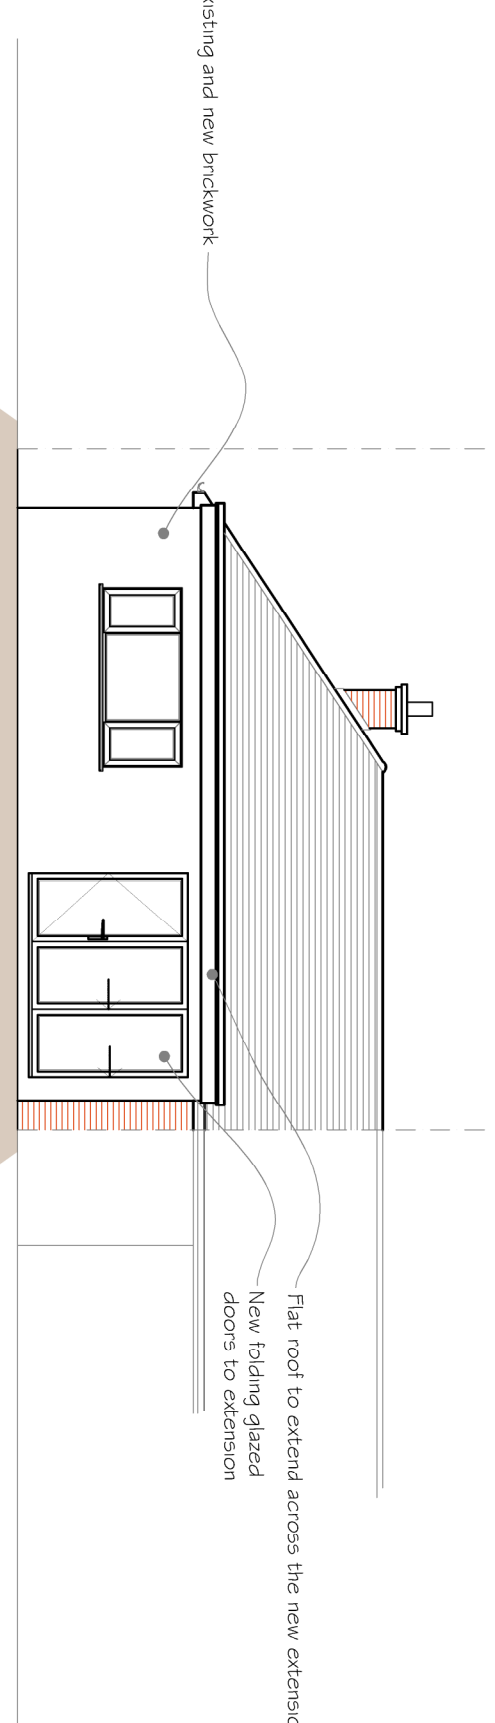

Proposed North West Elevation
Scale 1:100

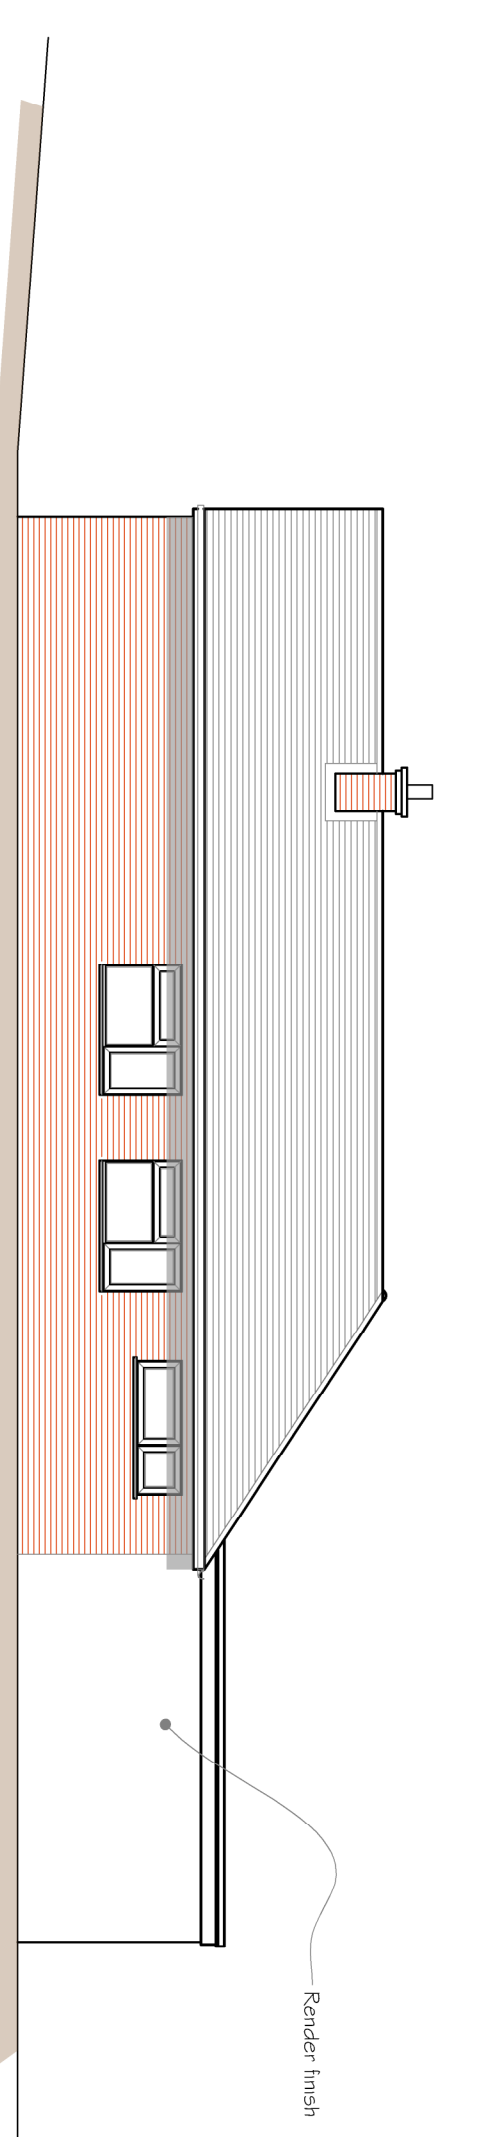

Proposed North East Elevation
Scale 1:100

		CLIENT		PROJECT		TITLE	
		Mr & Mrs Brickell		Alterations to 311 Milton Road Waterhooille Hampshire PO8 8LH		Existing and Proposed Floor Plans and Elevations	
						Drawing No: 20.330.100	
						Scale: 1:100,500,1250@A1 Date: 0 OCT2022 Drawn by: MD	
						Drawn Limited 02030 578100 2012	
						Plan: 1:100,500,1250@A1 Date: 0 OCT2022 Drawn by: MD	
