




Copyright ©

This product is protected by the provision of the Copyright, Designs and Patents Act 1988. No part of this drawing shall be reproduced without the written consent of Thorp Design

Do not scale off this drawing. Contractor must verify all dimensions on site before commencing any work or making any shop drawings. Do not assume existing surfaces are plumb, square or level. Any discrepancies must be reported to Thorp Design before work proceeds. Dimensions and details to be adjusted to suit existing surfaces and structure, and any specified fixtures and fittings as necessary.

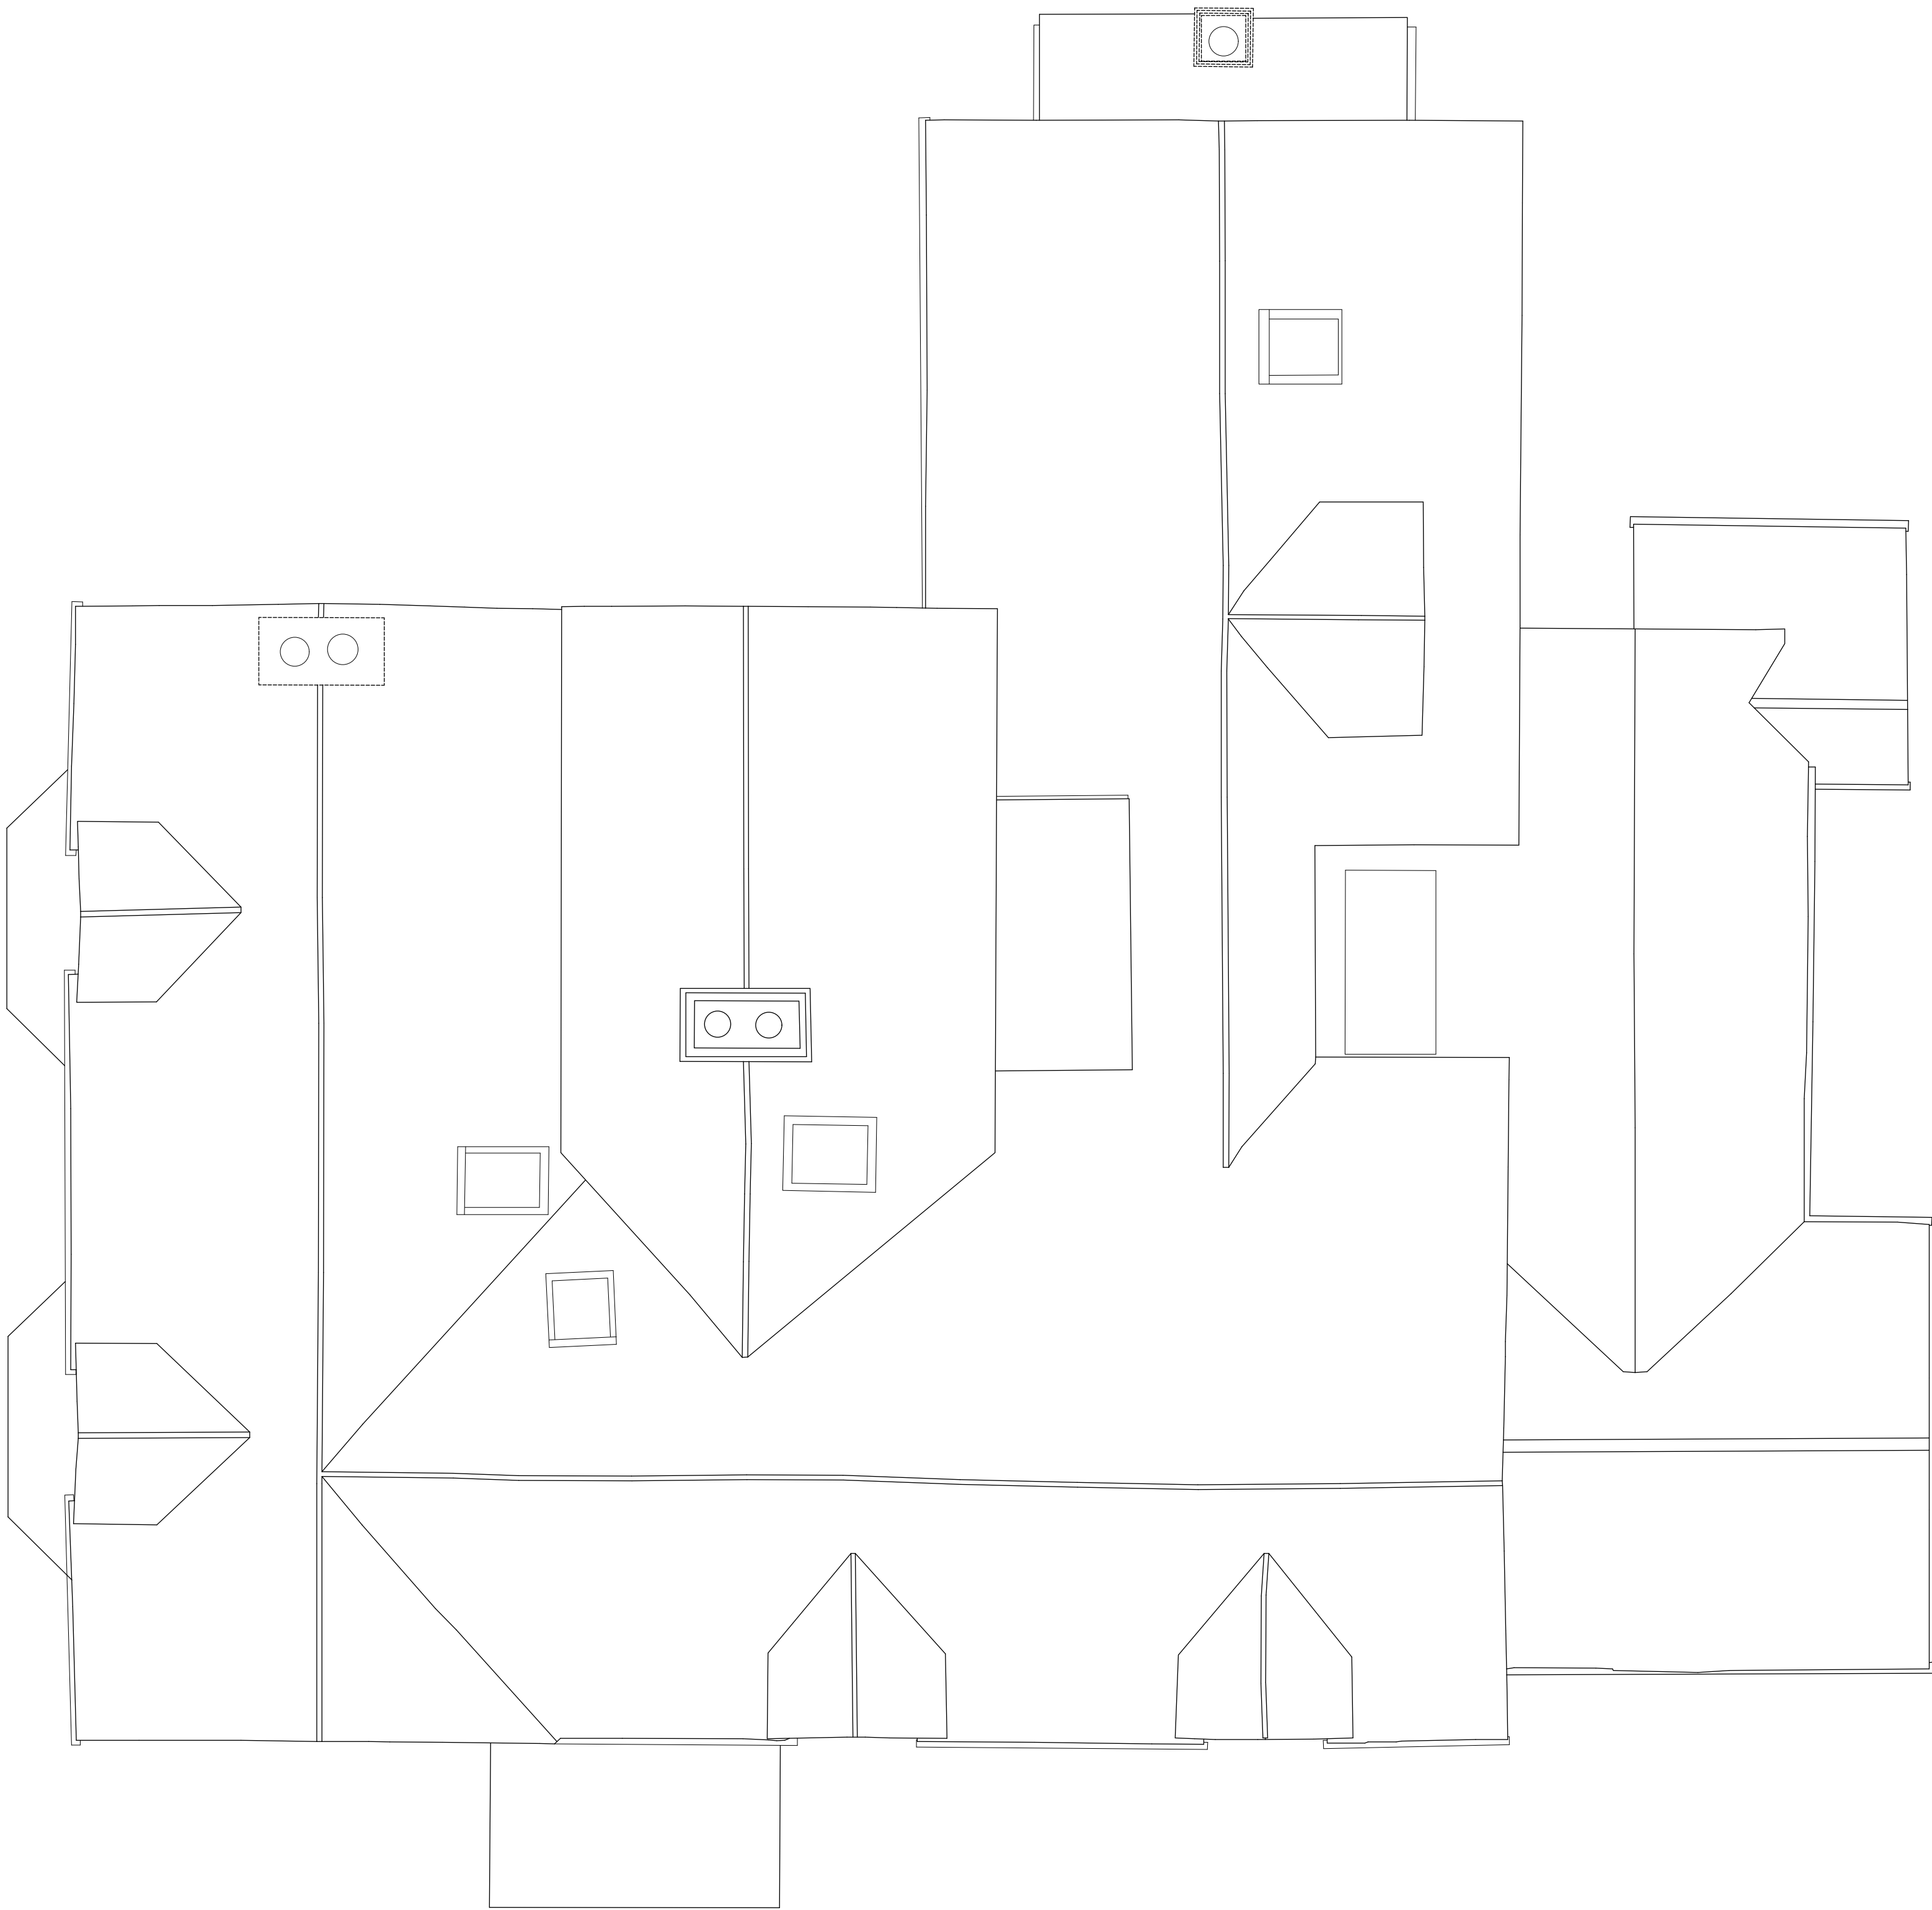

01 Existing Roof Plan  
104 Scale 1:50

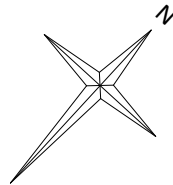 

| Schedule of Areas (sq.m)    |          |                     |                       |           |          |
|-----------------------------|----------|---------------------|-----------------------|-----------|----------|
| Level                       | Existing | Existing (Retained) | Existing (Demolition) | New Build | Proposed |
| Ground Floor                | 226      | 194                 | 32                    | 138       | 332      |
| First Floor                 | 161      | 161                 | N/A                   | 23        | 184      |
| Section Floor               | 88       | 88                  | N/A                   | 1         | 89       |
| Mezzanine (Second Floor)    | 11       | N/A                 | 11                    | N/A       | N/A      |
| Roof Storage (Second Floor) | N/A      | N/A                 | N/A                   | 7         | 7        |
| Total                       | 226      | 226                 | 226                   | 226       | 226      |

Revision:

Date:

Description:

T

H

O

R

P

First Floor

190/192 Sloane Street,

London

SW1X 9QX

T. 020 7235 7808

W. www.thorp.co.uk

Issued for: Planning

Stage:

Langstone Lodge

Langstone, Hants

Existing

Roof Plan

Drawn by:

PICC

Date:

19.11.2021

Scale:

1:50 @ A1

Drawing Number:

10129.104