



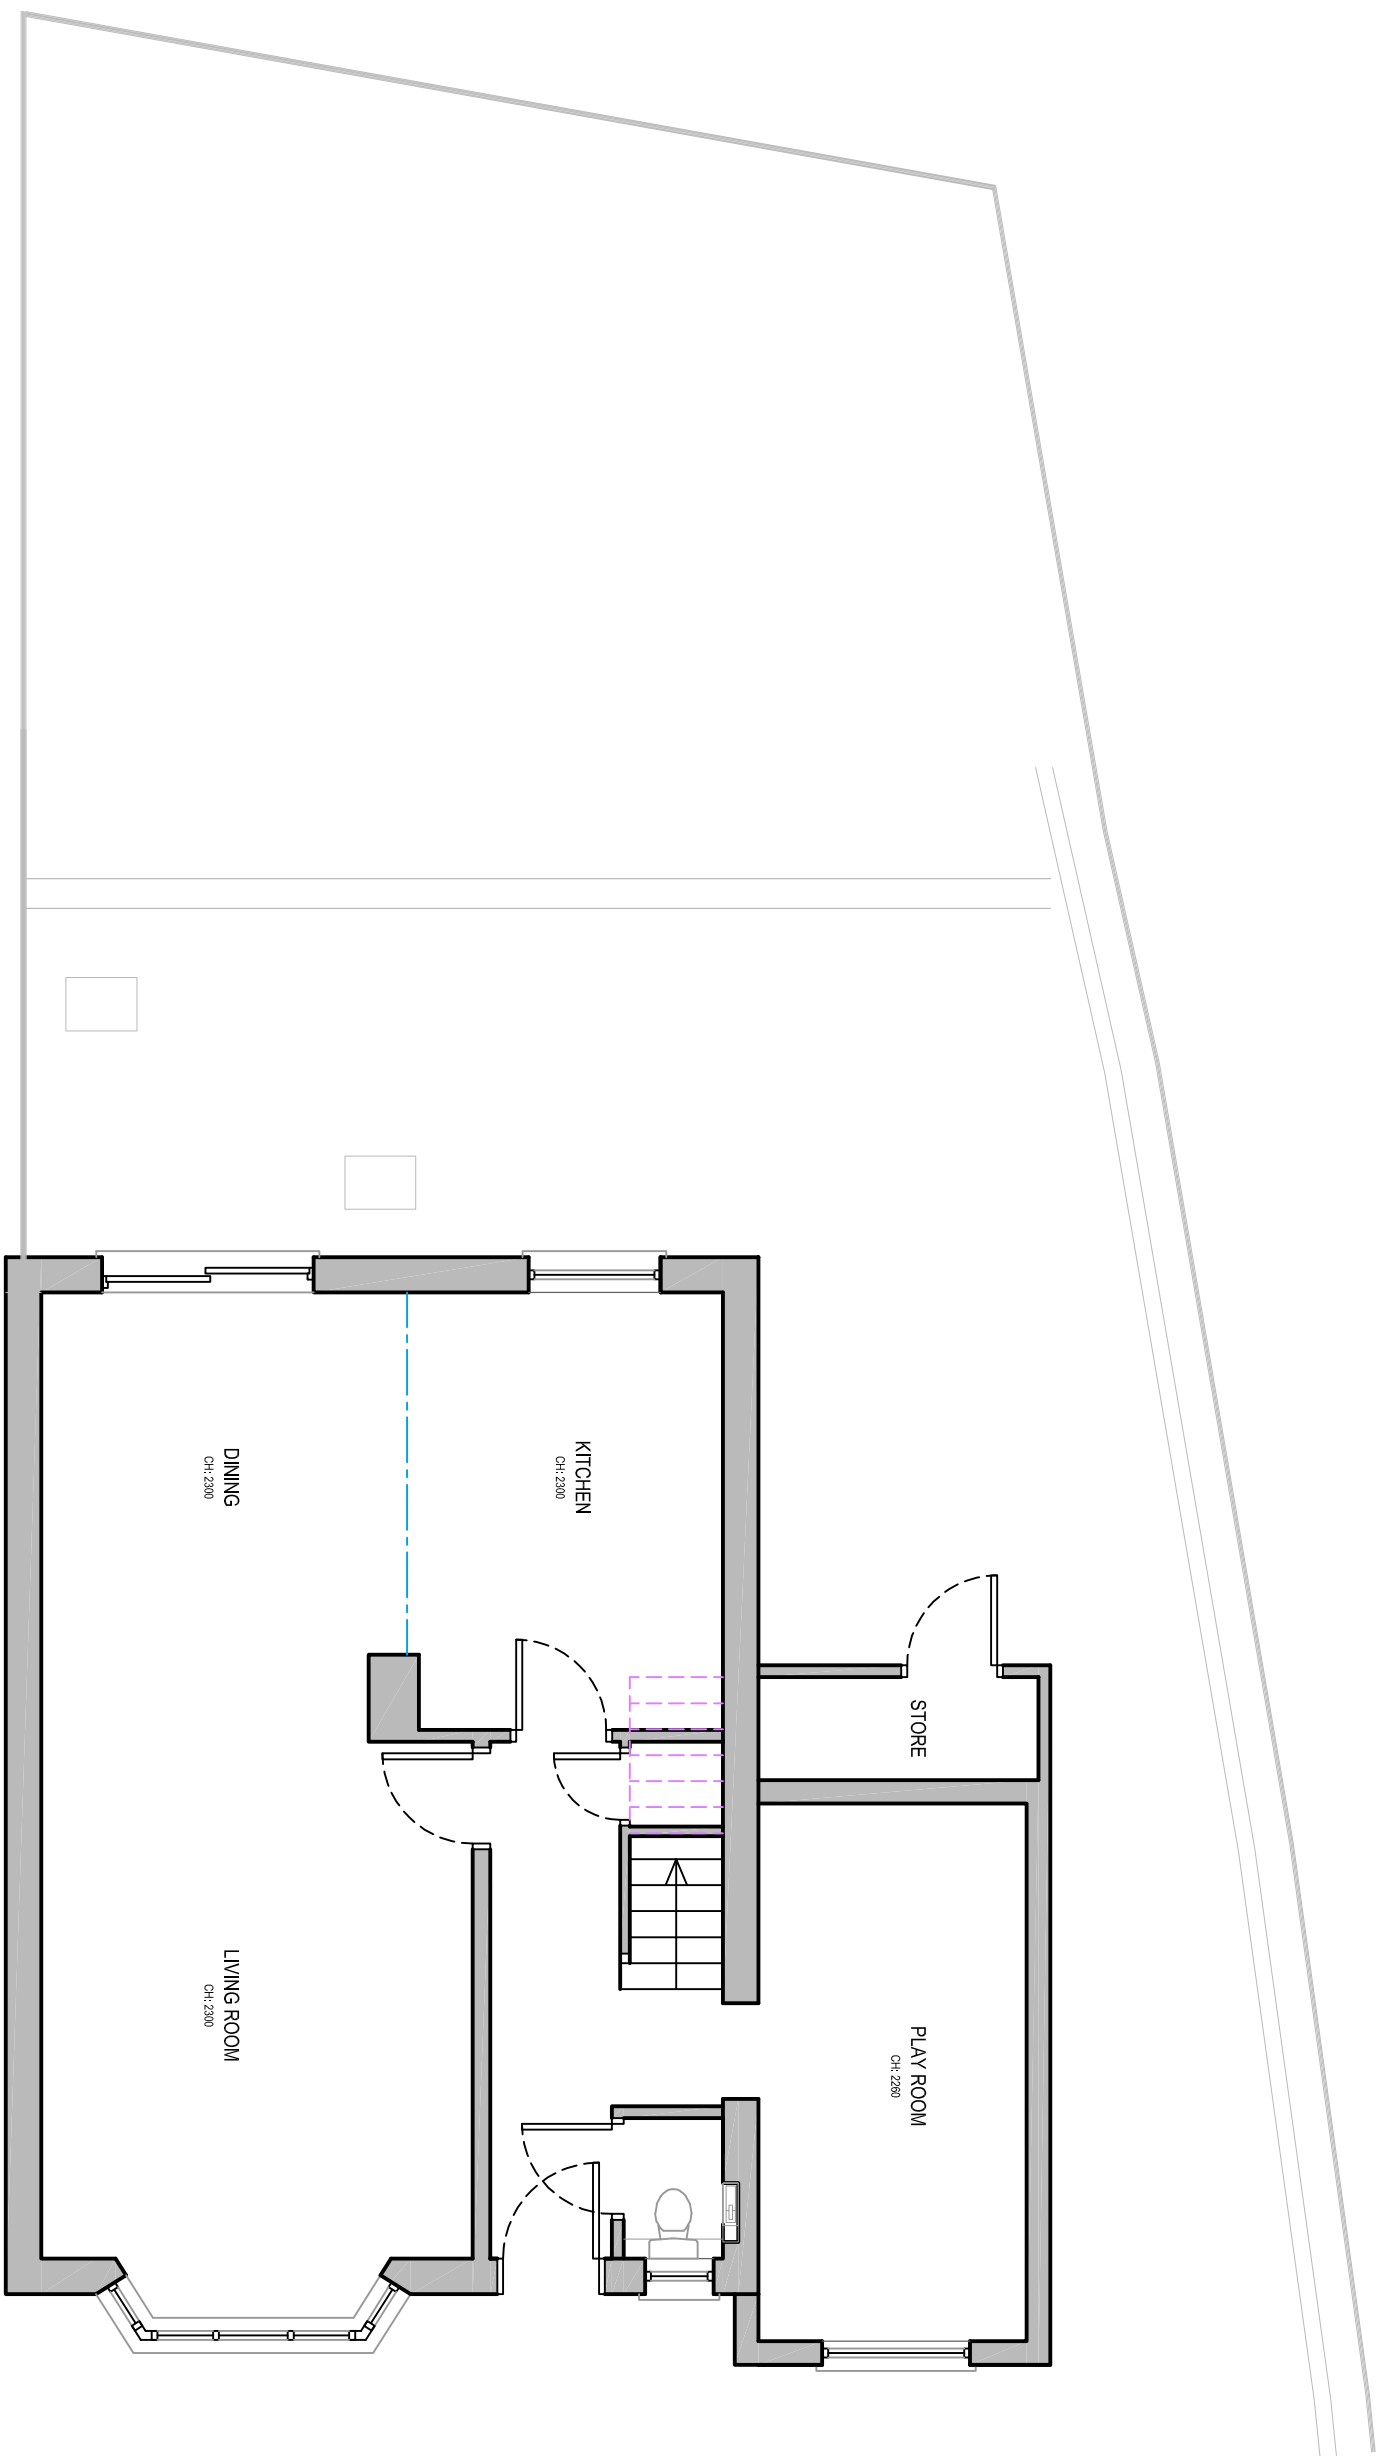


GROUND FLOOR

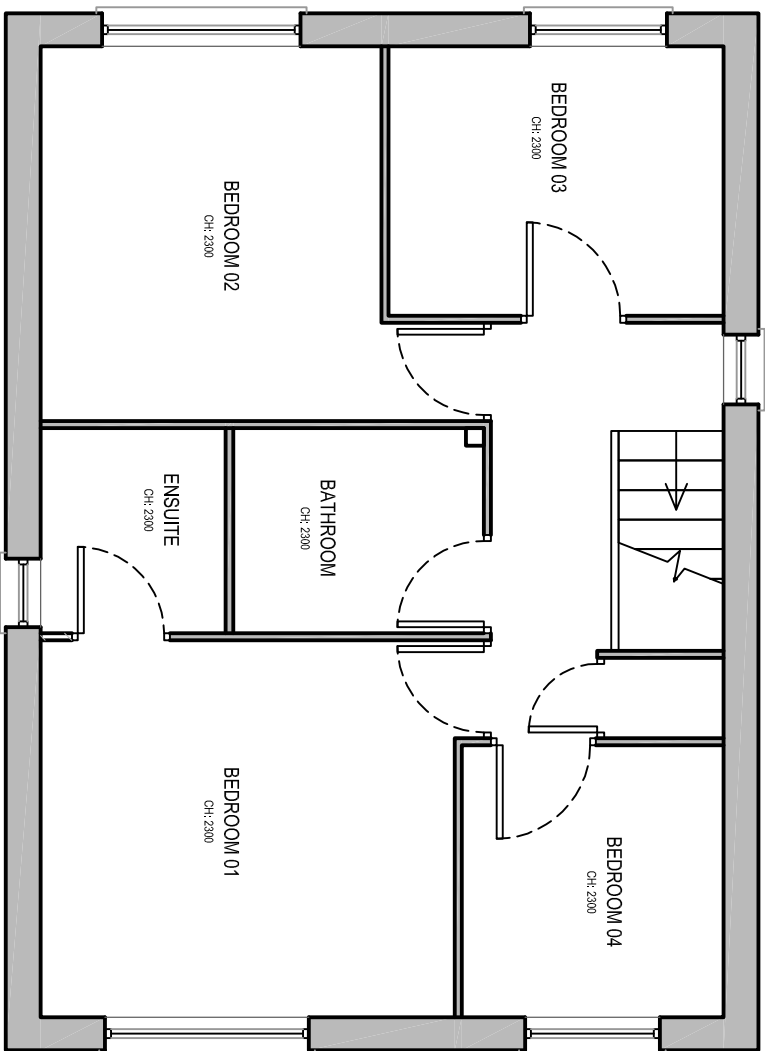


FIRST FLOOR

FLOOR PLAN AS EXISTING


SCALE 1:50

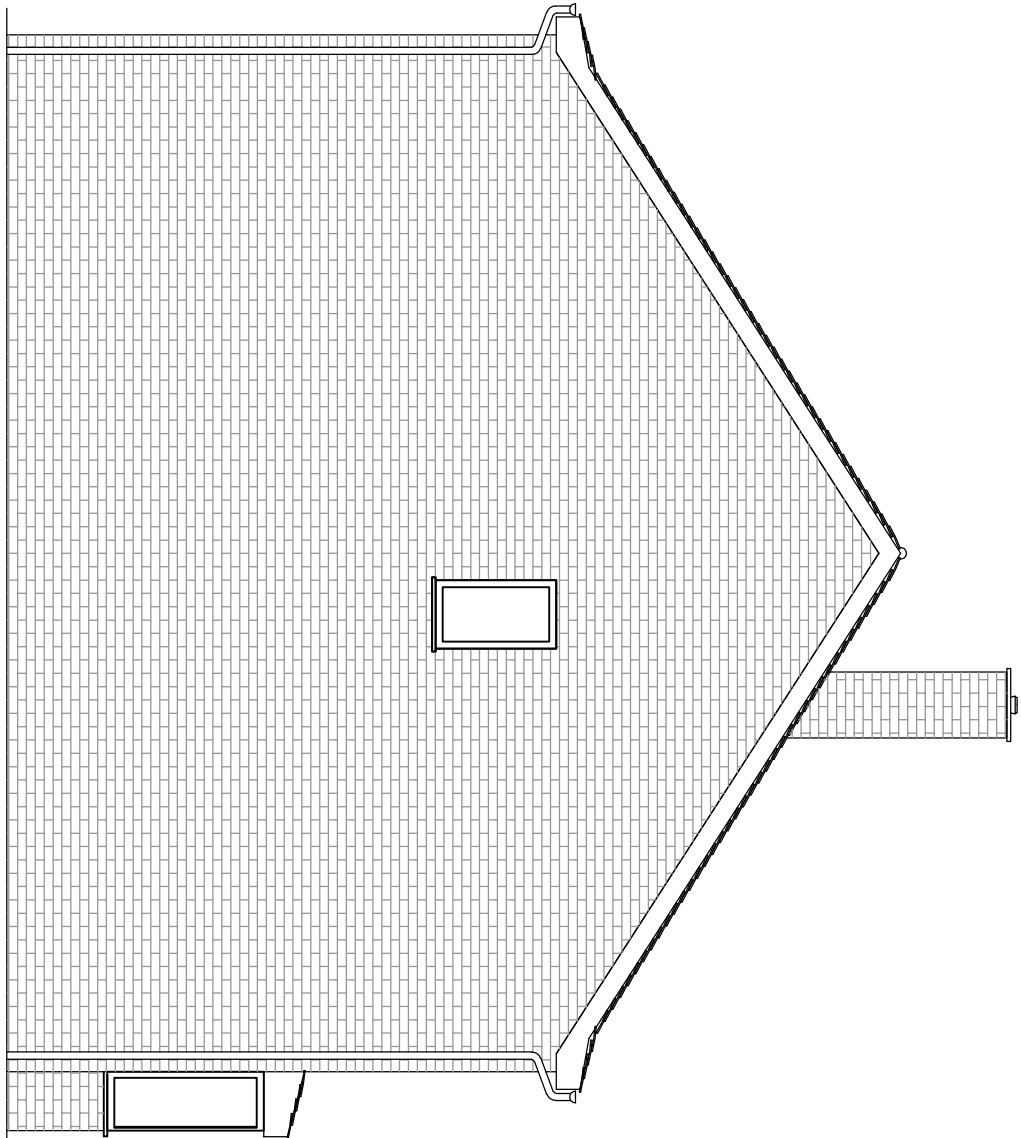


SIDE ELEVATION

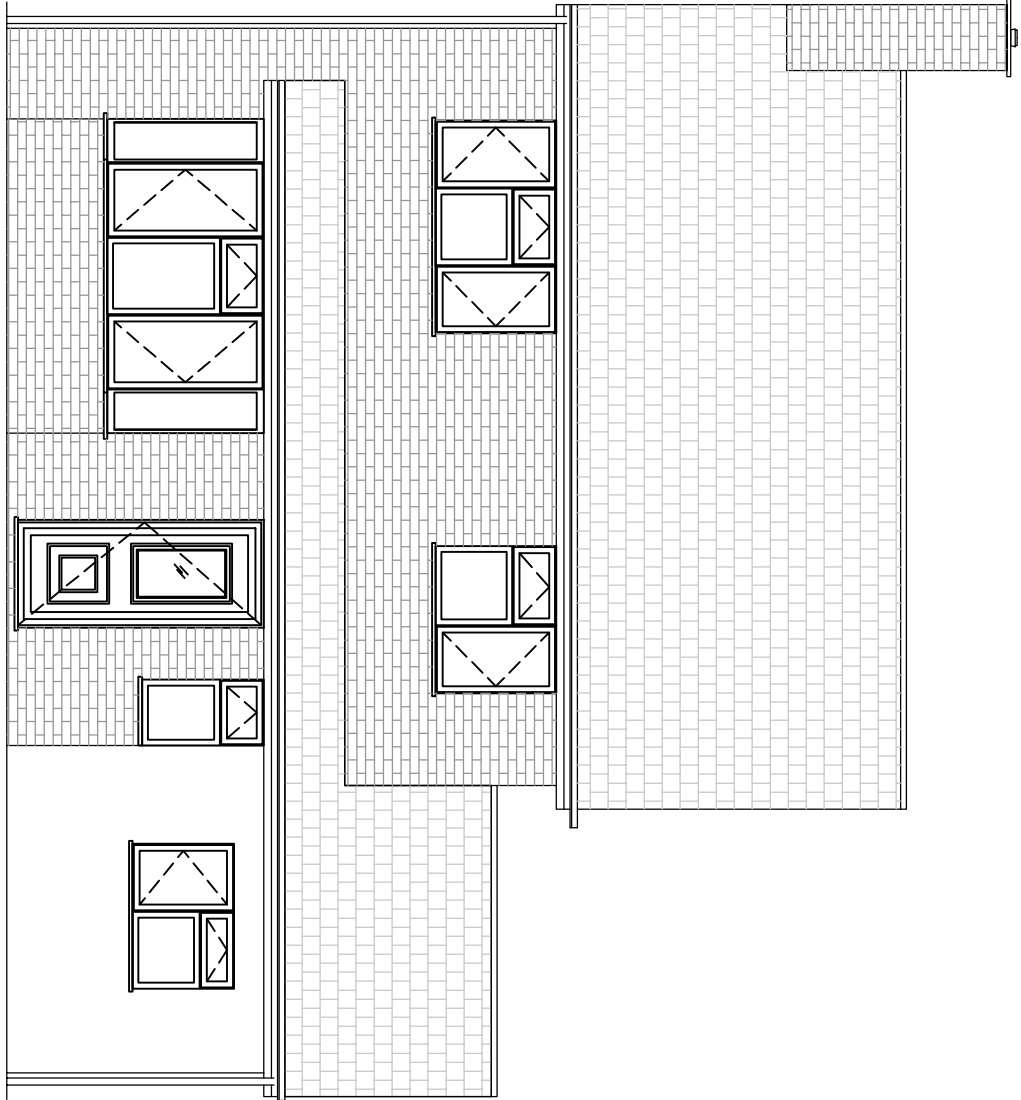

FRONT ELEVATION

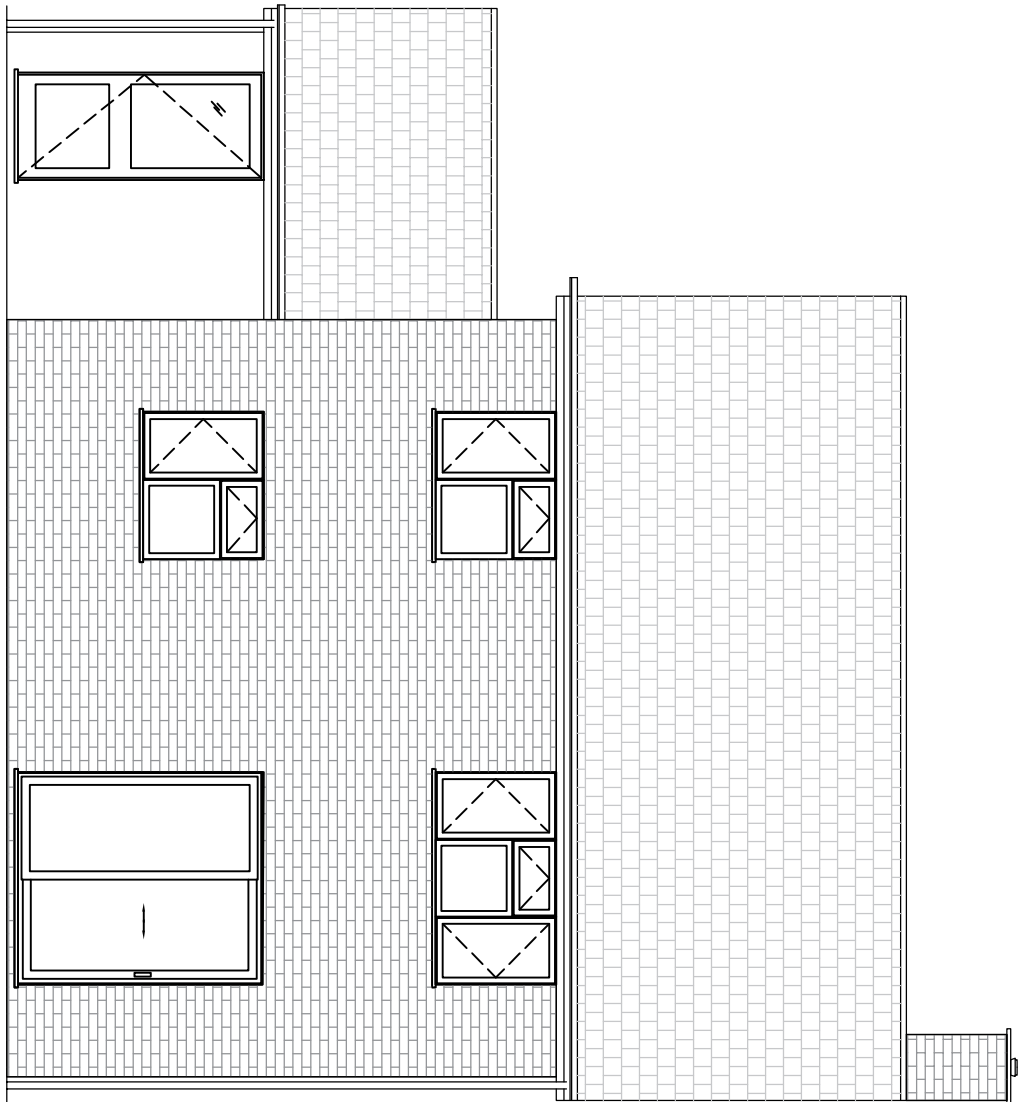

REAR ELEVATION

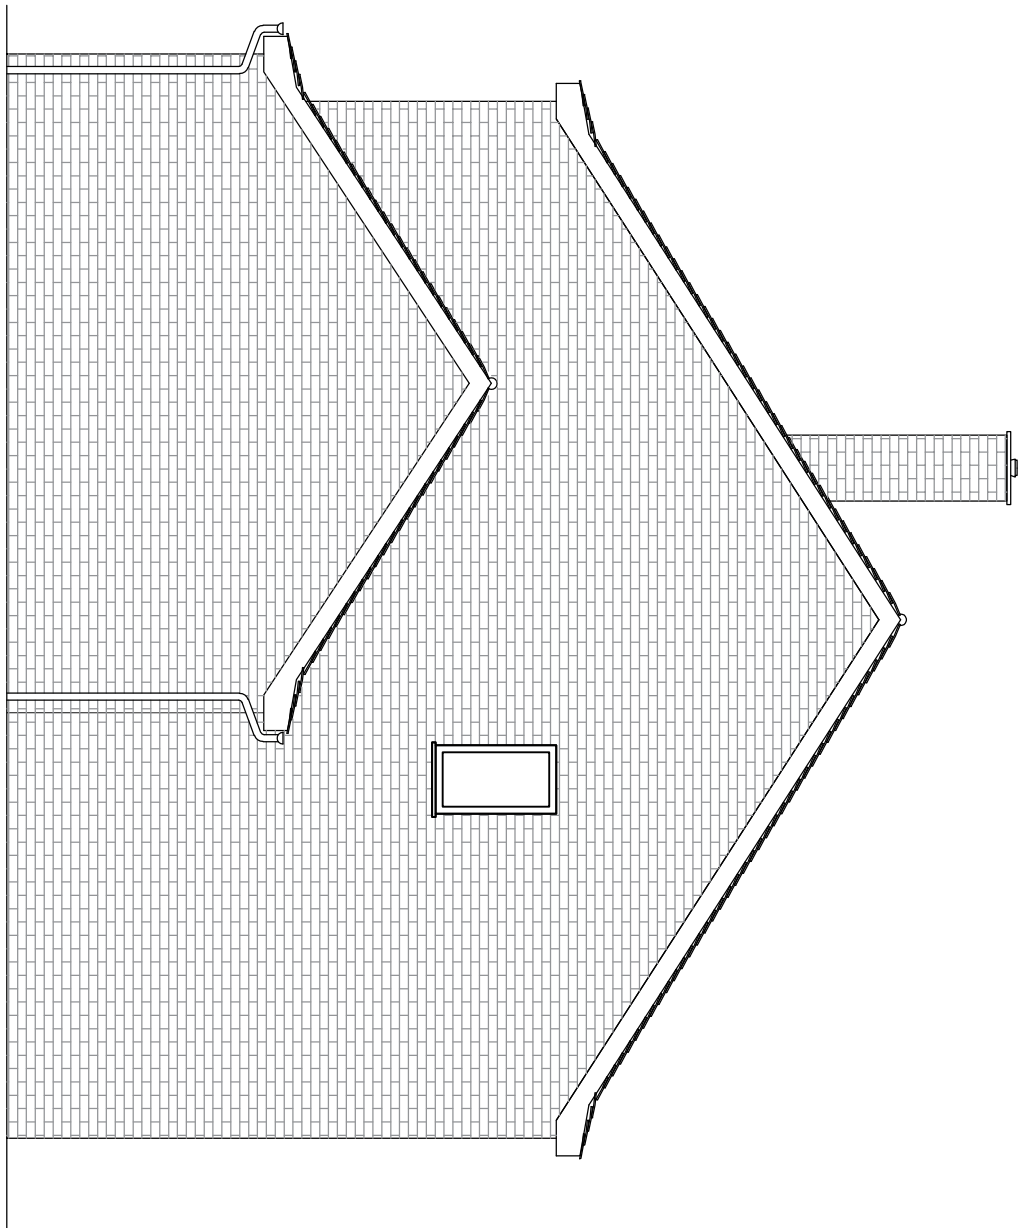

SIDE ELEVATION

PLANNING SUBMISSION

REV	DESCRIPTION	PH	DATE	LD
A	Initial Drawing Not Revised	PH	18/03/21	LD

CLIENT
MR K. OVER & MISS J. MUNDELL
19 SALET WAY
WATERLOOVILLE
HANTS

PROJECT
REAR EXTENSION TO 19 SALET WAY
AND ASSOCIATED WORKS

DRAWN BY	DATE	CHECKED
LD	23/03/2021	N/A
SCALE(S)	NTS @A1	

DRAWING TITLE
Plans as Existing

PROJECT INFORMATION			
DRAWING NO.	EXISTING 01	REVISION	A