




101 Selangor Avenue_Emsworth

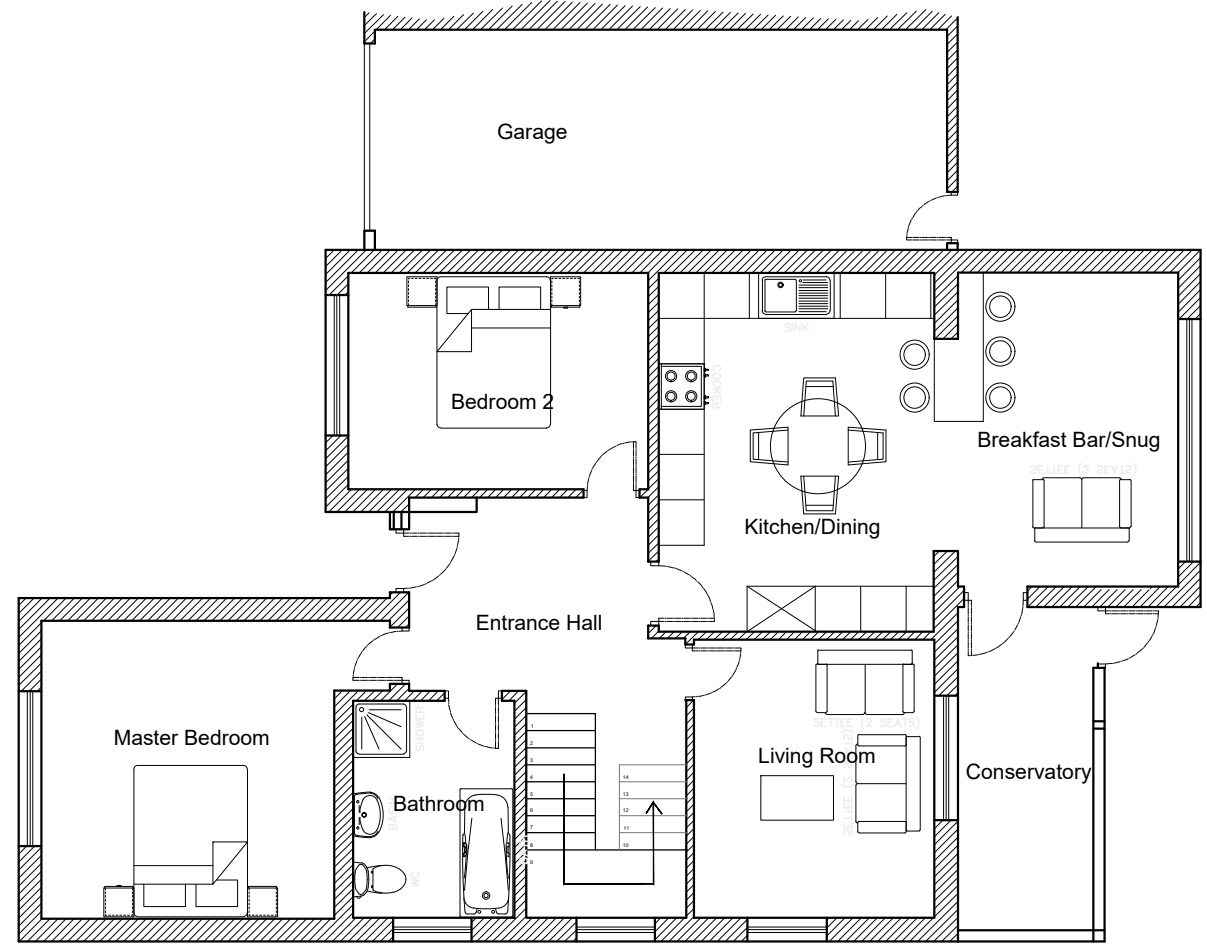


EXISTING GROUND FLOOR
scale 1_100

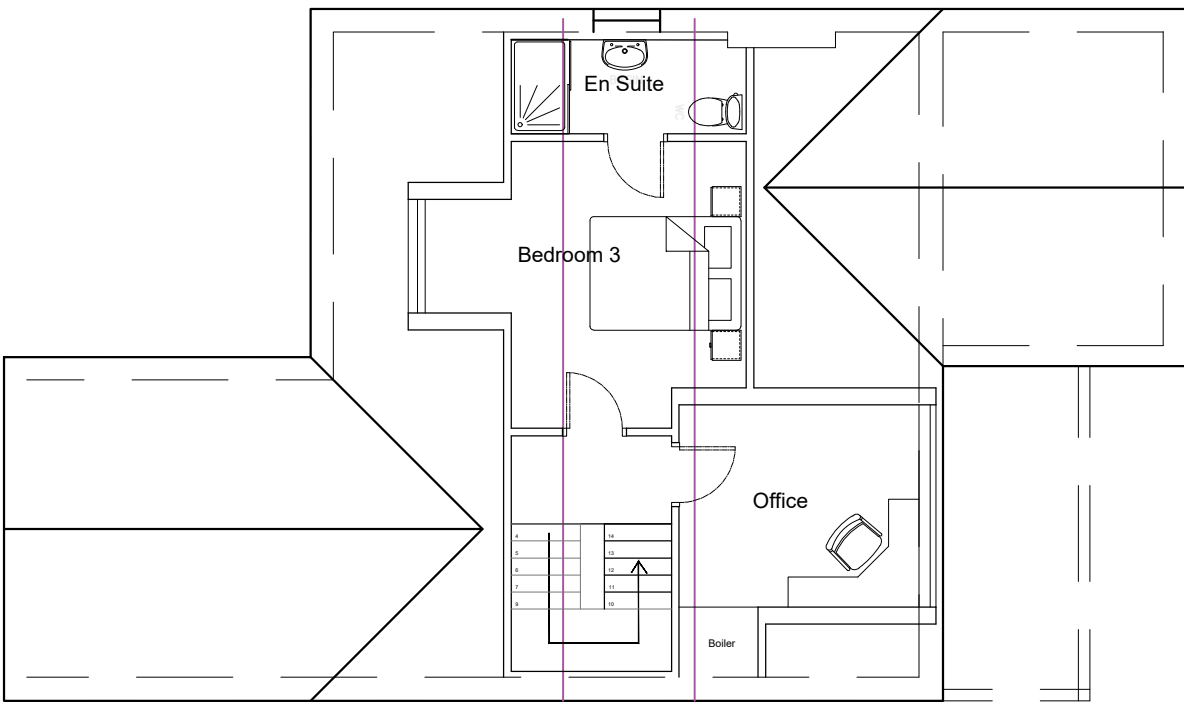




EXISTING ROOF
scale 1_100

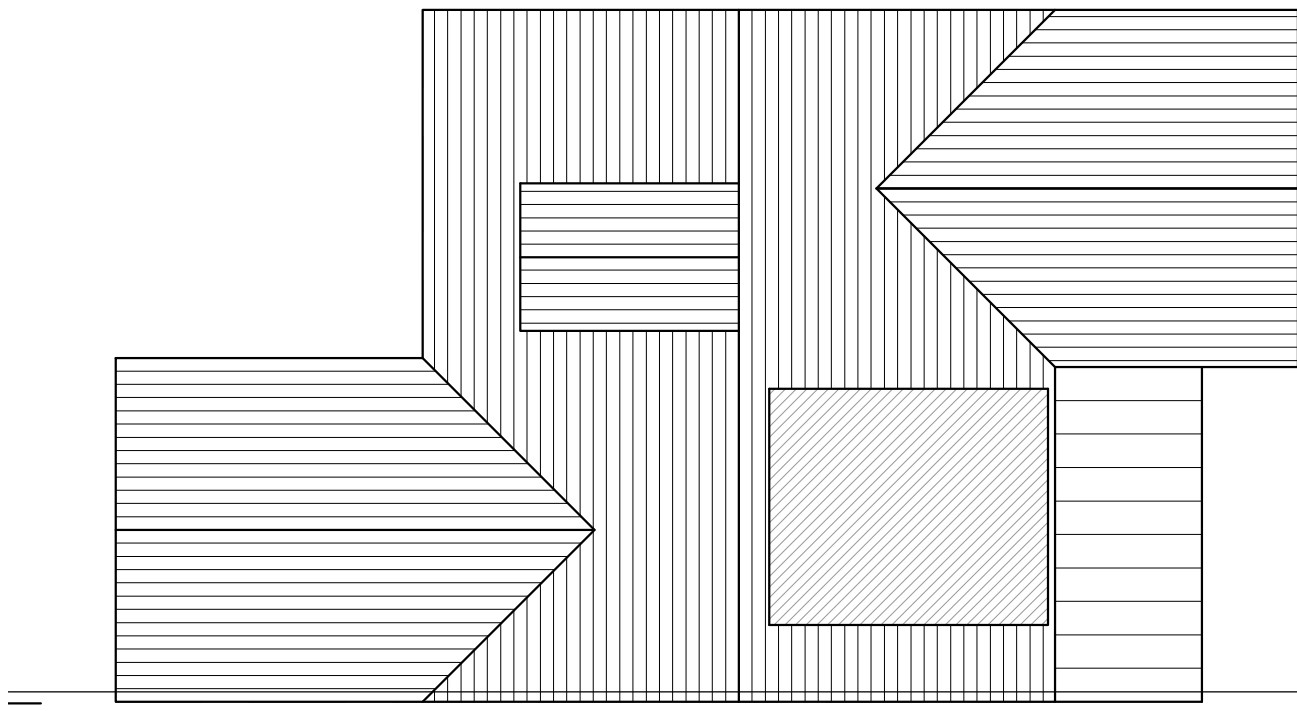


EXISTING ROOF
scale 1_100

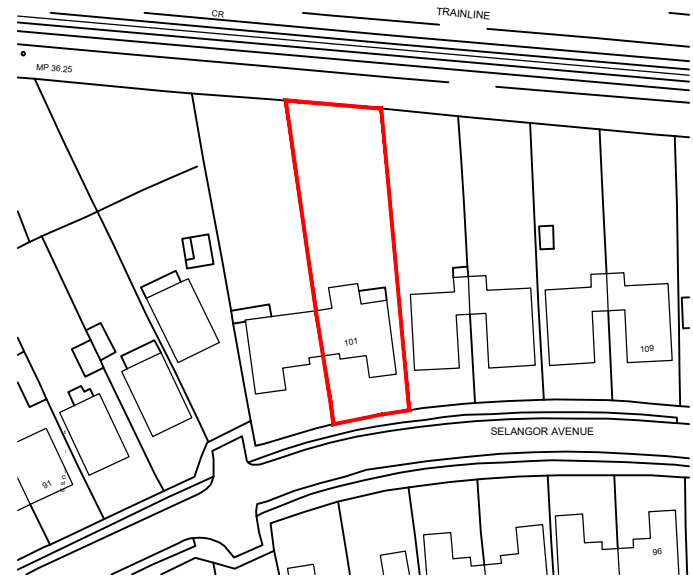

SITE LOCATION
scale 1_1250
Ordnance Survey (c) Crown Copyright 2015.
All rights reserved.
Licence number 100022432

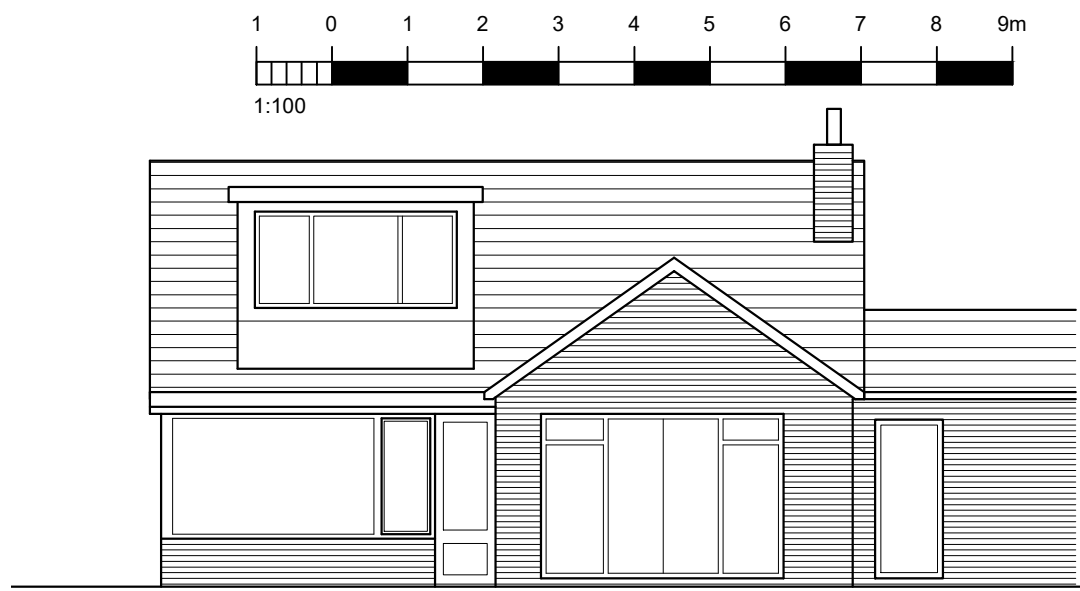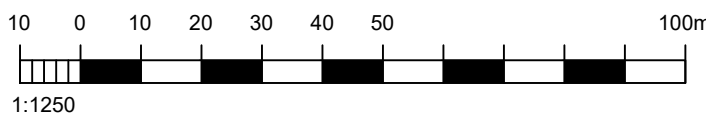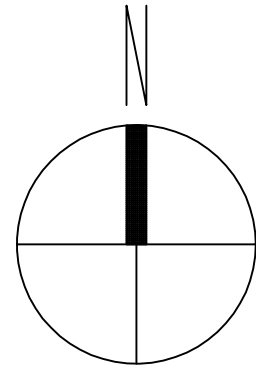


EXISTING NORTH ELEVATION
scale 1_100

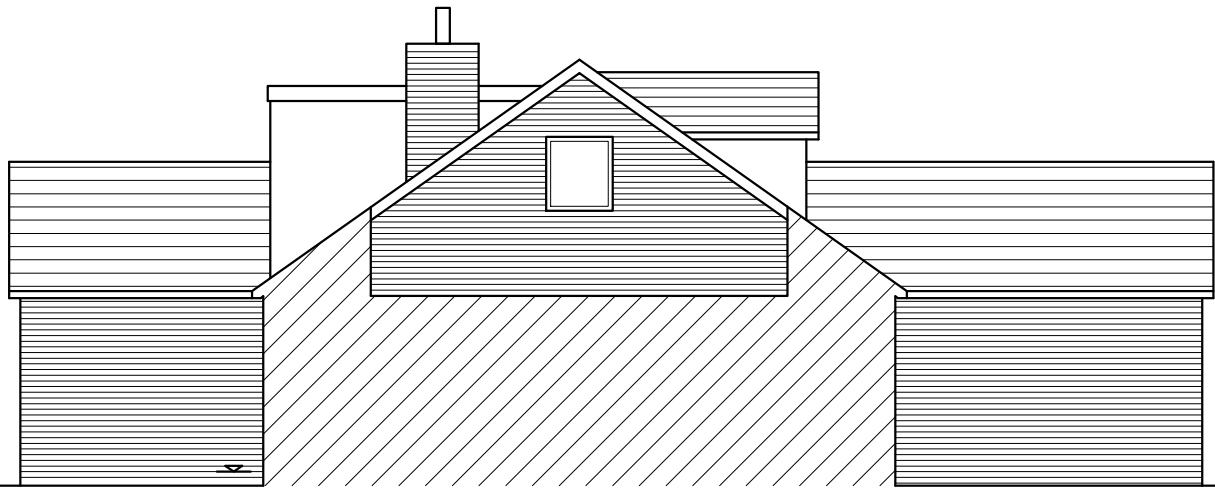


EXISTING WEST ELEVATION
scale 1_100




EXISTING SOUTH ELEVATION
scale 1_100

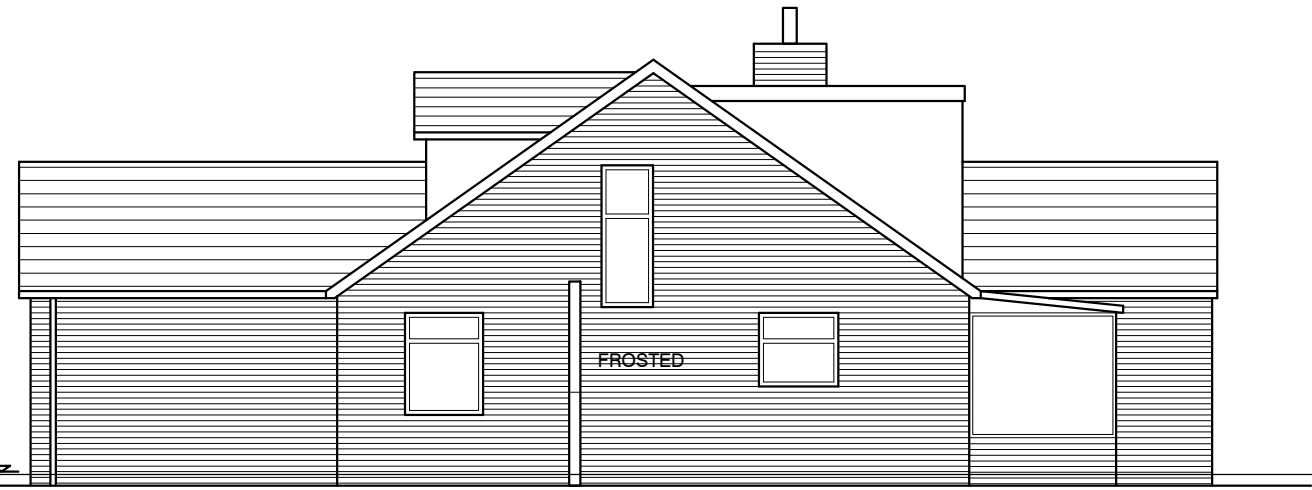



EXISTING EAST ELEVATION
scale 1_100

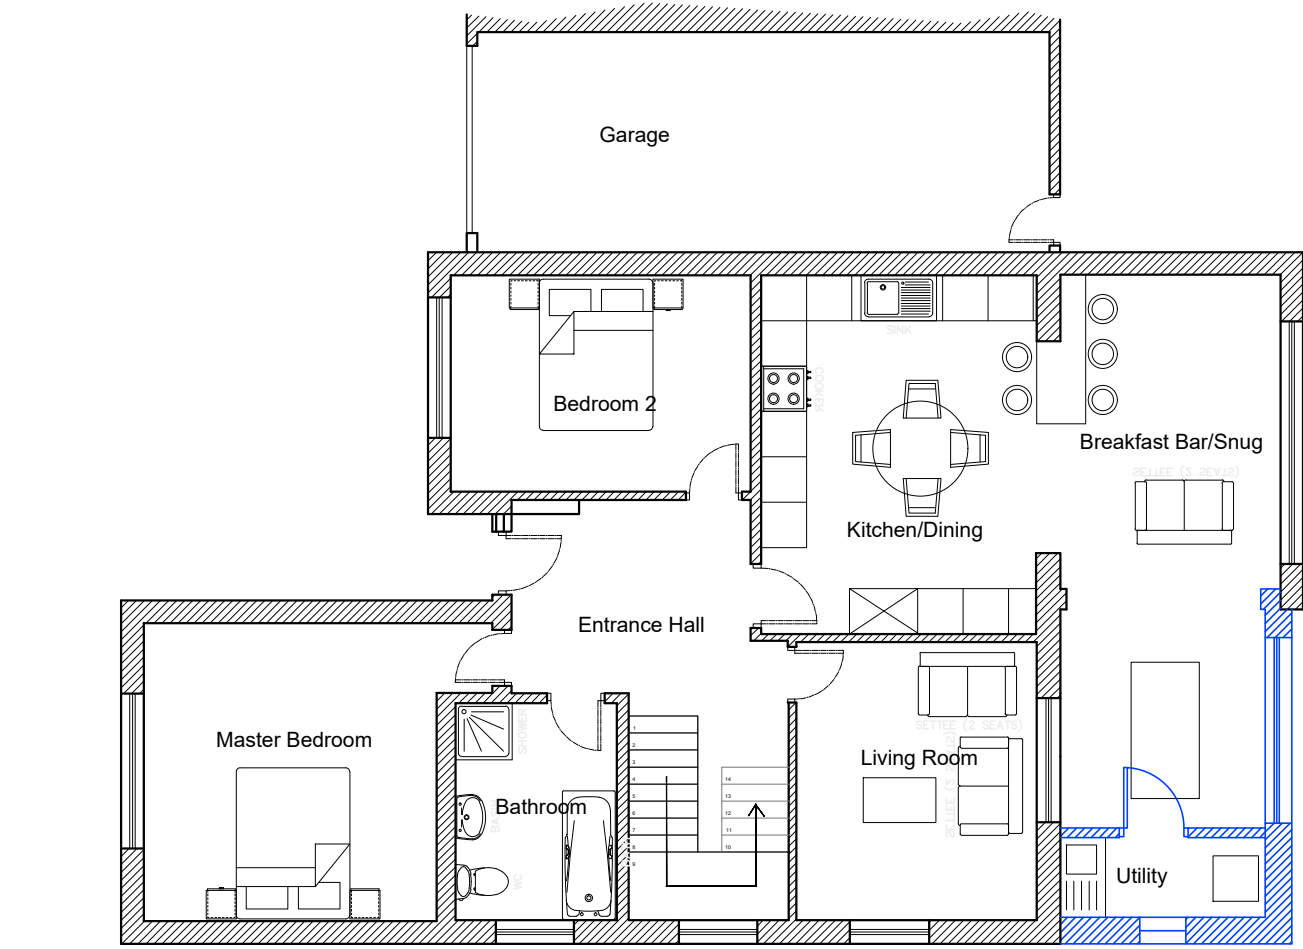

PROPOSED GROUND FLOOR [1]
scale 1_100

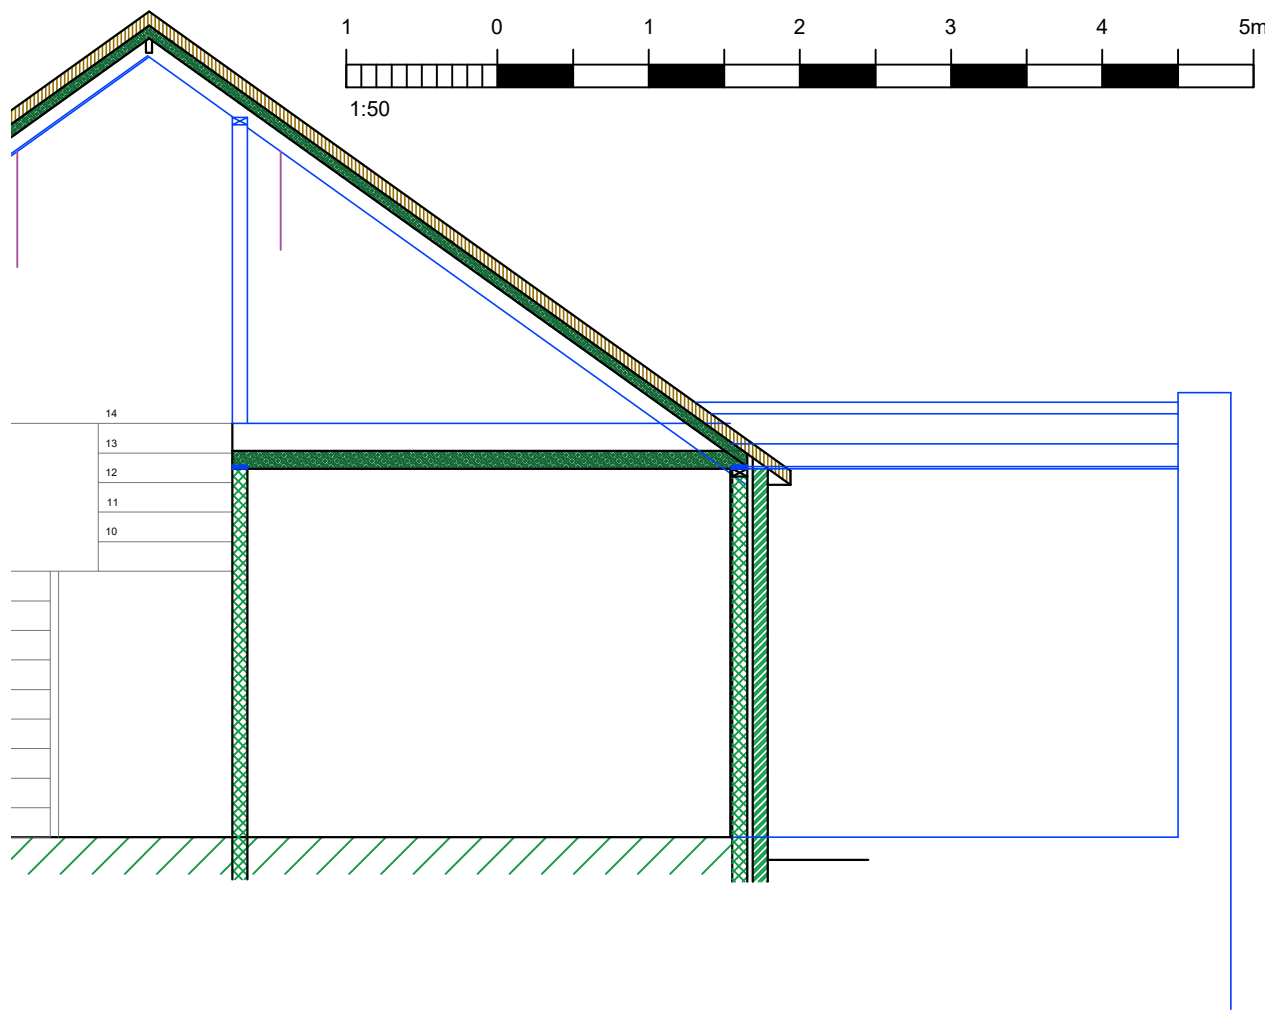

PROPOSED SECTION
scale 1_50

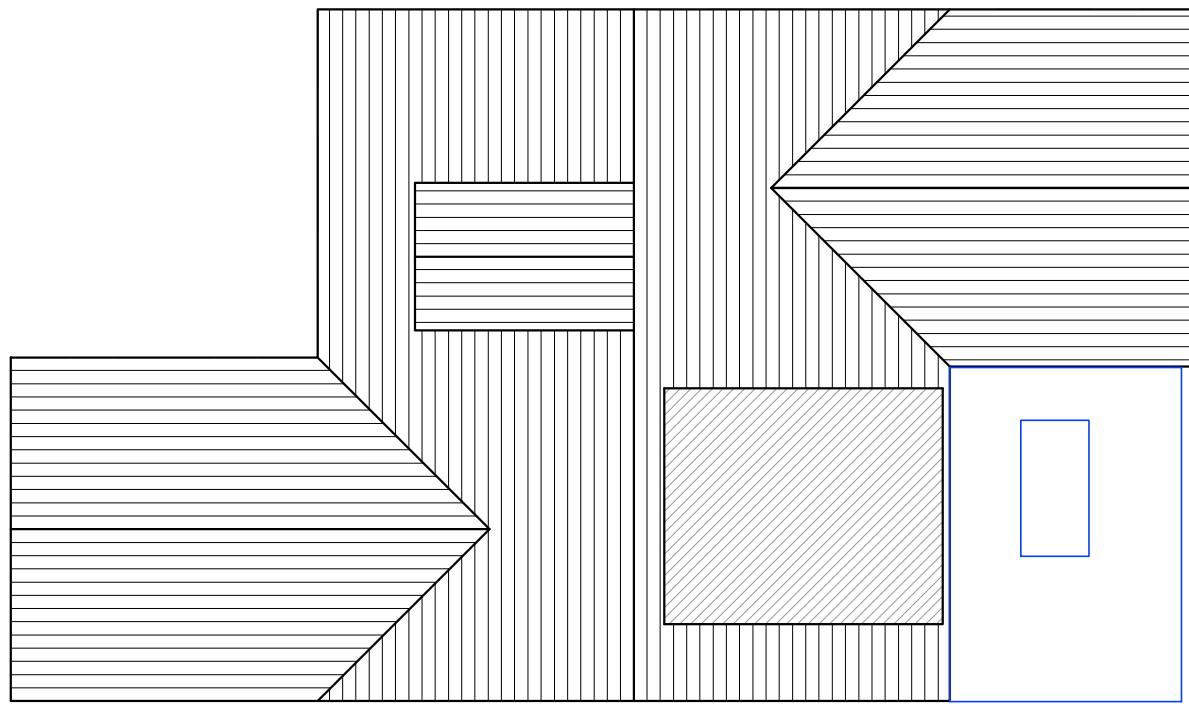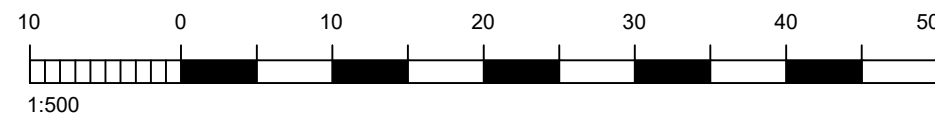


PROPOSED ROOF PLAN
scale 1_100



SITE BLOCK PLAN
scale 1_500




PROPOSED NORTH ELEVATION
scale 1_100

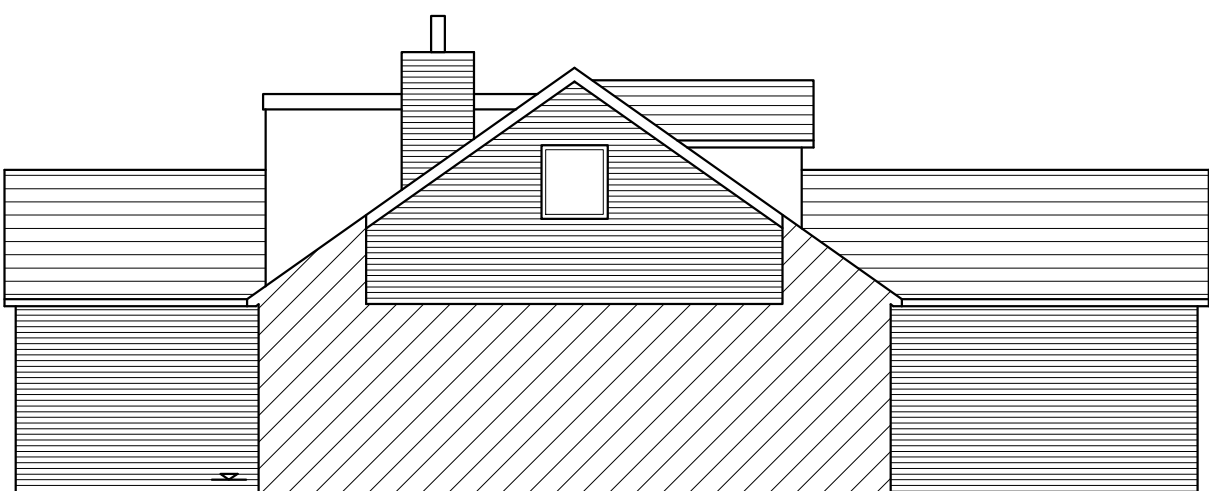

PROPOSED WEST ELEVATION
scale 1_100



PROPOSED SOUTH ELEVATION
scale 1_100

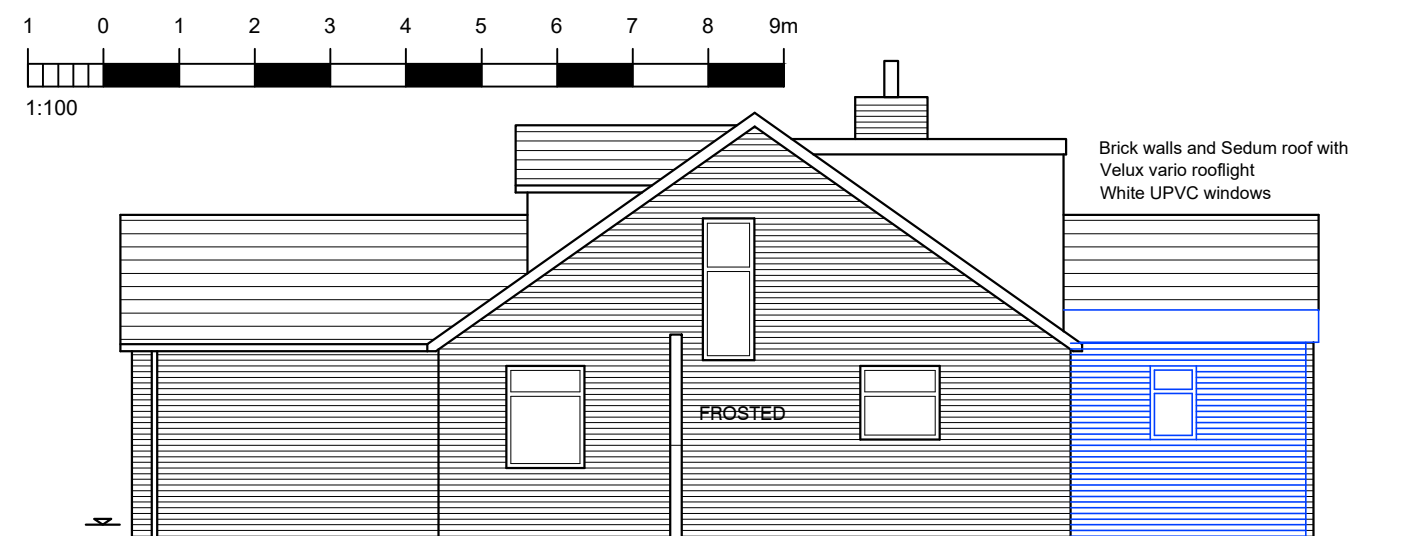

PROPOSED EAST ELEVATION
scale 1_100

NOTES:
Dimensions to be checked on site before commencing work. Any discrepancies shall be reported to the architect immediately.
Do not scale from these drawings except for planning purposes.
Use figured dimensions only.
Where applicable this drawing is to be read in conjunction with other consultants' drawings.
All drawings to be read in conjunction with specification and all other drawings including structural engineer and mechanical and electrical drawings / specification

C	7.6.24.	2024 Extension	MH
B	29.09.16	Stair window revised	MH
A	25.07.16	Updated in accordance with council feedback.	LL
REV	DATE	AMENDMENT	DRAWN

hd
architects
www.hdarchitects.co.uk mail@hdarchitects.co.uk
Helyer Davies Architects
1 The Old Flour Mill,
Emsworth, PO10 7BT
01243 370 715

CLIENT
Mr & Mrs Lidbetter

PROJECT
101 Selangor Avenue
Emsworth

DRAWING	SCALE
Location Plan	1:1250
Existing Site Plan	1:200
Existing Plans and elevations	1:100

DATE	November 2015	DRAWN	MH
DRAWING NUMBER	15-190_01	REVISIO	C