

Drawing
Technical

info@drawingtechnical.co.uk
07845656848

Site Address: 2 West Haye
St Peter's Road
Hayling Island
PO11 0RT

Drawing Title: Proposed Floor Plans & Elevations

Client Name: Mr Sam Wilson

Job No.	Scale	Date
DT270	A1	21/03/2024

Revision	Drawing No.	Drawn By
A	DT270P-2	LA


Drawing Notes

The contents of this drawing are copyright to Drawing Technical and may not be altered, copied or reproduced without written consent.

Contractor must verify all dimensions and report any discrepancies before putting work in hand.

Drawings for PLANNING purpose only and hence do not scale from this drawing.


Rev	Description	Date

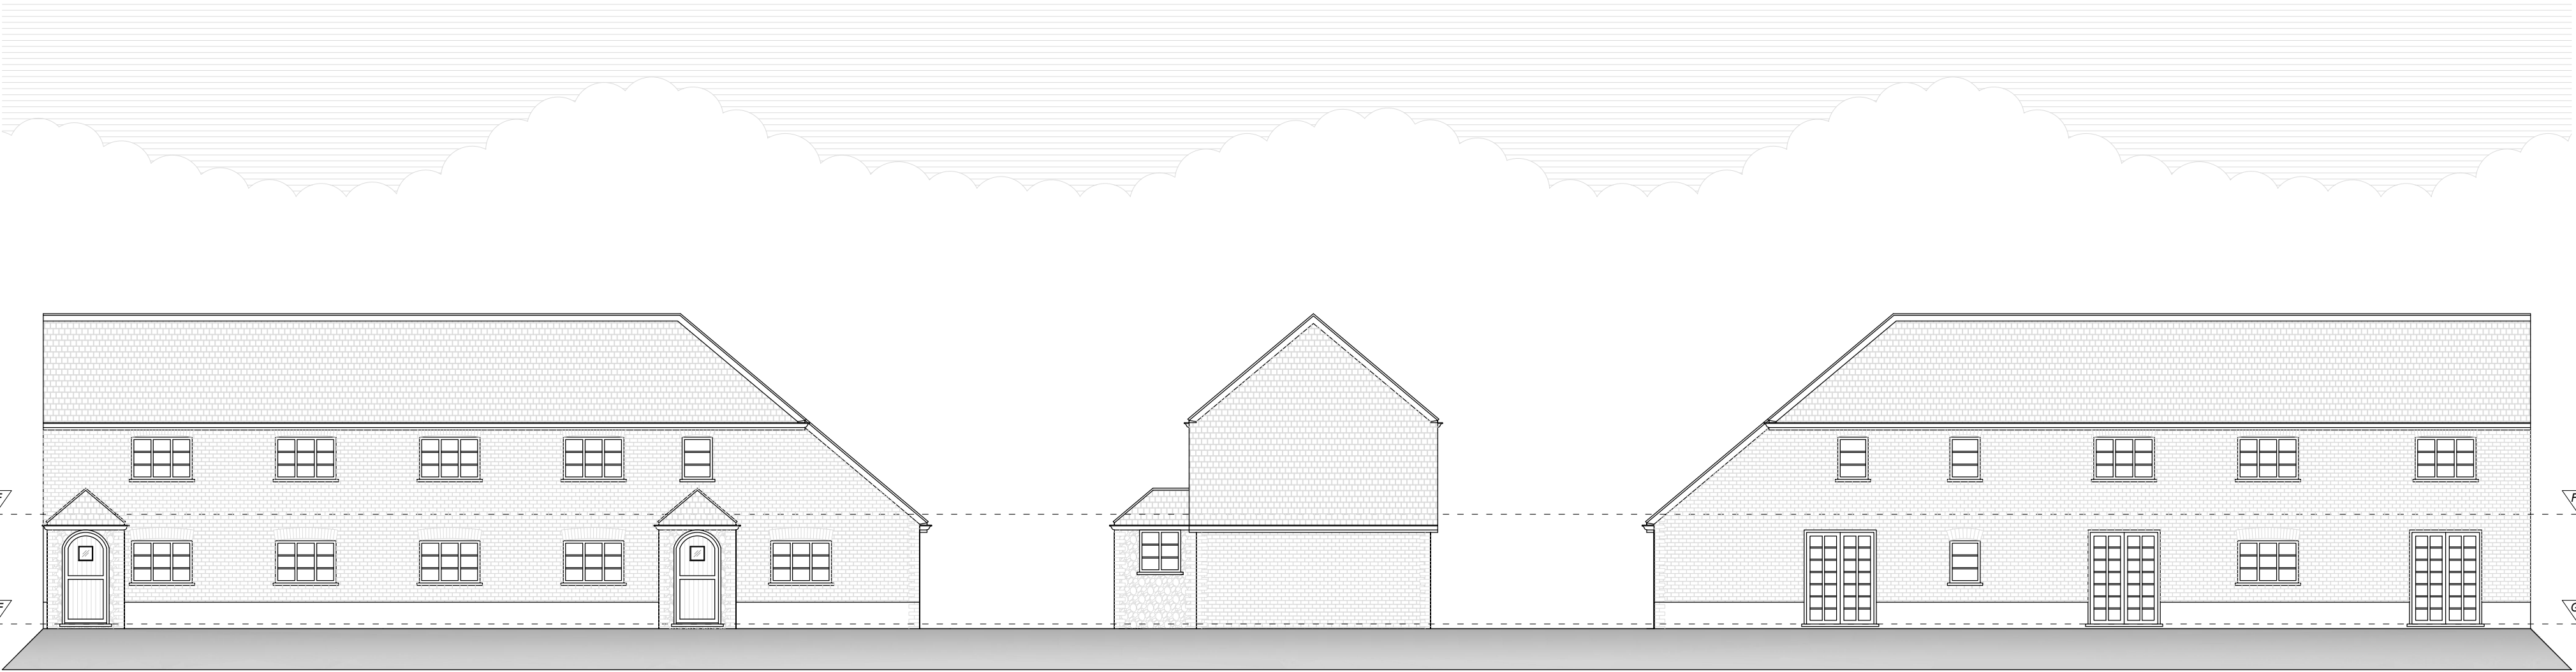


Proposed Principal Elevation
1:100

Proposed Side Elevation
1:100


Proposed Rear Elevation
1:100

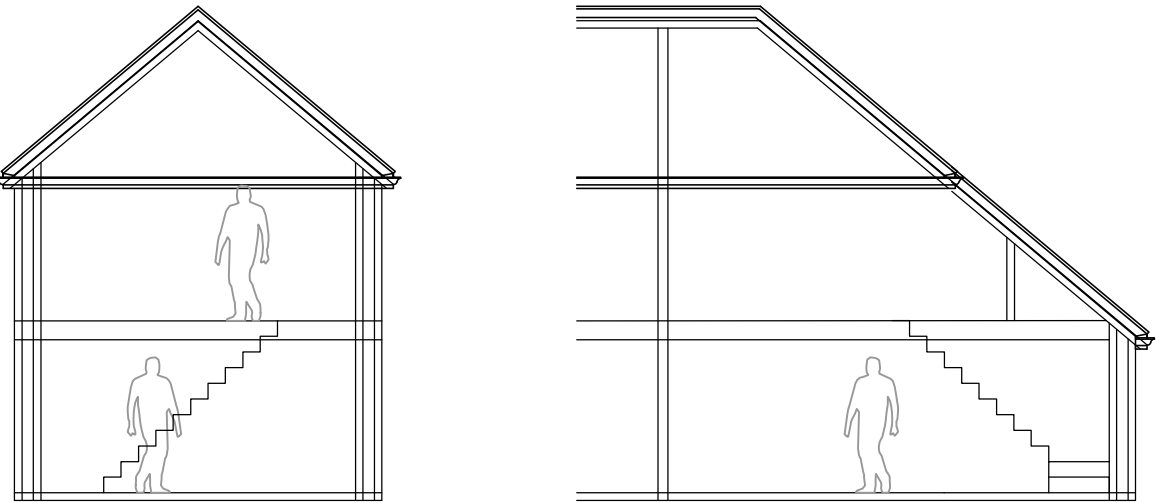


Proposed Sections
1:100

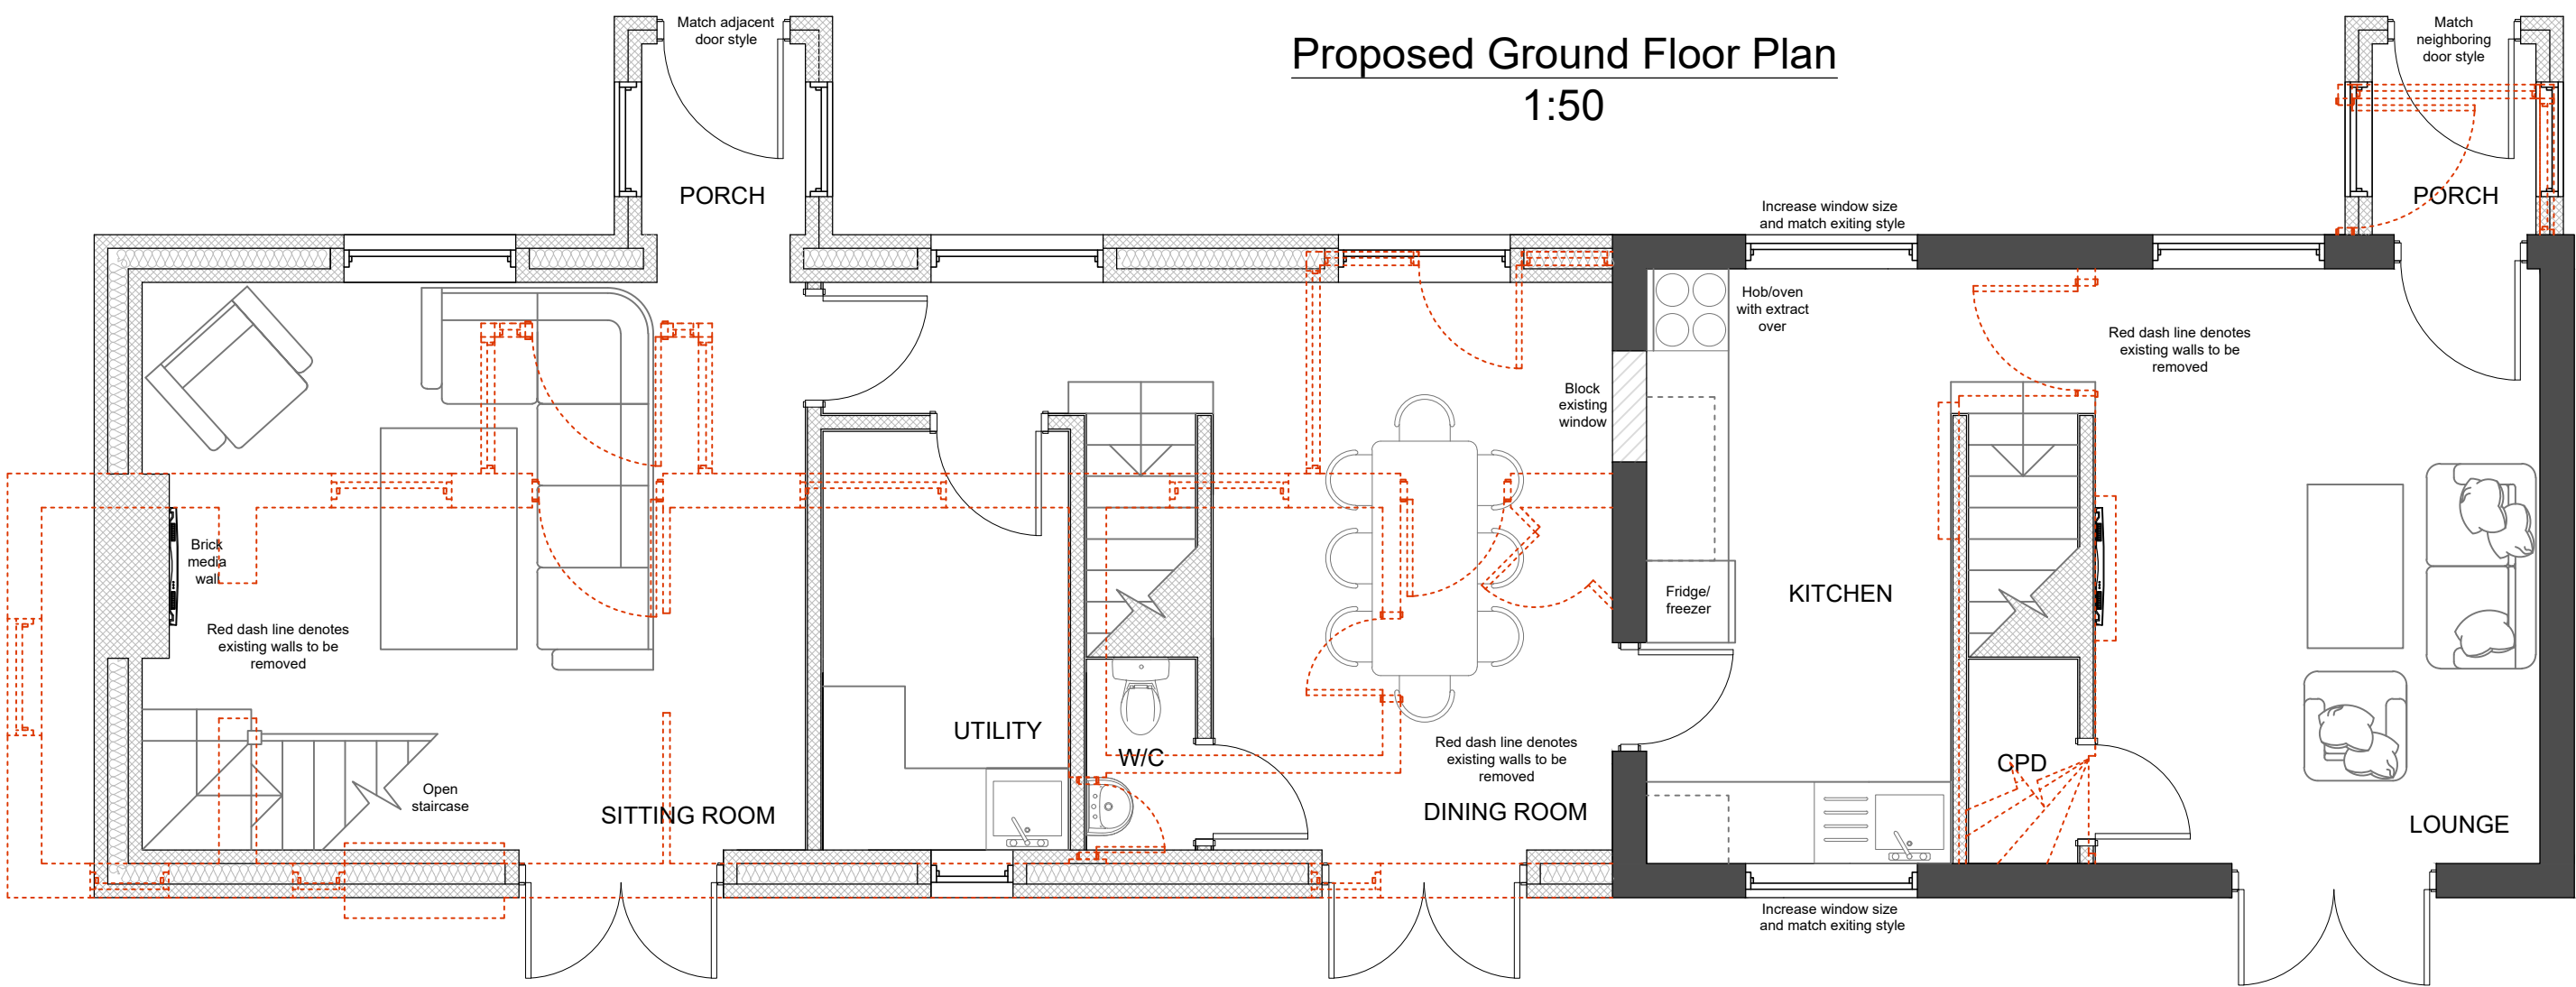


Proposed Ground Floor Plan
1:50

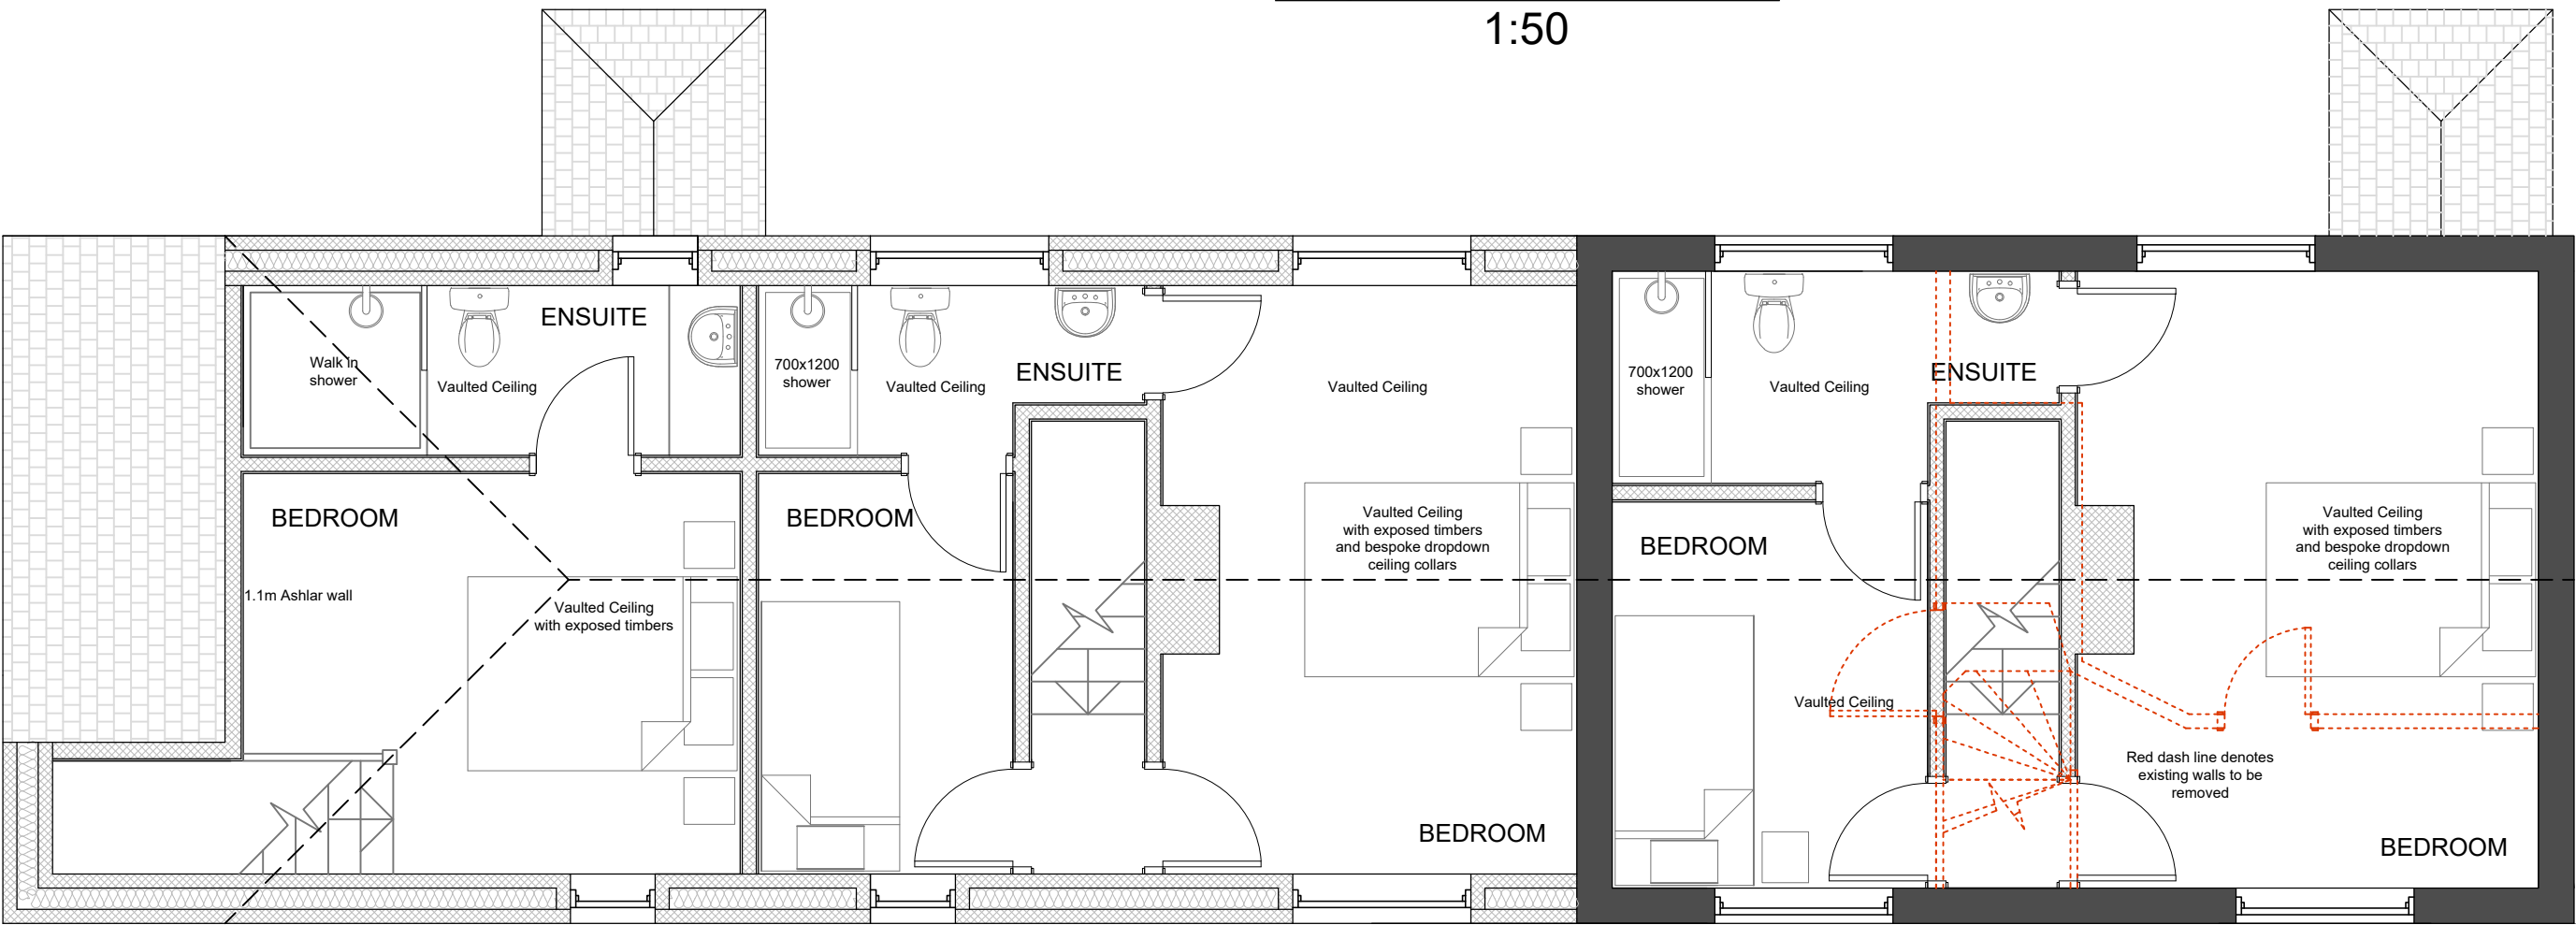

Proposed First Floor Plan
1:50

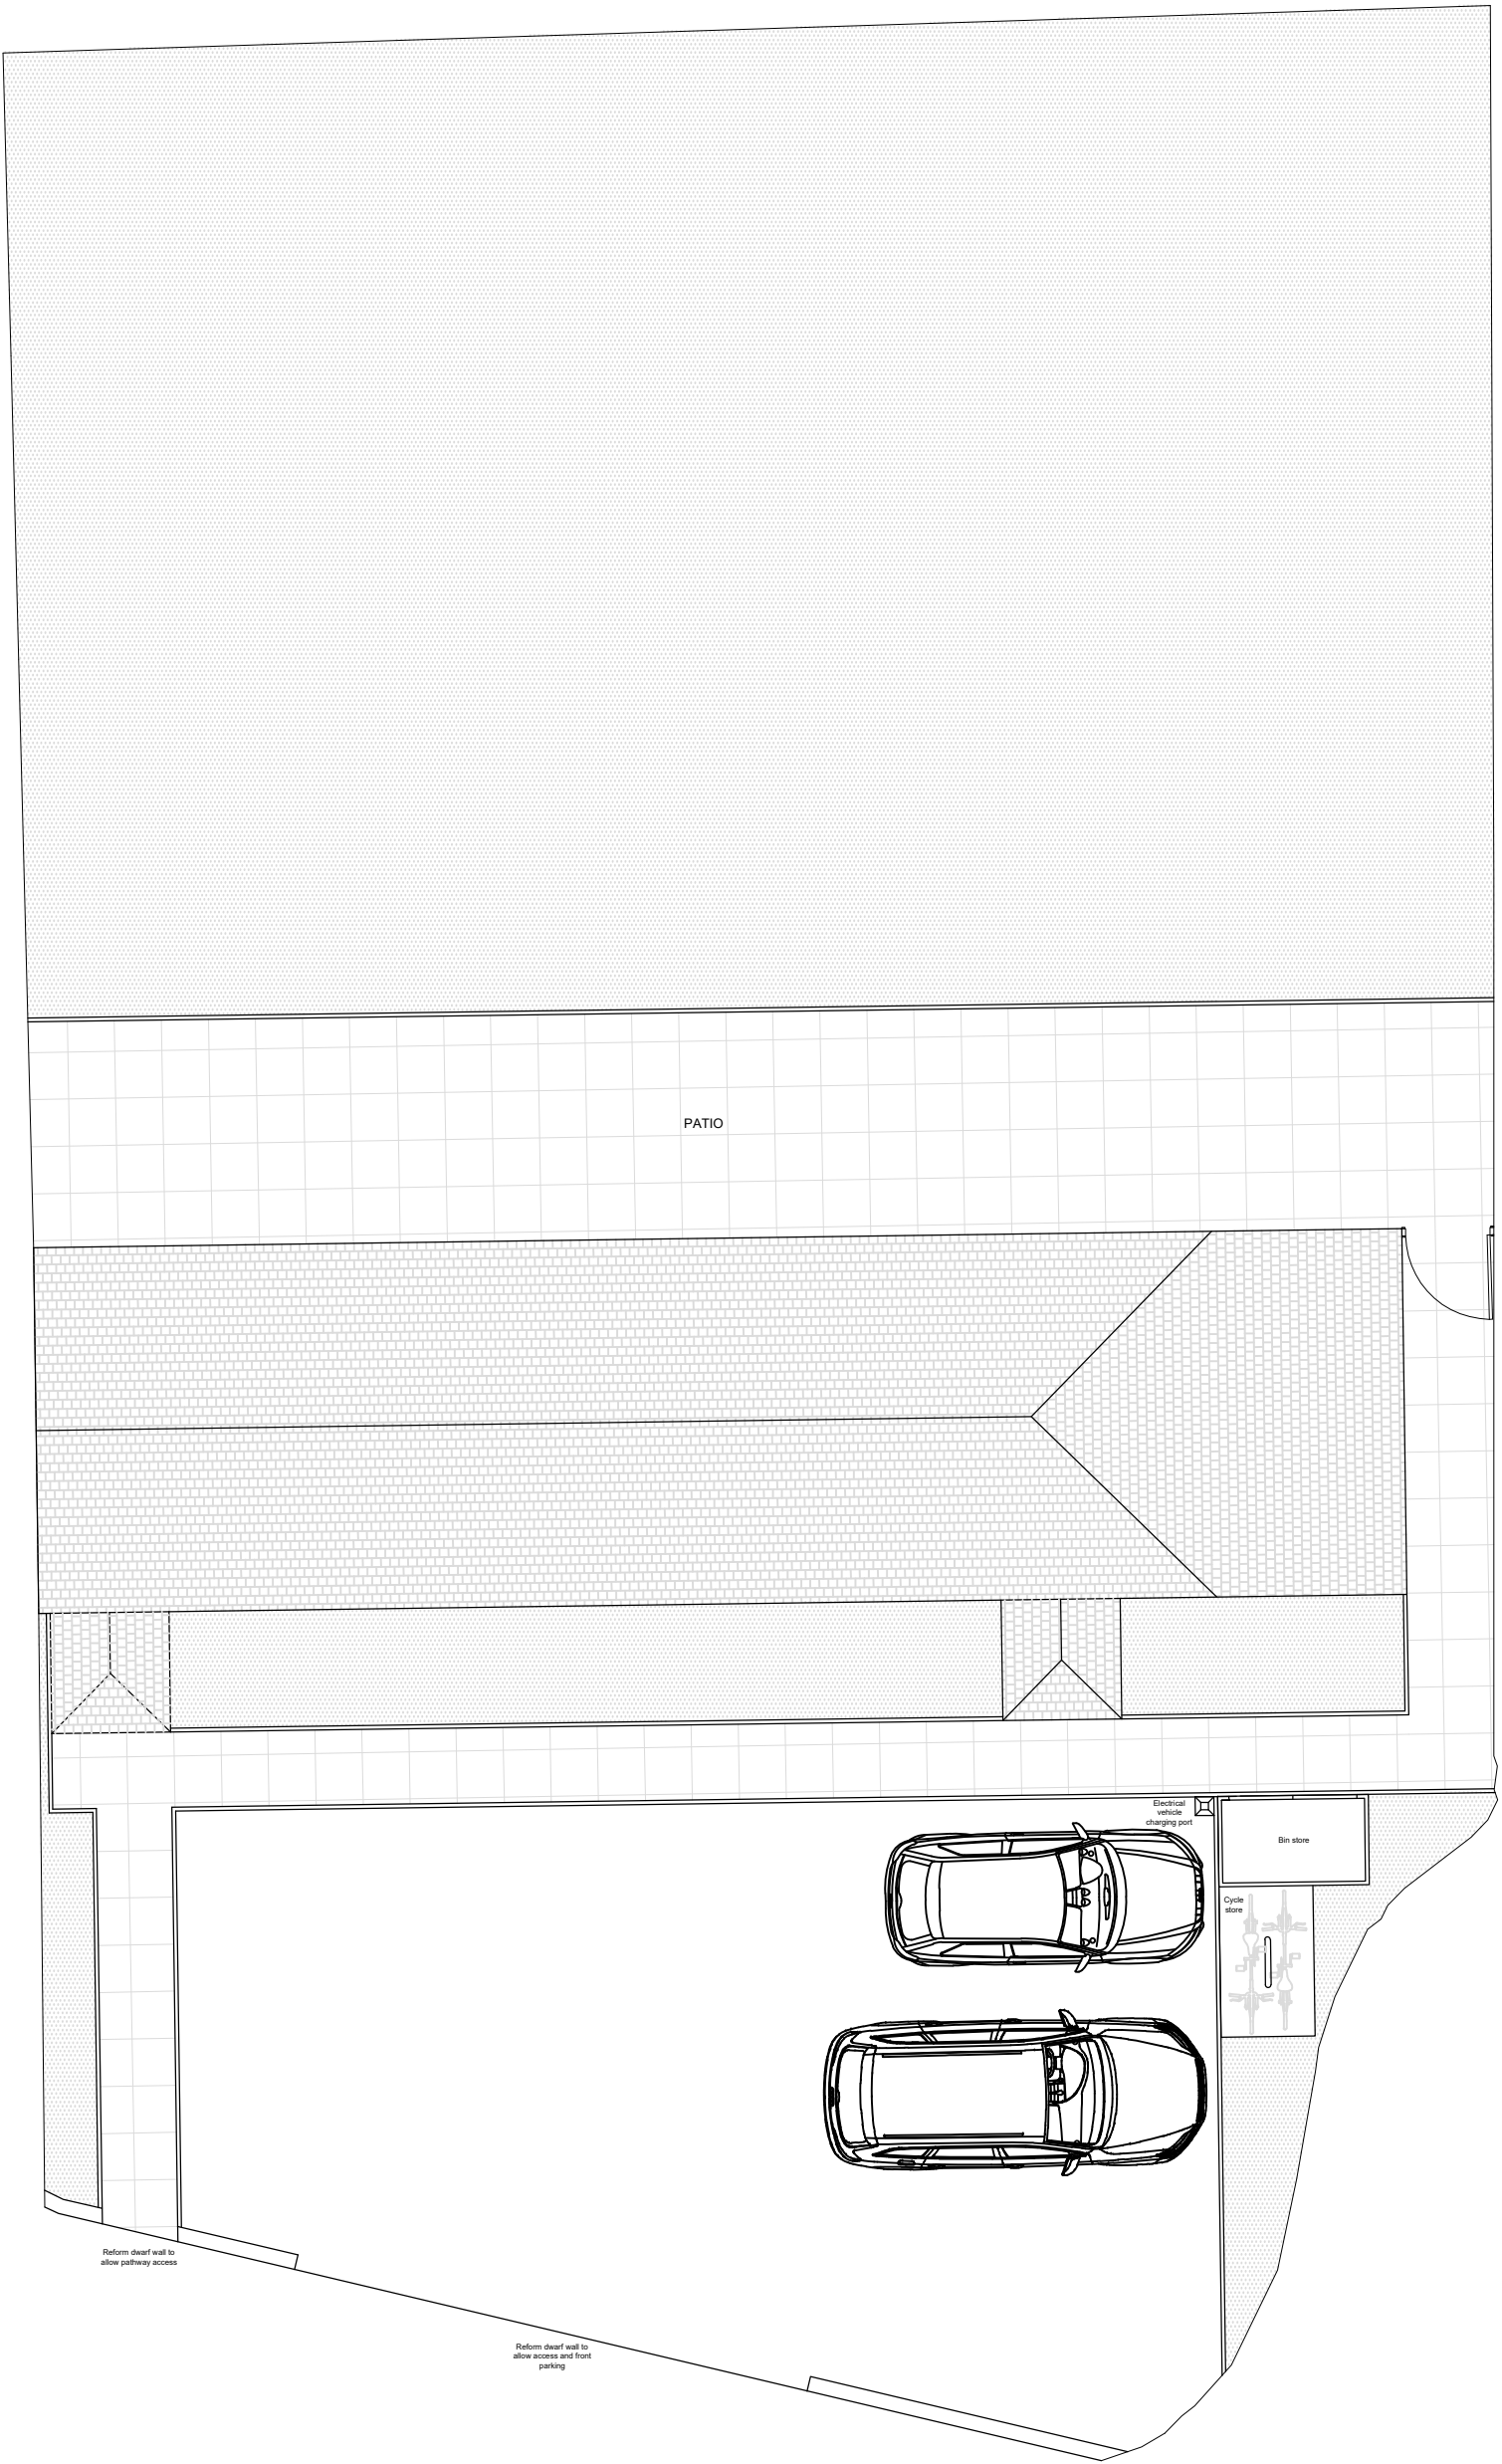

Site Plan
1:100

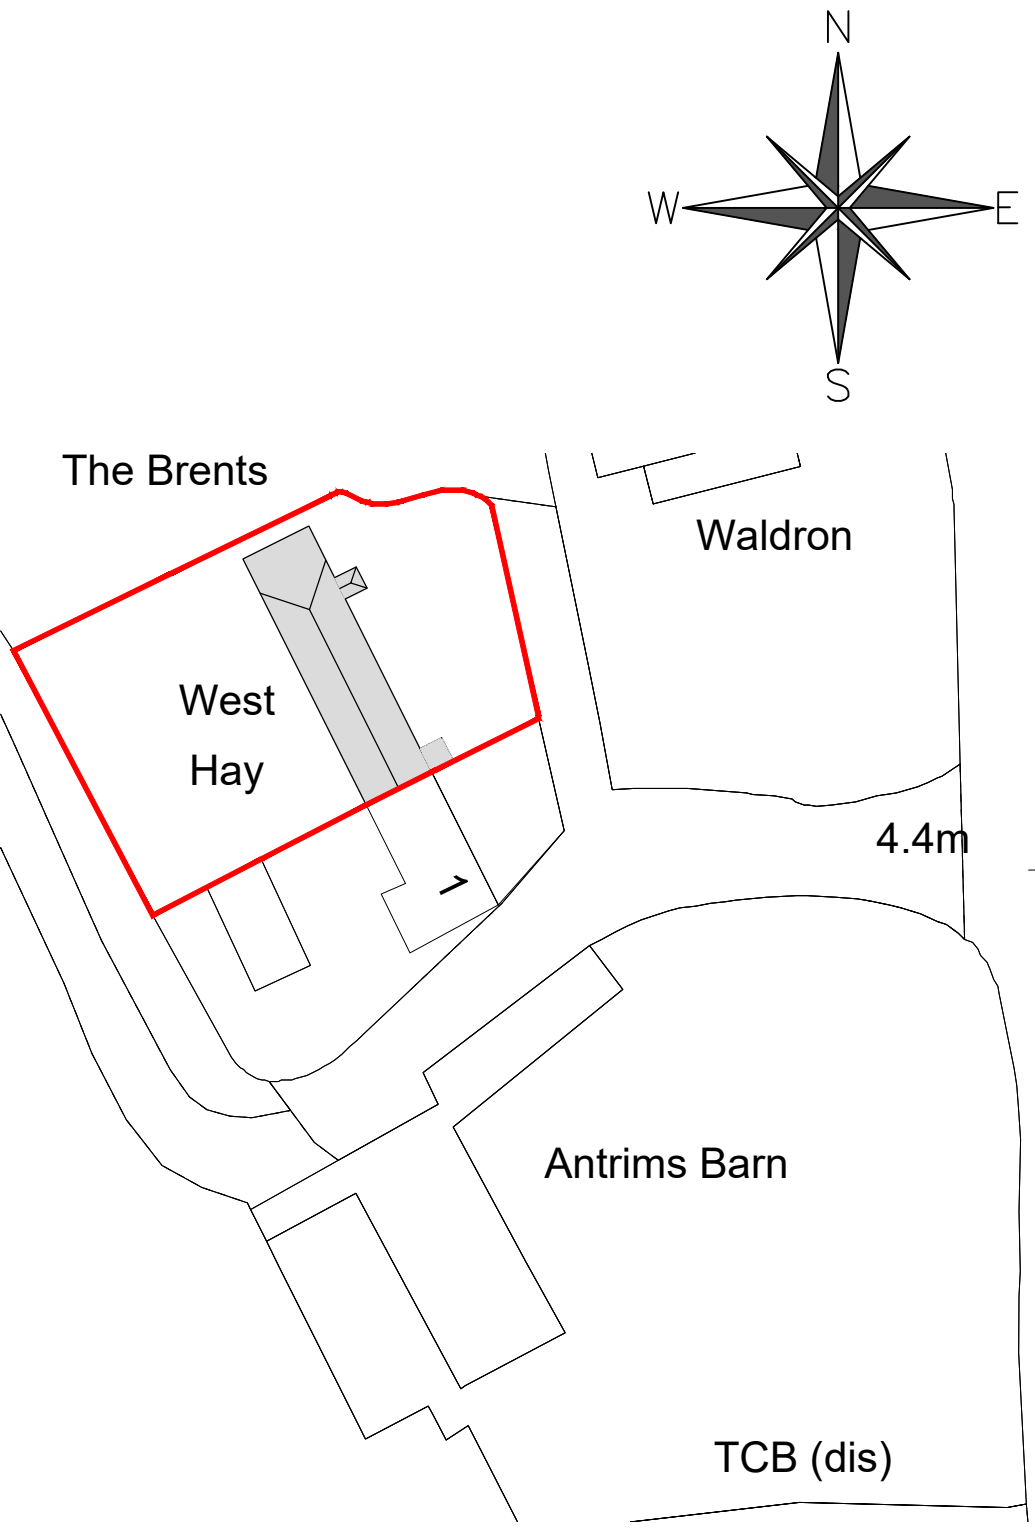

Block Plan
1:500
OS 100047474