

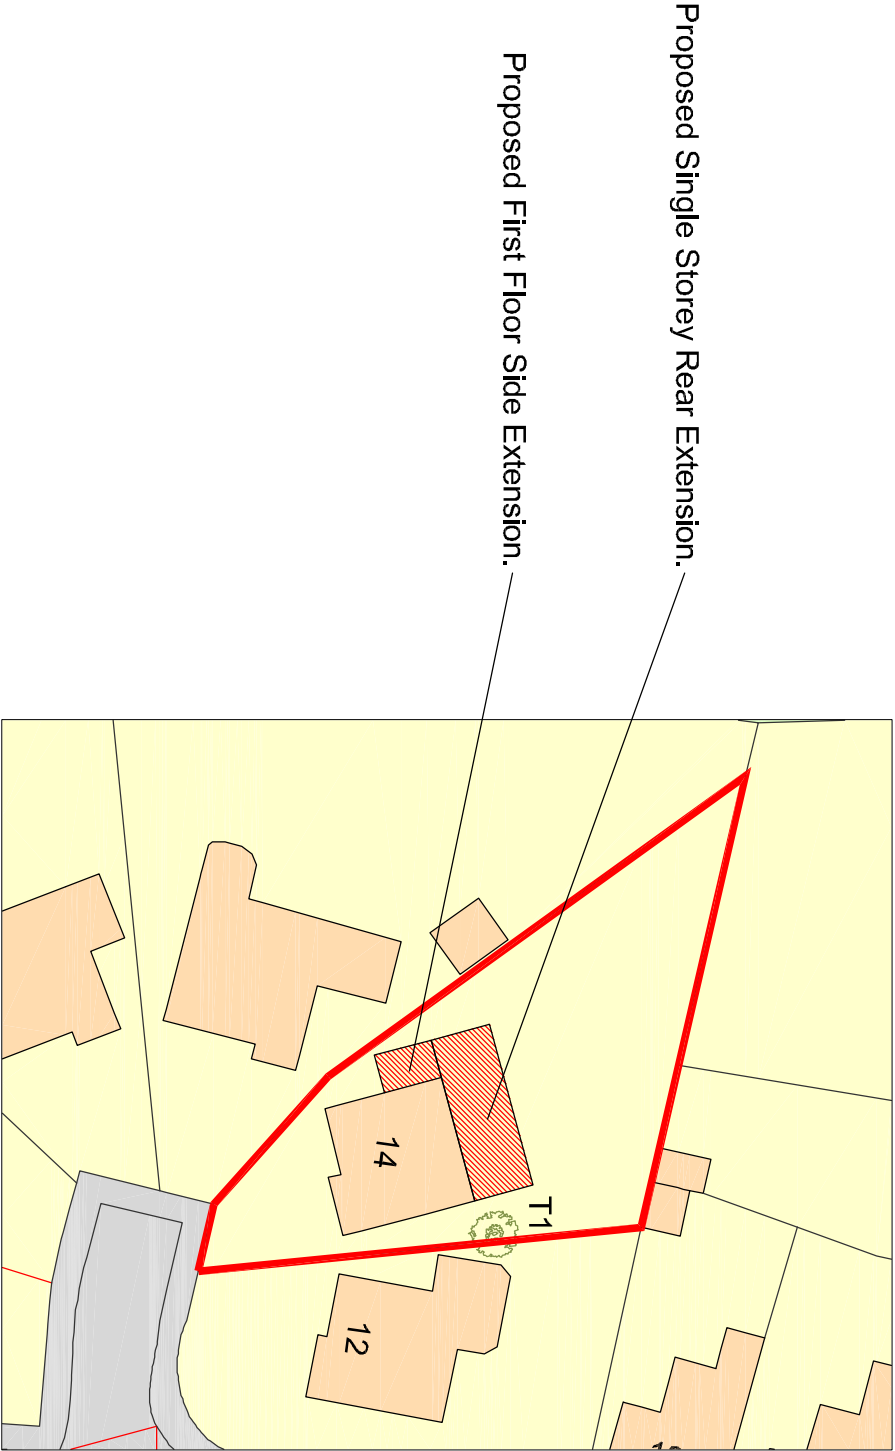
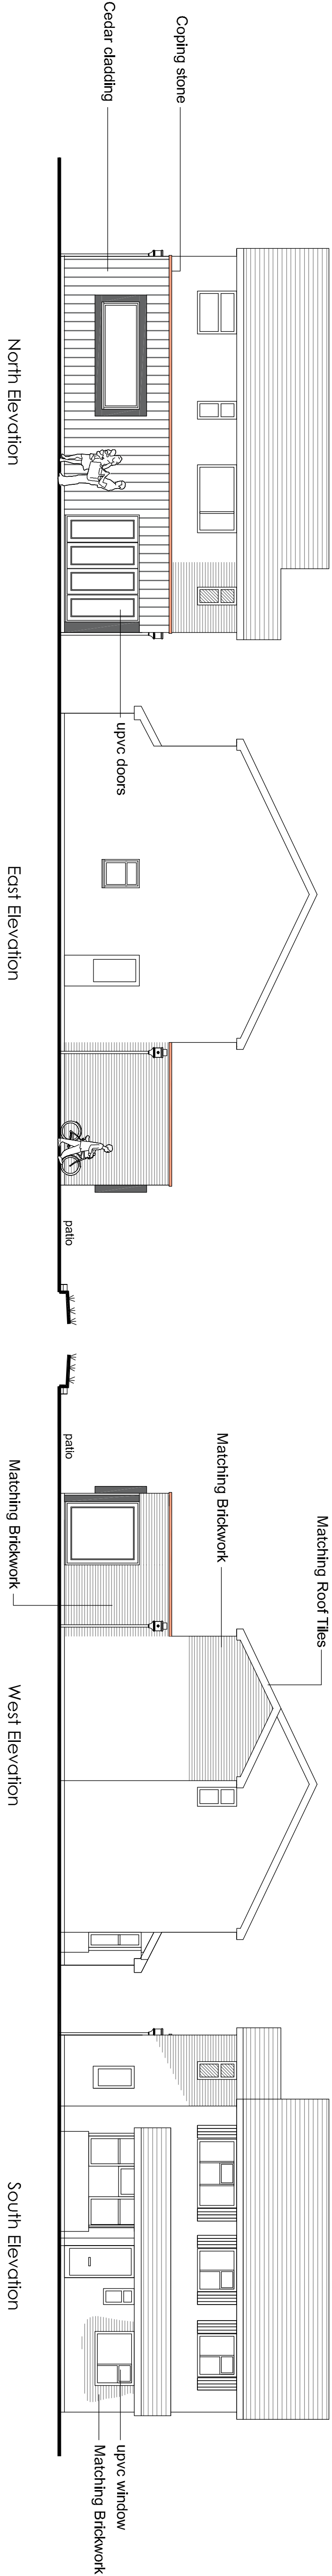
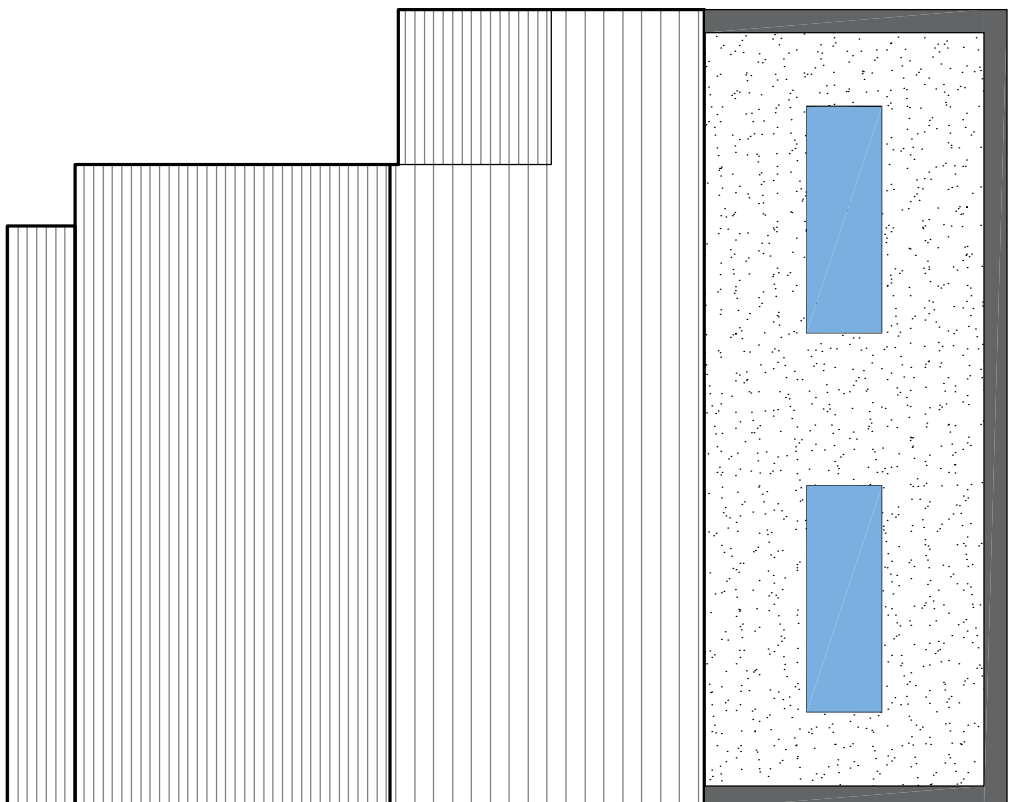


Proposed Elevations

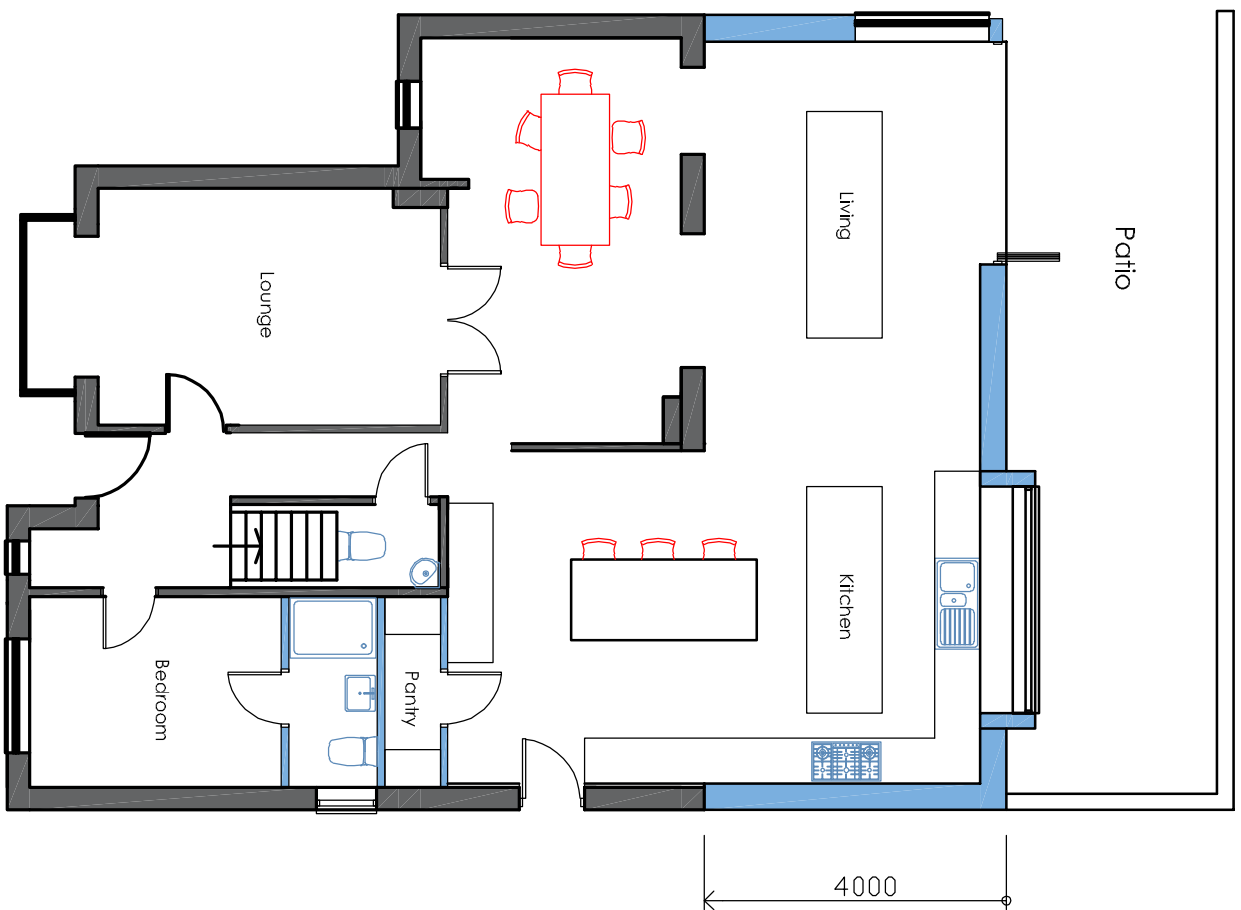

Proposed Floor Plans

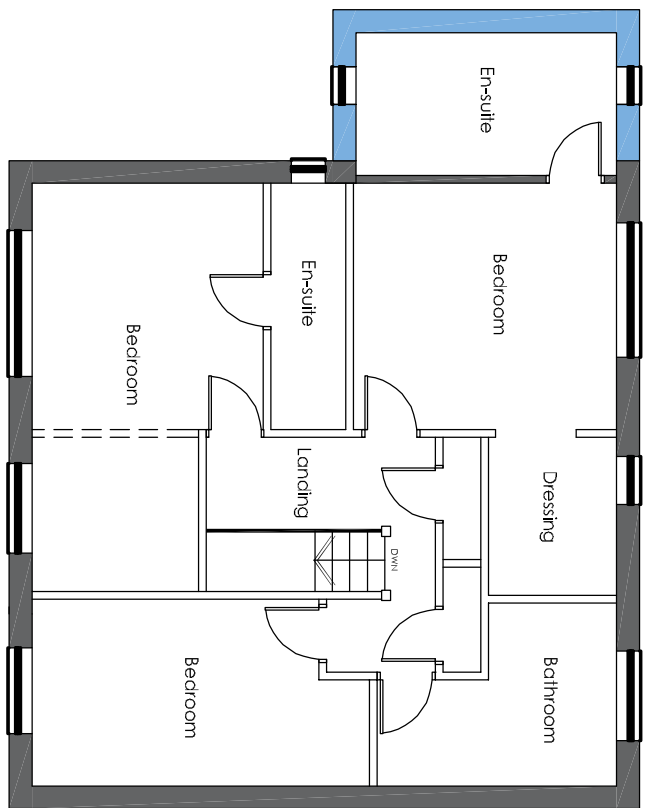

Chris Flint Associates Ltd

CHARTERED SURVEYORS - PROJECT MANAGERS
DEVELOPMENT CONSULTANTS

Drawn By: CF Date: 06/01/24 Sheet Size: A1 Approved By: Date:

Drawn By: CFA Date: 01/01/24 Sheet Size: 1-100 Approved By: Date:

PLANNING

2 Emerald Close Waterville, Tins RPT ANZ
Tel: 023 92 42344 Fax: 023 338554
Email: chrisflintassociates@gmail.com