



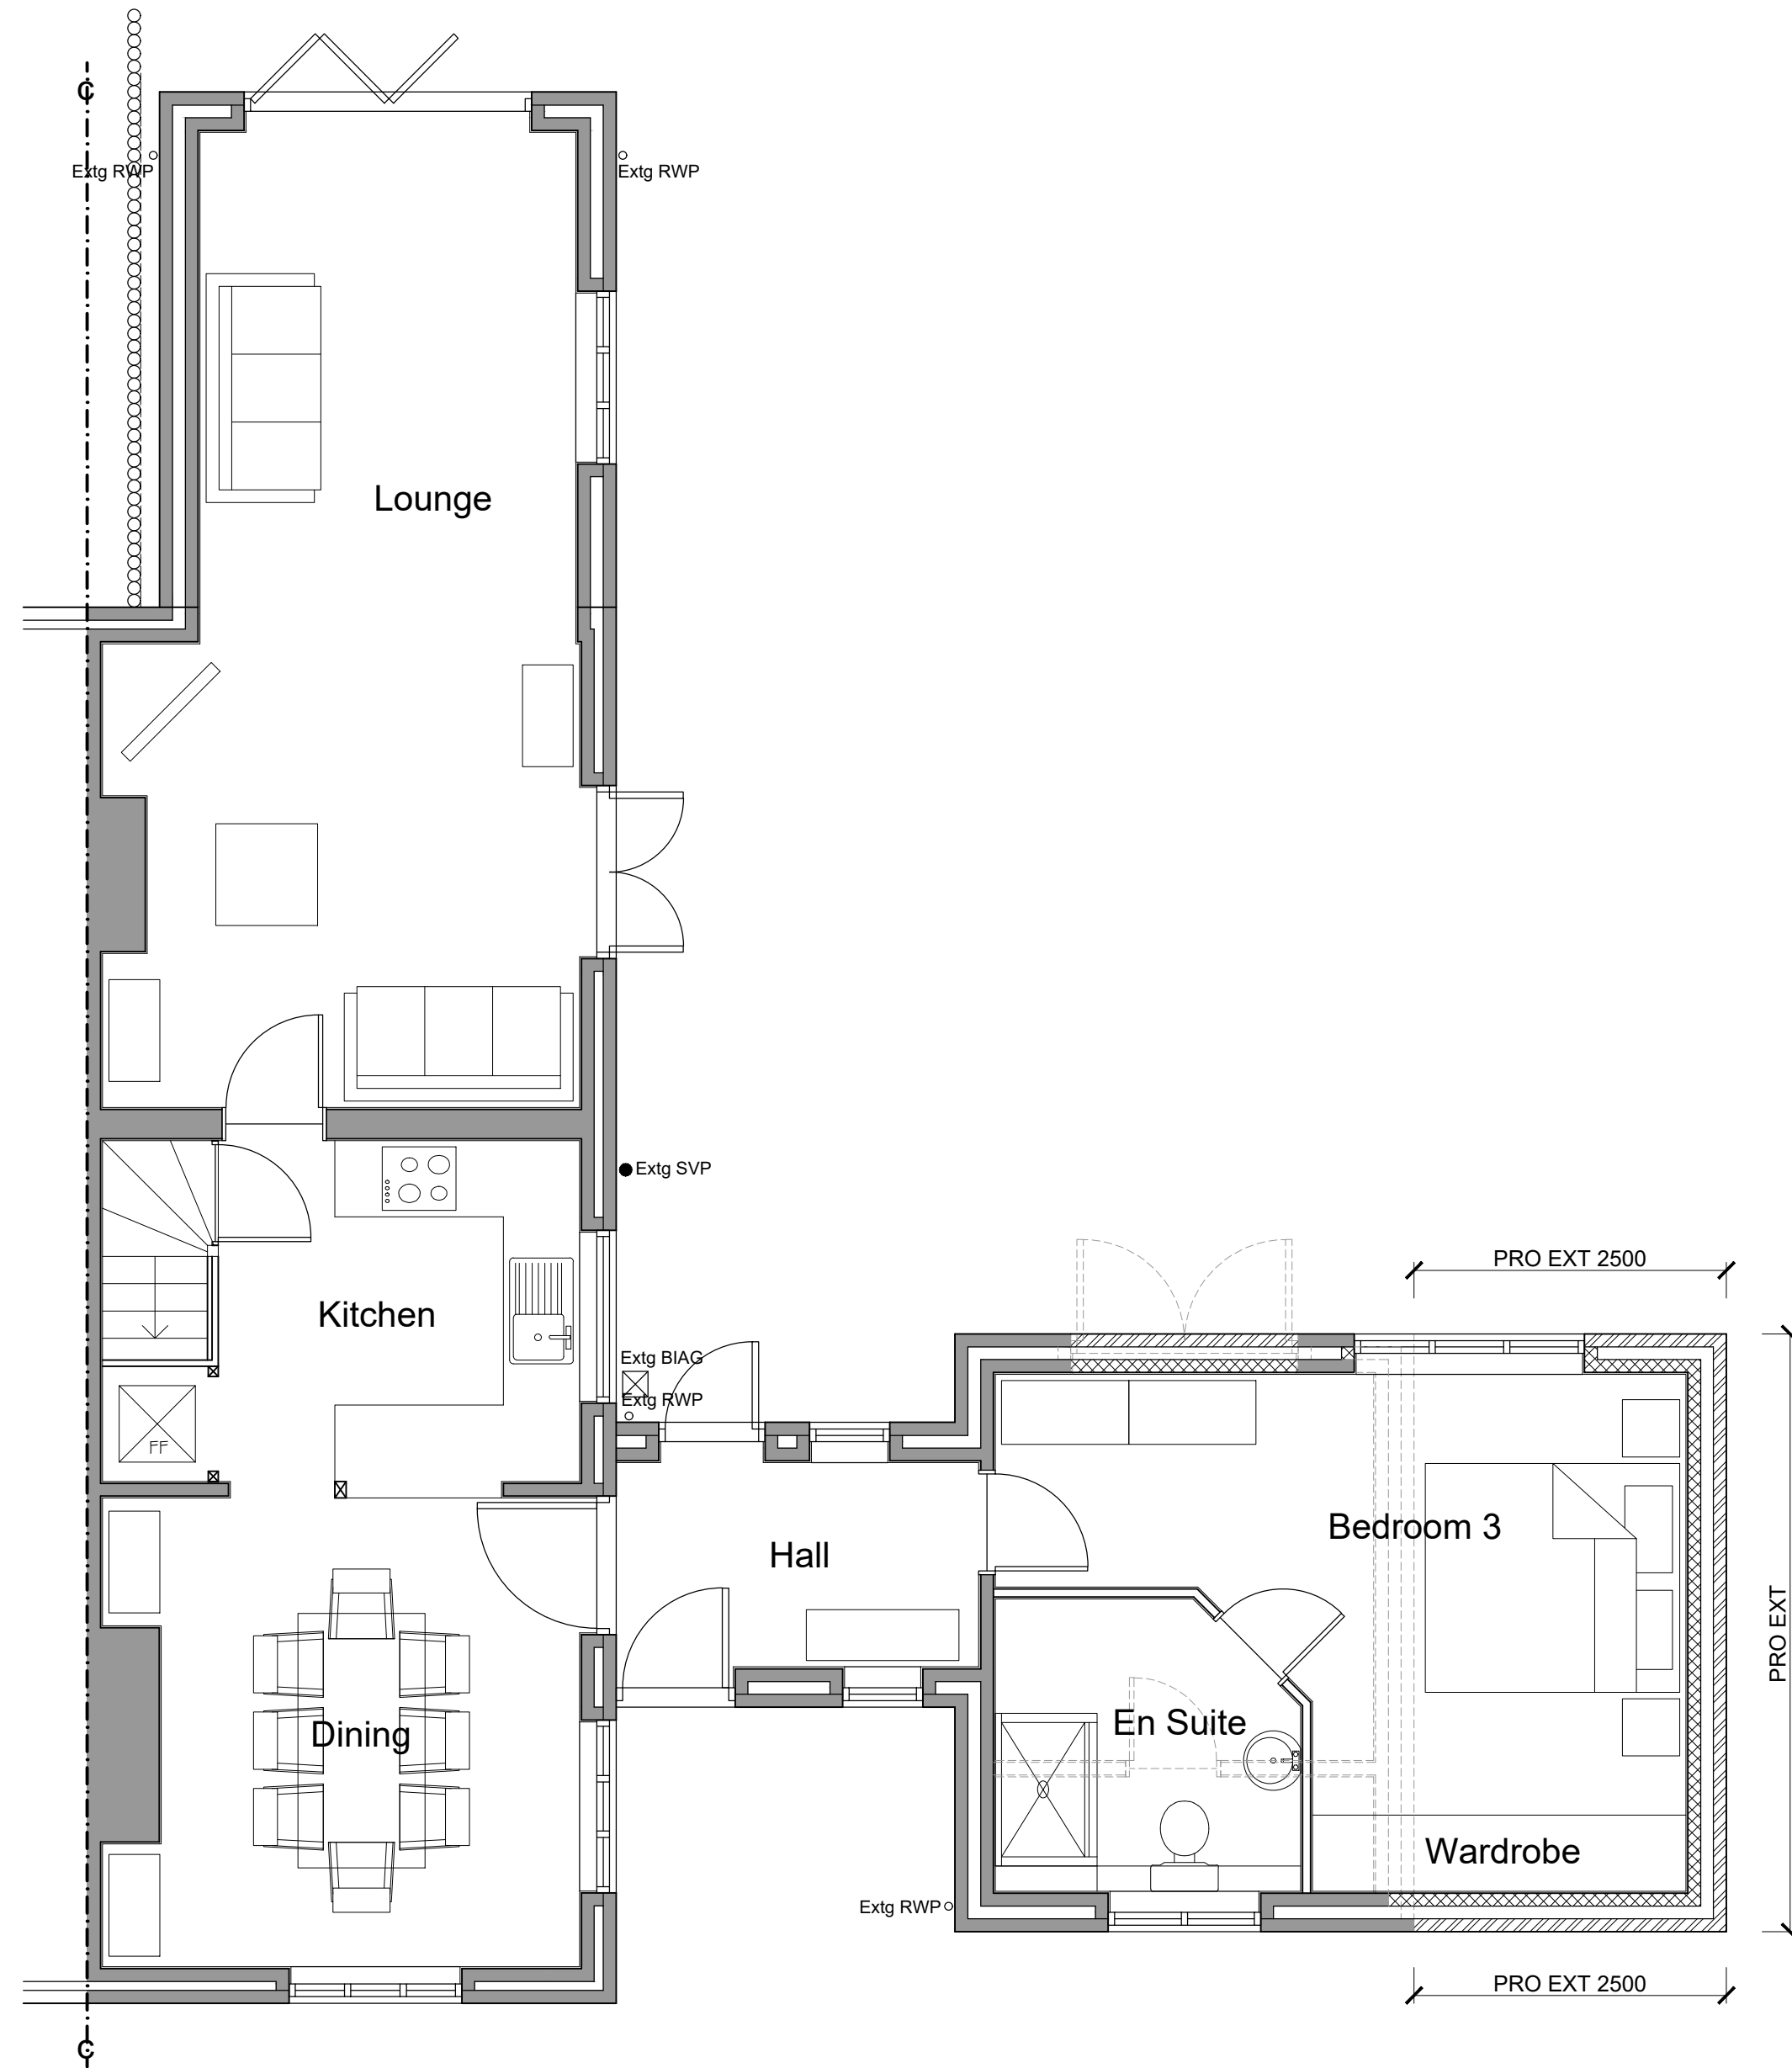

**PROPOSED GROUND FLOOR PLAN
(1:50)**

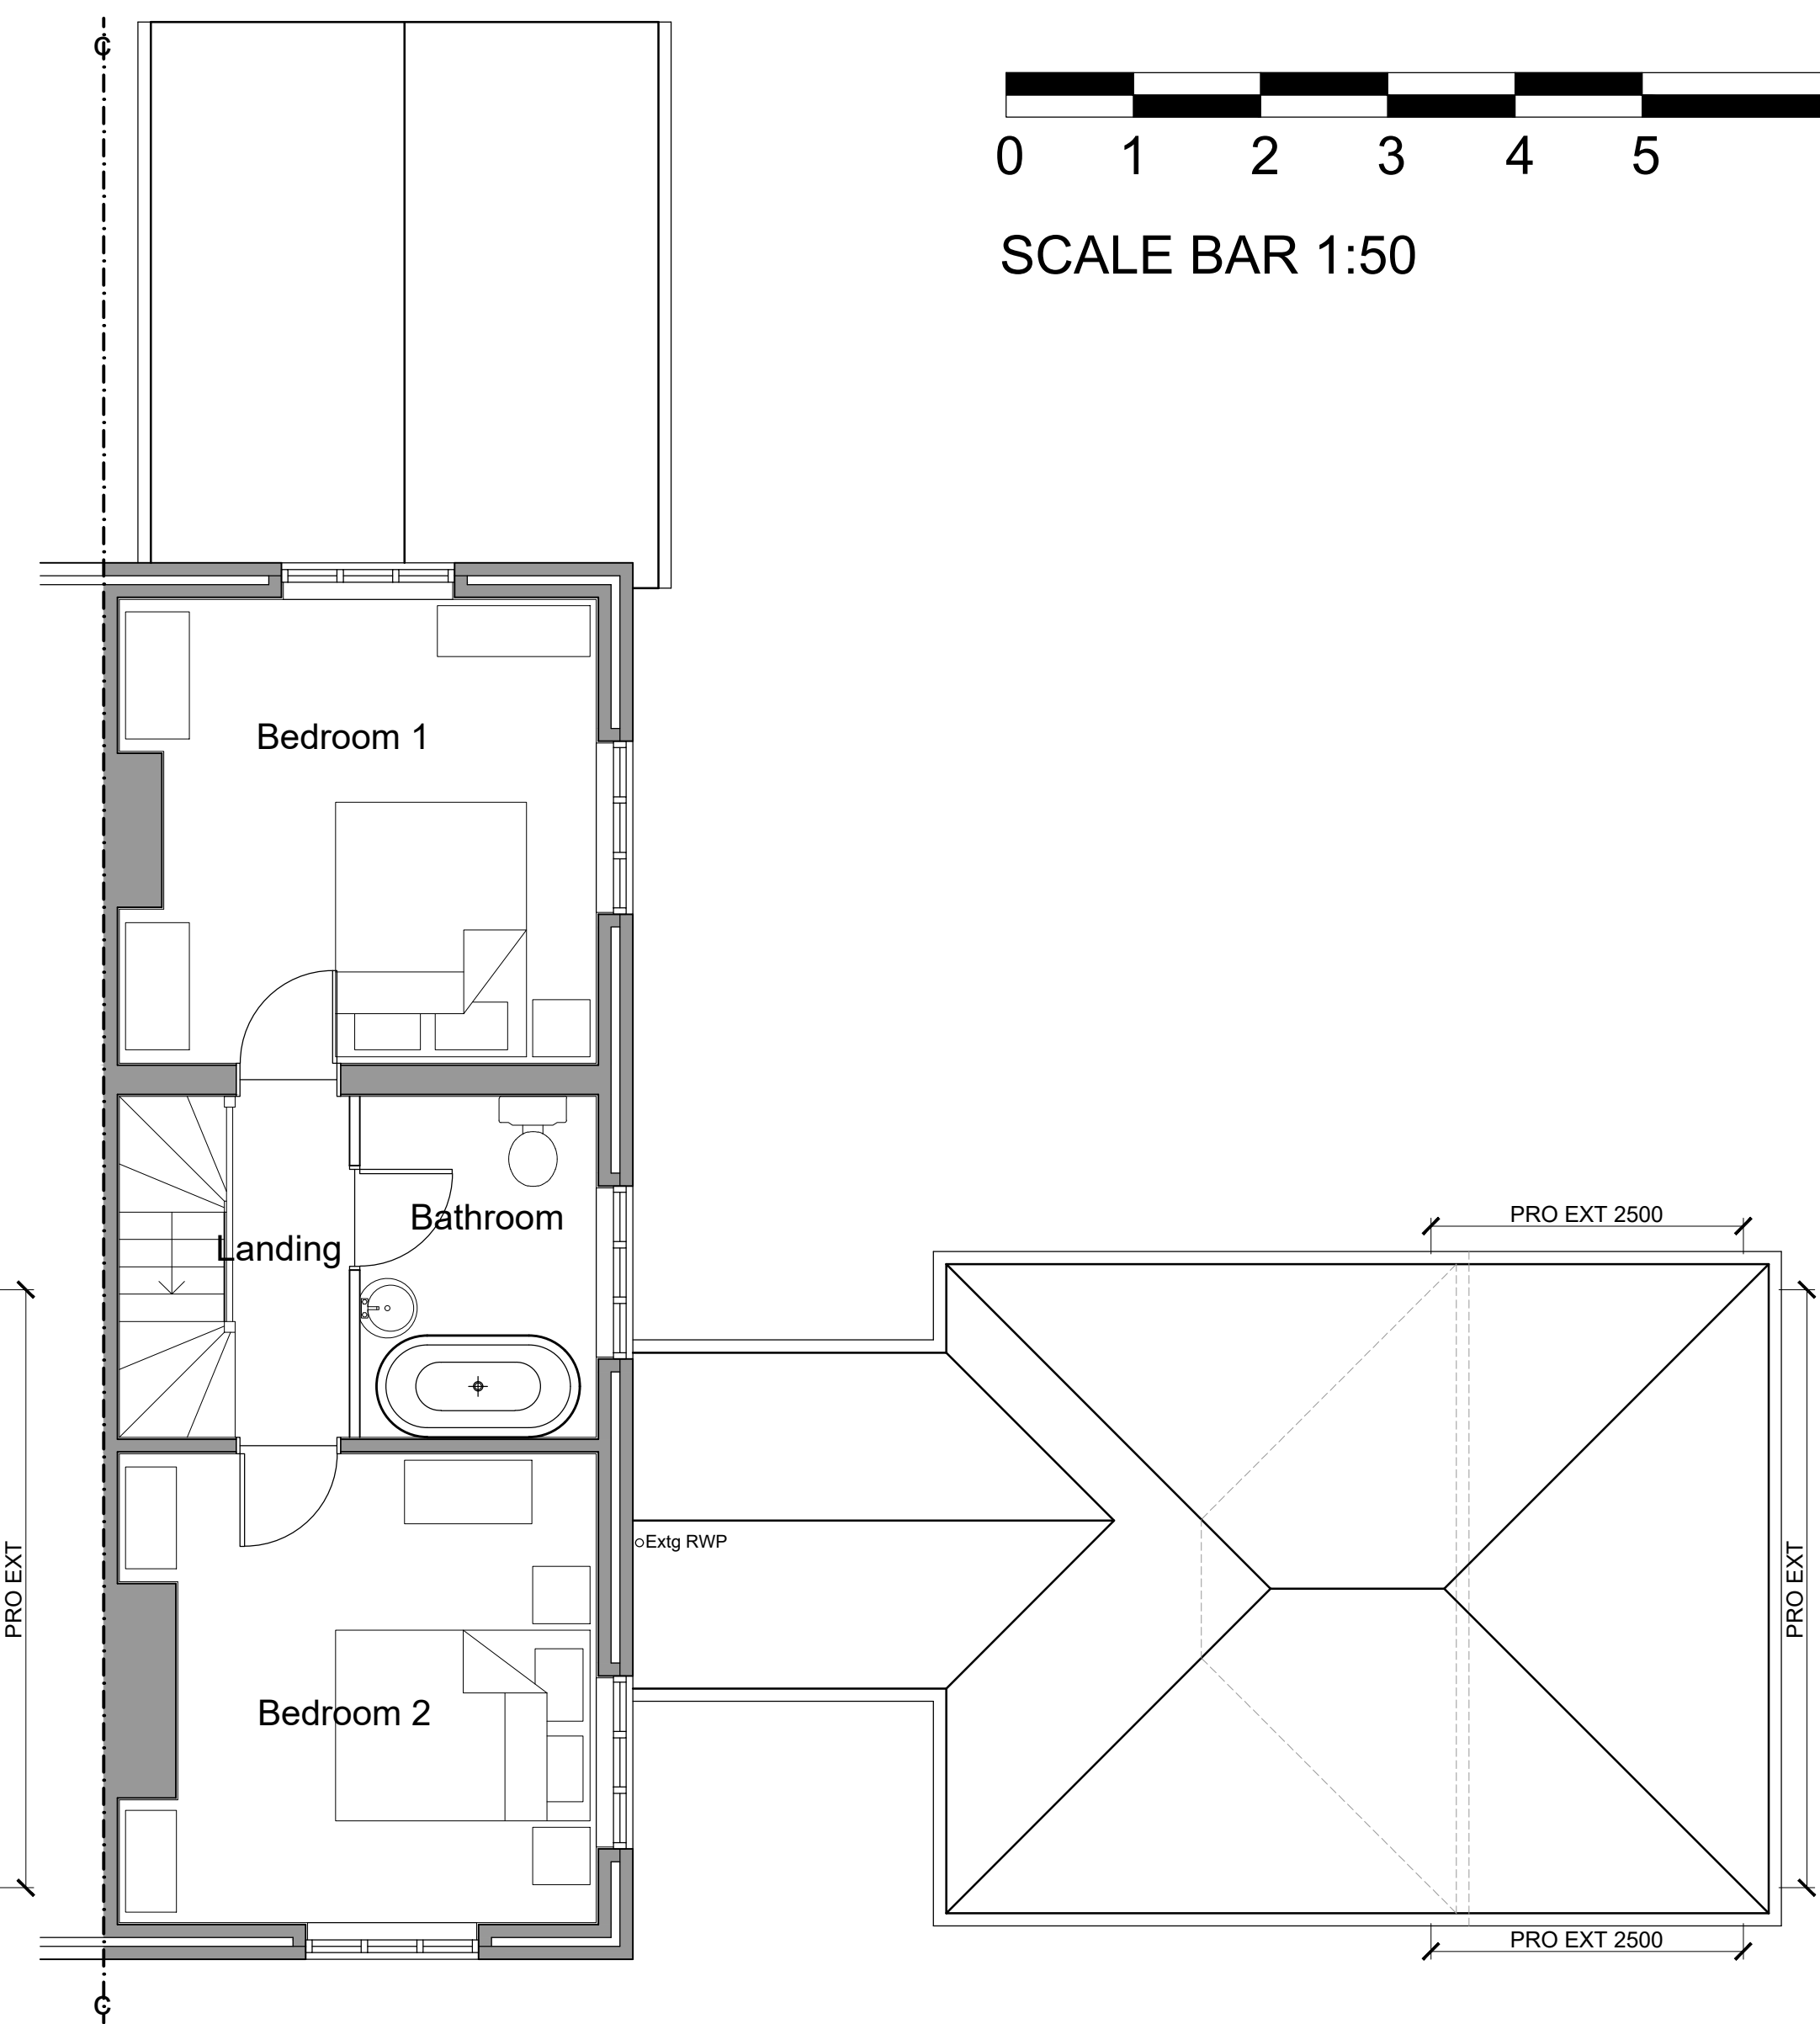

**PROPOSED FIRST FLOOR PLAN
(1:50)**



Notes


THIS DRAWING IS THE COPYRIGHT OF VIVID DESIGN STUDIO LTD AND MUST NOT BE COPIED, ALTERED OR REPRODUCED IN ANY WAY NEITHER PASSED TO A THIRD PARTY WITHOUT THEIR WRITTEN PERMISSION.

DIMENSIONS TO BE CHECKED ON SITE BEFORE COMMENCING WORK AND ANY DISCREPANCIES SHALL BE REPORTED TO THE DESIGNER. FIGURED DIMENSIONS MUST BE TAKEN IN PREFERENCE TO SCALED DIMENSIONS.

Rev:-	Description:-	Date:-	Chkd by:-



PROPOSED EAST ELEVATION (1:100) PROPOSED NORTH ELEVATION (1:100) PROPOSED WEST ELEVATION (1:100) PROPOSED SOUTH ELEVATION/SECTION (1:100)

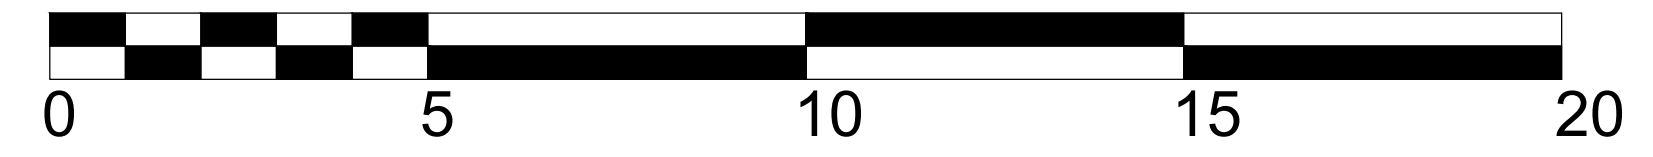

SCALE BAR 1:100



The Barn, Calcot Mount Business Park, Calcot Lane,
Curdridge, Southampton, Hampshire, SO32 2BN
Tel: 01489 786670
Email: info@vividdesignstudio.co.uk
Website: www.vividdesignstudio.co.uk

Project:- Proposed Extensions & Alterations 2 Pook Lane Havant Hampshire			
Title:- Proposed Floor Plans & Elevations			
Client:- Mr Andy Standen			
Scale:- 1:50, 1:100 (@A1)			
Drawn By:-	PJD	Checked By:-	
Date:-	27/01/25	Date:-	
Job.No:-	130068	Drg.No:-	34