


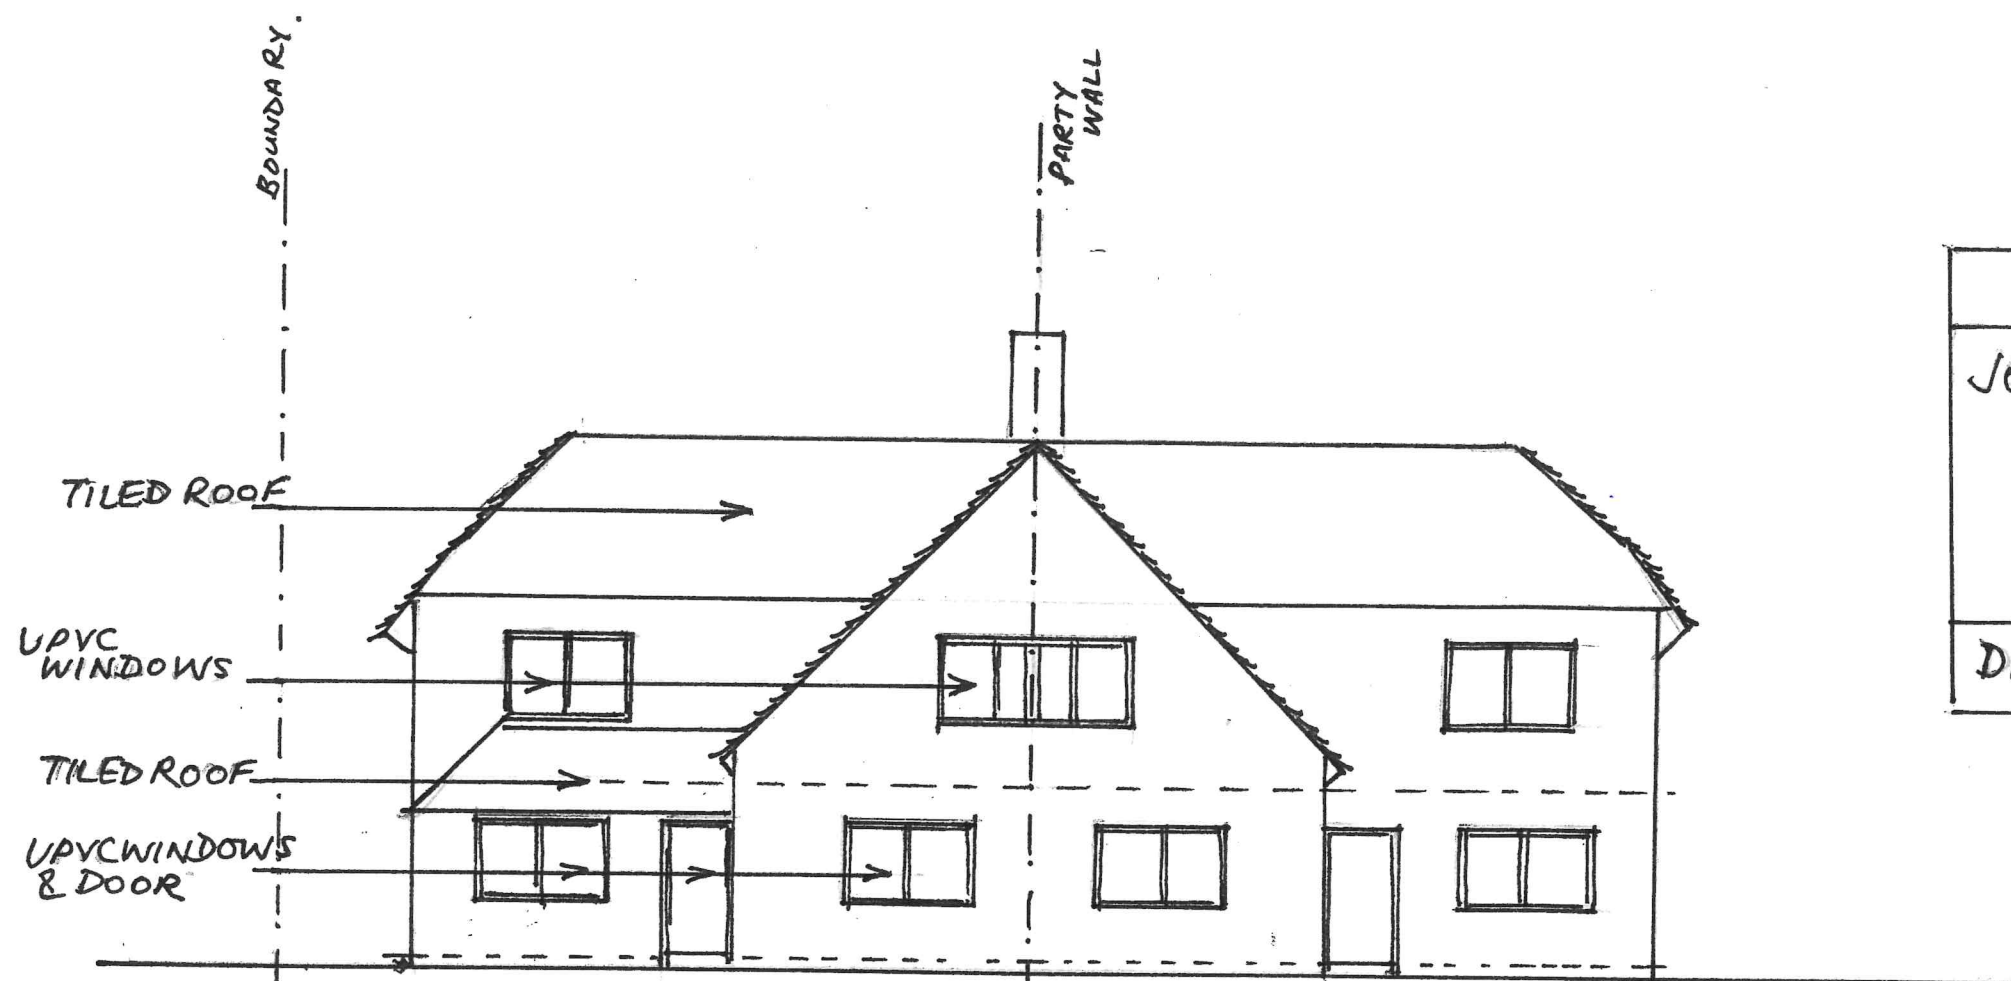


PROPOSED FRONT ELEVATION SCALE 1:100

	DR V HANDS
JOB	PROPOSED EXTENSION, PORCH AND MODIFICATION TO 13 BOUNDARY WAY HAVANT PO9 1NE
DATE	MAY 2024 APP/24/00409

HAVANT BOROUGH
COUNCIL

4 JUN 2024

RECEIVED

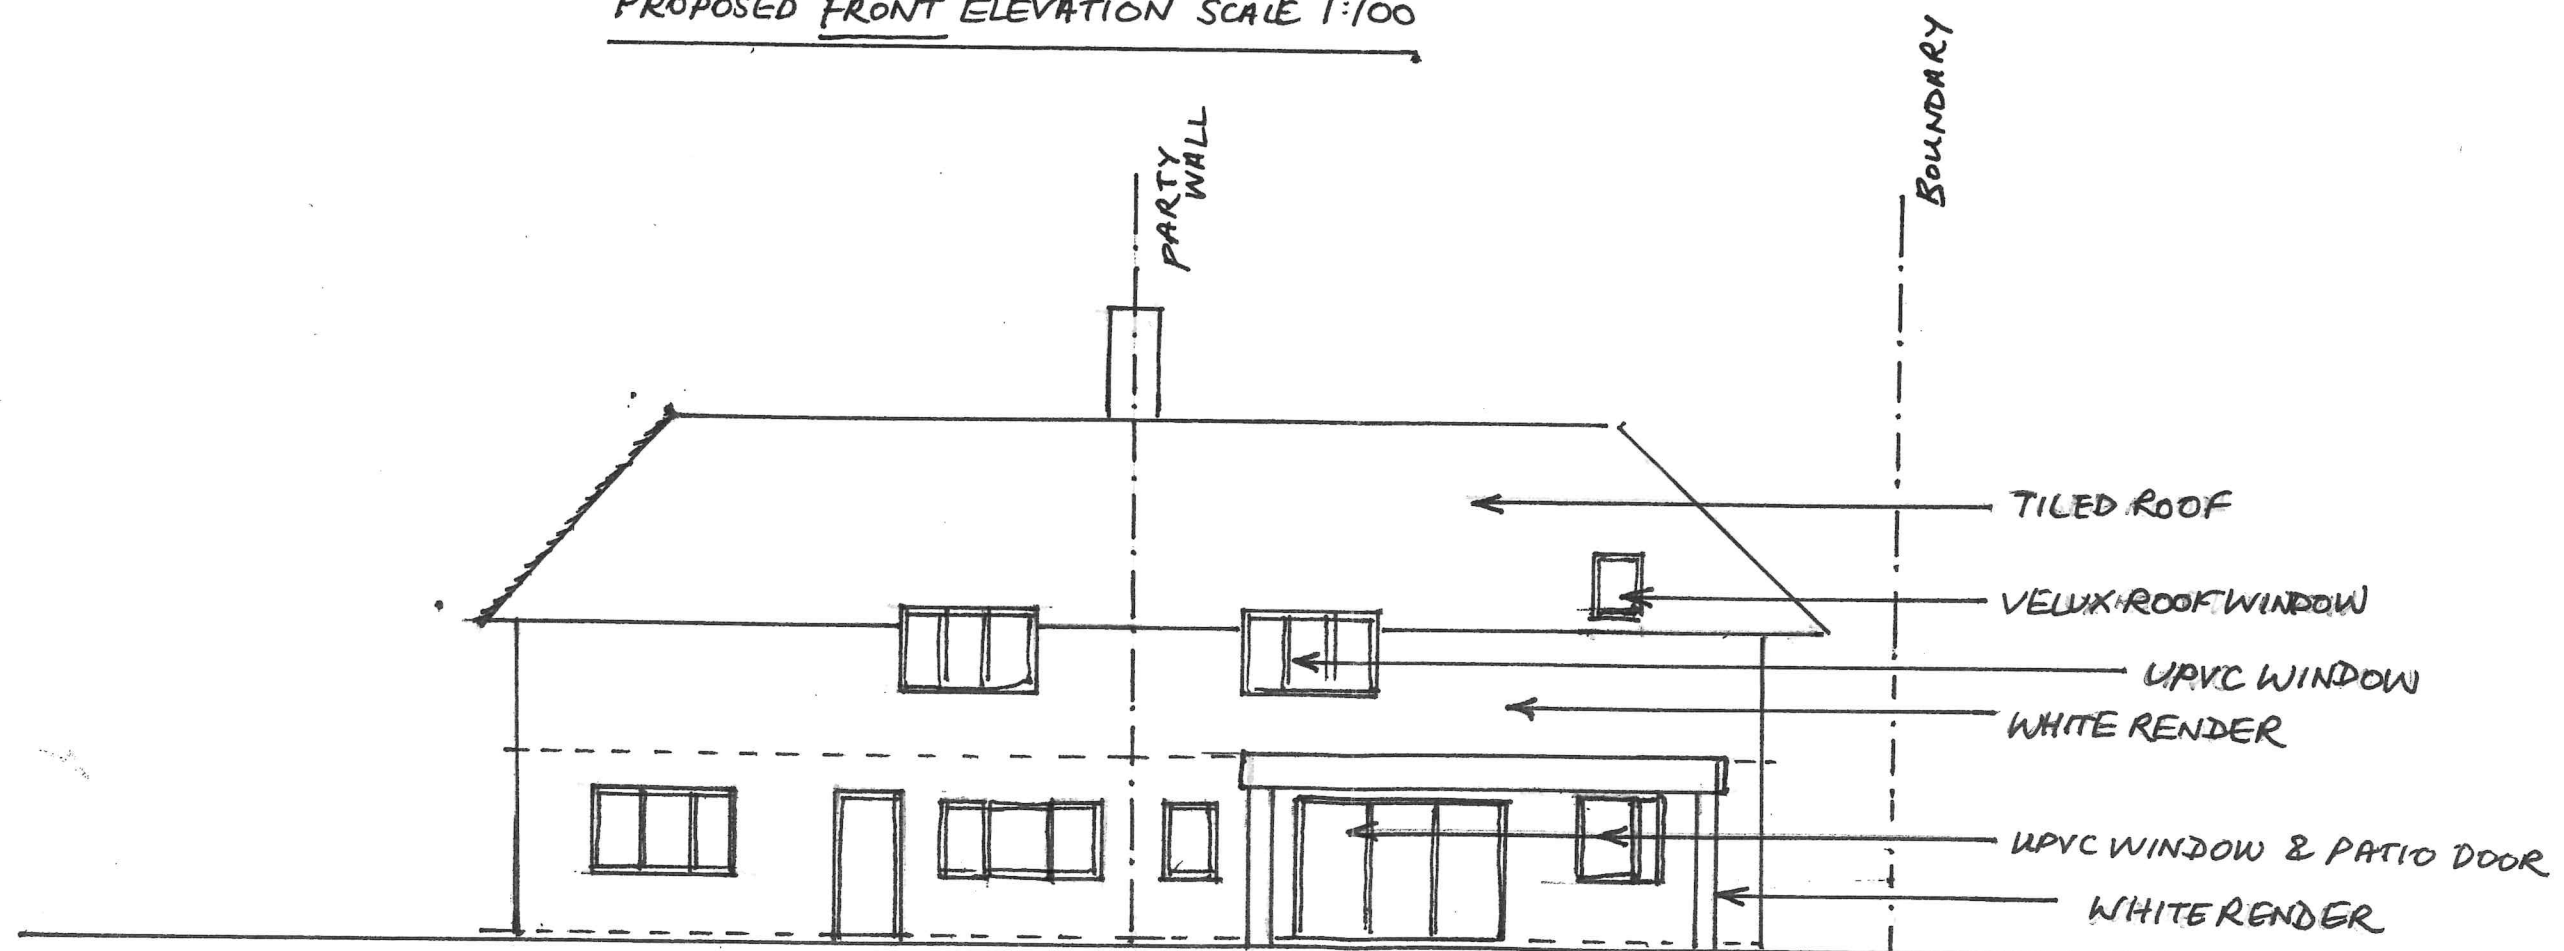

PROPOSED REAR ELEVATION SCALE 1:100