



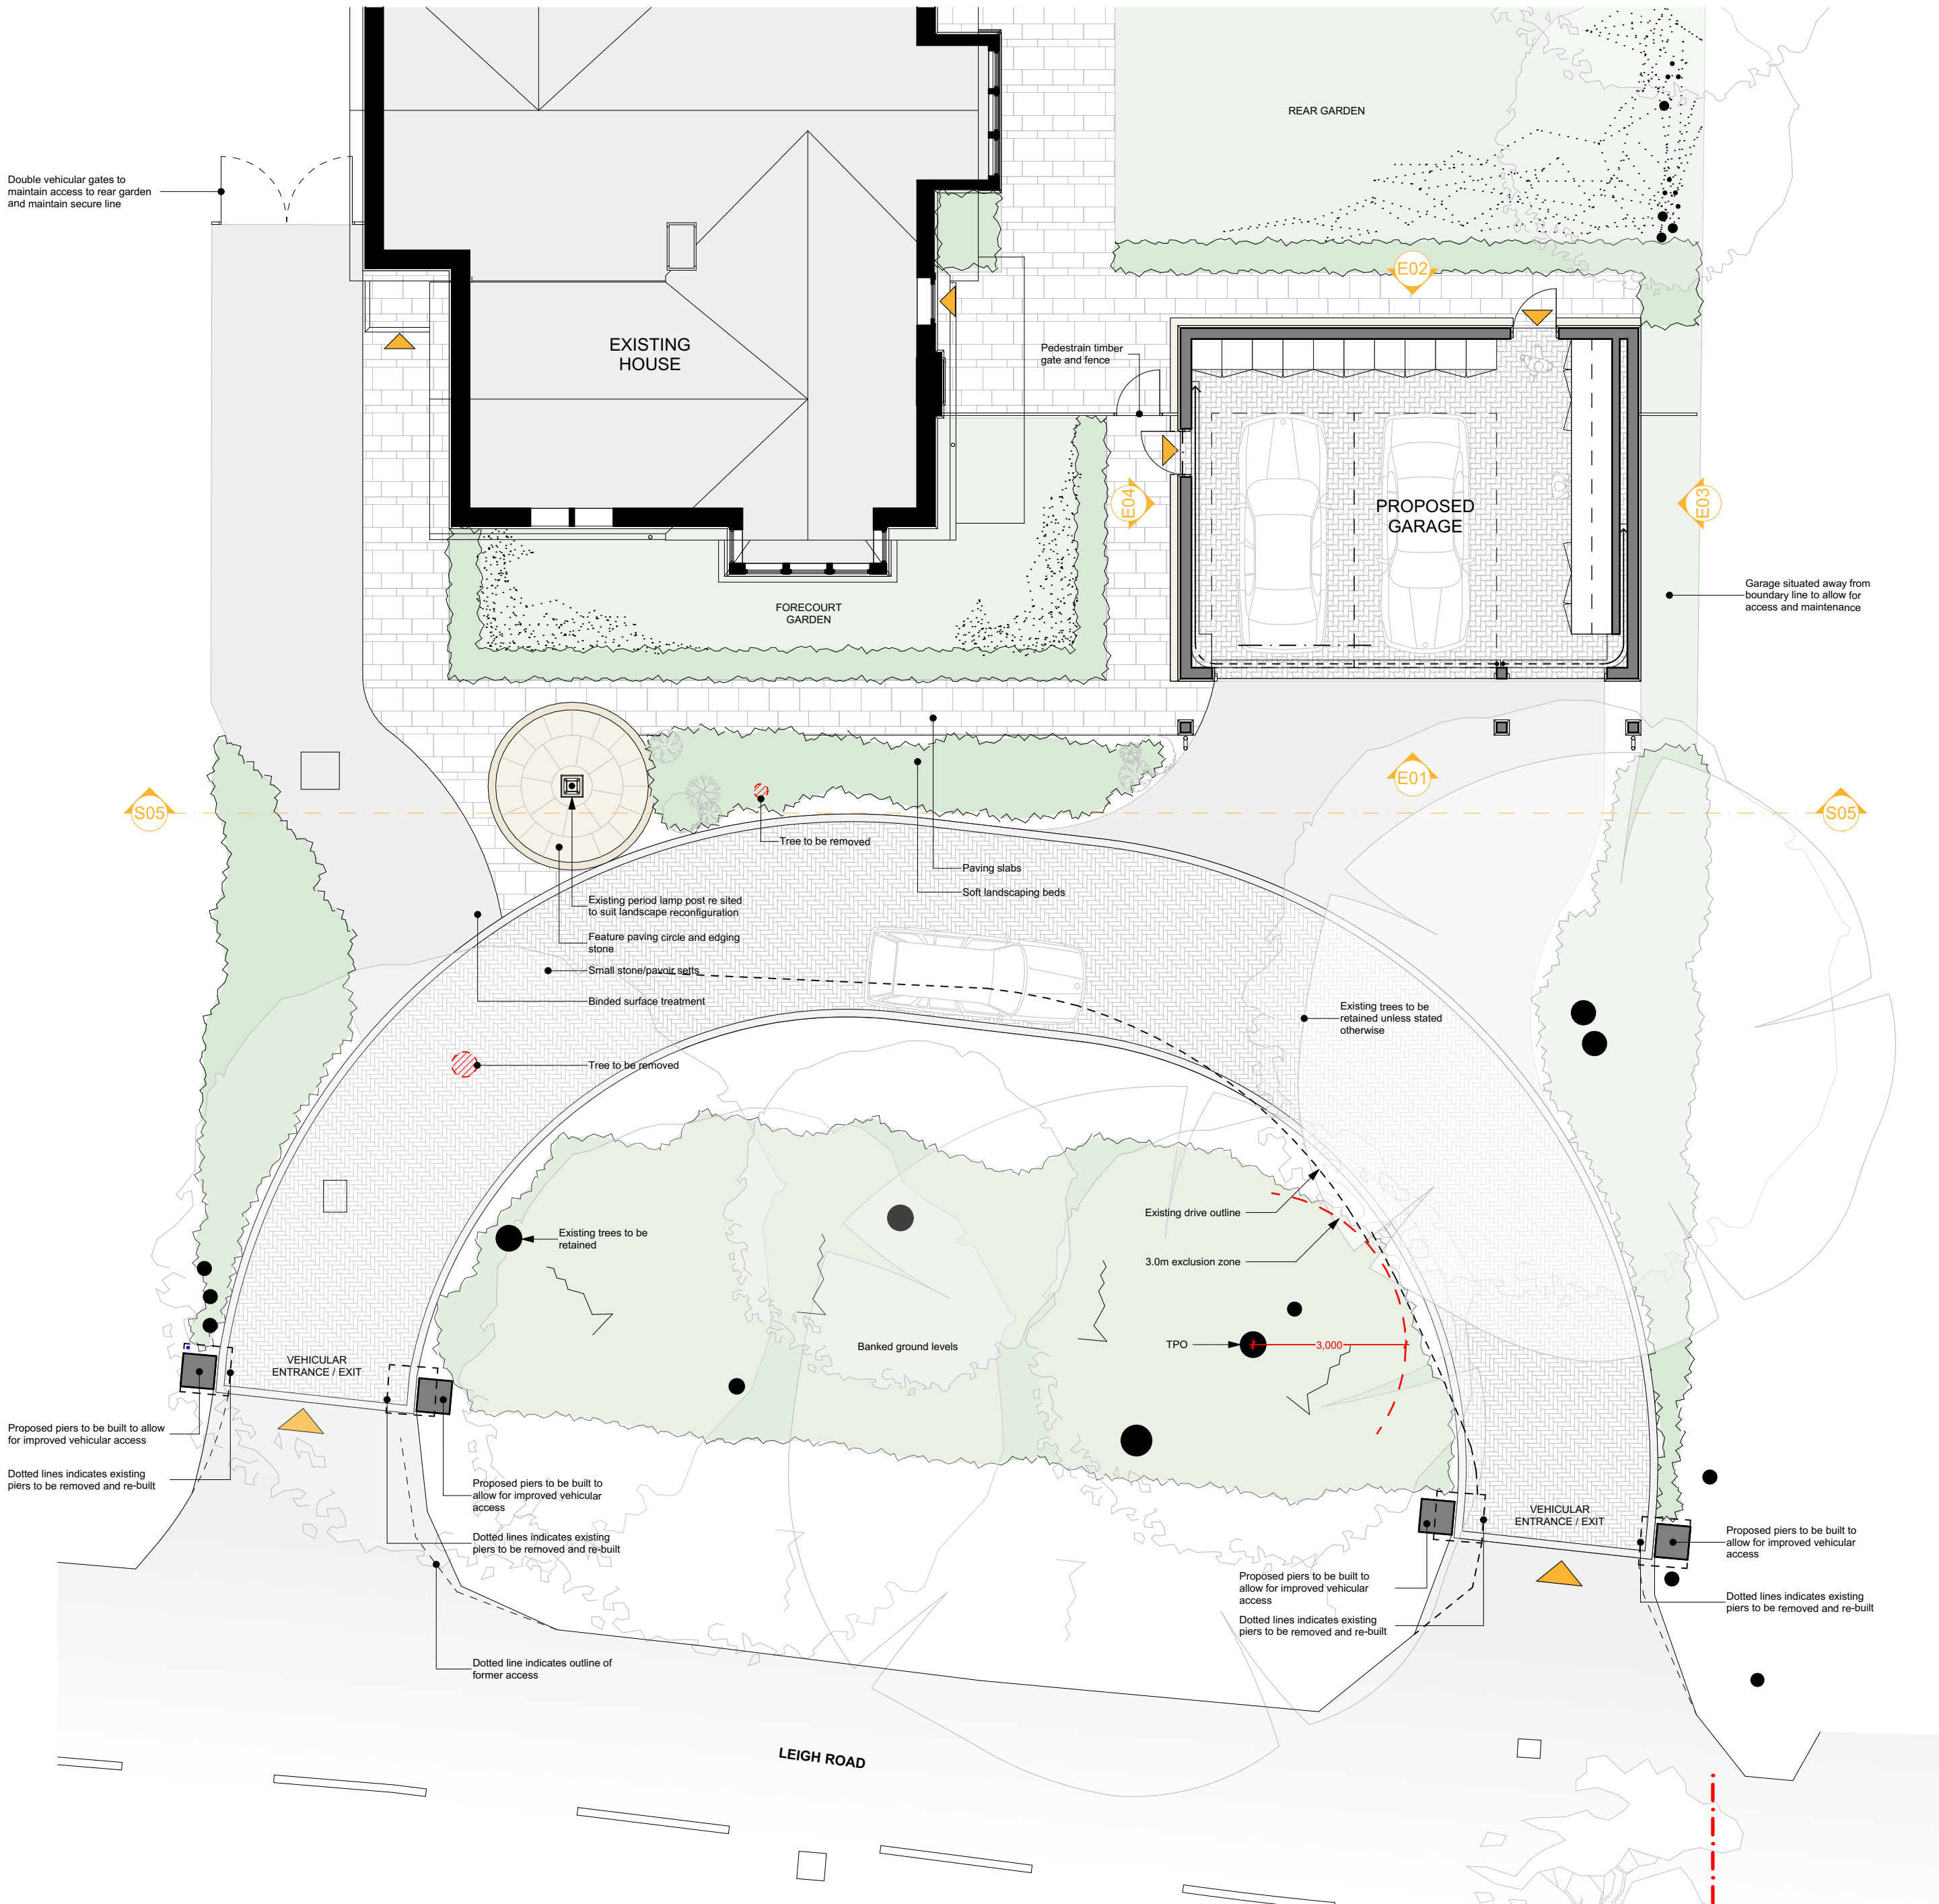


S05 South Elevation 1:100

 

rev.	date	changes description
P03	17/12/2021	Site boundary revised
P02	12/11/2021	Planning Issue, TPO & 3.0m exclusion zone shown
P01	17/06/2020	Planning Issue

issued by
DF
DF
DF

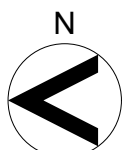

ARCHI
BUILD

this drawing is the copyright of ARCHIBUILD and may not be copied, altered or reproduced in any way or passed to a third party without written authority. All dimensions subject to site survey and site verification. Do not scale for construction ©

www.archibuild.uk
hello@archibuild.uk
t: 02393 812350
m: 07500 662998

drawn by
DF
checked by
Client
date created
17/06/2020
scale at A3
1:100

project title
6 Leigh Road, Havant
document title
Proposed Long Elevation + Site Layout

project
Leigh Road
suitability description
Planning

number
0011
revision
P03