





Proposed South Elevation - 1:50



Proposed North Elevation - 1:100

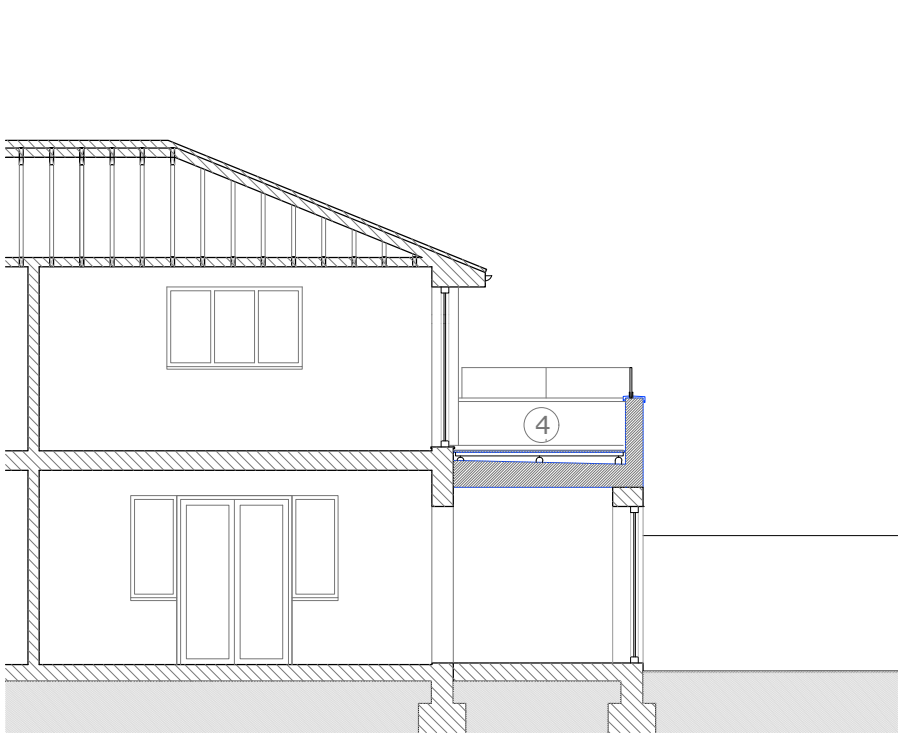


Proposed Section AA - 1:100

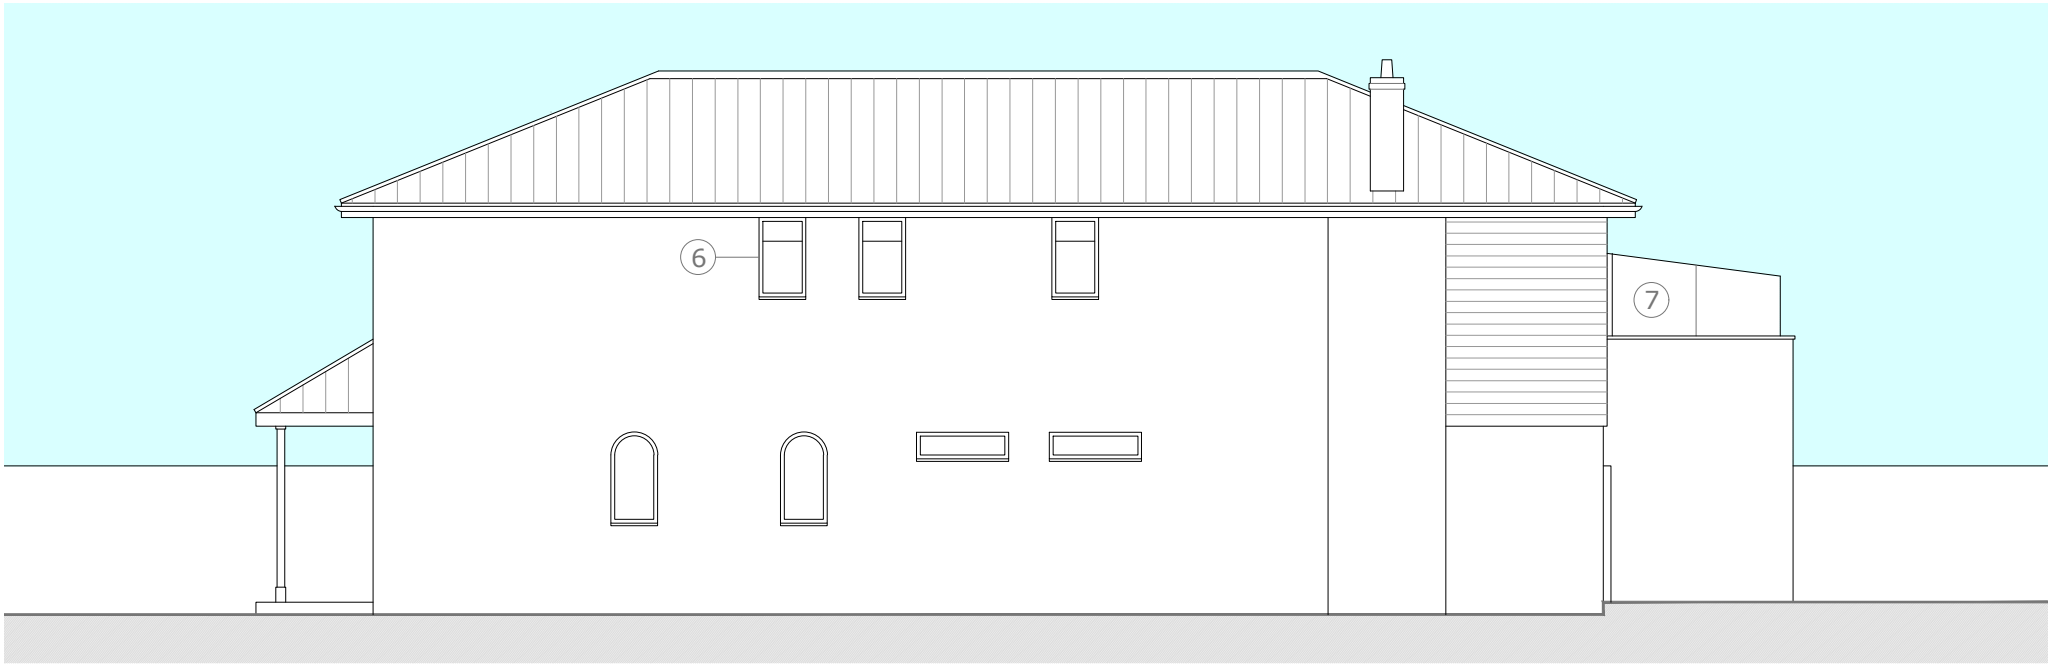

Proposed West Elevation - 1:100



Proposed East Elevation - 1:50

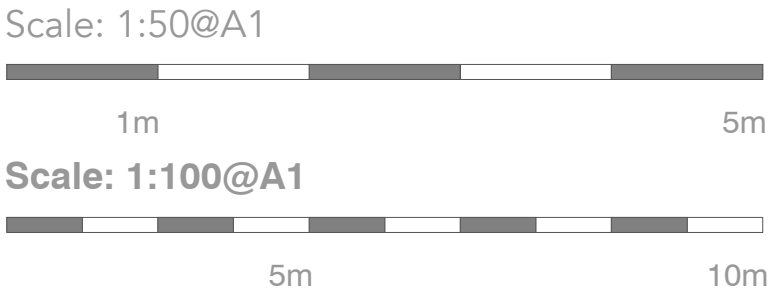

- ① Existing window positions converted to doors
- ② Proprietary cladding system
- ③ Frameless glazed balustrade
- ④ Existing Sun room roof removed and external wall raised to form new parapet enclosing a proposed terrace
- ⑤ Existing columns replaced with timber
- ⑥ New window, obscure glazed and non-opening below 1.7m from first floor level
- ⑦ Obscure glazed screen, top of screen = 1.7m from terrace level, with 300mm rake to front edge


notes

Permission is granted to scale from this drawing for the purpose of Local Authority Planning Approval only. In all other circumstances DO NOT scale from this drawing, please contact this office for any additional information required. Contractors, Sub Contractors and Suppliers are to check all relevant dimensions and levels of site and building before commencing any shop drawings or building work.

Ordnance Survey information is reproduced under Crown Copyright 2016 ©. All rights reserved. Licence number 1000047474

This drawing is the copyright of D84 architects Ltd ©

RIBA 
Chartered Practice

 - Walls
-  Existing structure (retained)
 -  Existing structure (demolished)
 -  New Construction

P4	Privacy screen added to West of balustrade	30.08.24
P3	Window added	06.06.24
P2	Parapet Raised	29.05.24
P1	Preliminary Issue	23.05.24
revisions		date

Project

186 Seafront,
Hayling Island

Title

Proposed Elevations

Status		
PRELIMINARY		
Drawn	Checked	Date
KR		May '24
Project No.		Scale
D8424_21		varies@A1
Drawing No.		Rev
D8424_21/11		P4

D84
CHARTERED ARCHITECTS

Telephone
+44 (0)2392 177850
+44 (0)7790 322989

Email
mail@D84architects.co.uk
Web
www.D84architects.co.uk