




Levels
The construction area of the site is level hence no level survey has been provided
Flood Risk
This site does not fall in a flood risk area hence no flood risk assessment has been provided
Tree Survey
This proposal has no impact on trees
Parking Provision
This site retains three parking spaces and a garage no increased occupancy is proposed
Boundary Treatment
The boundaries are made up of hedging to the rear and approximately 1.8 m fences which will be unchanged

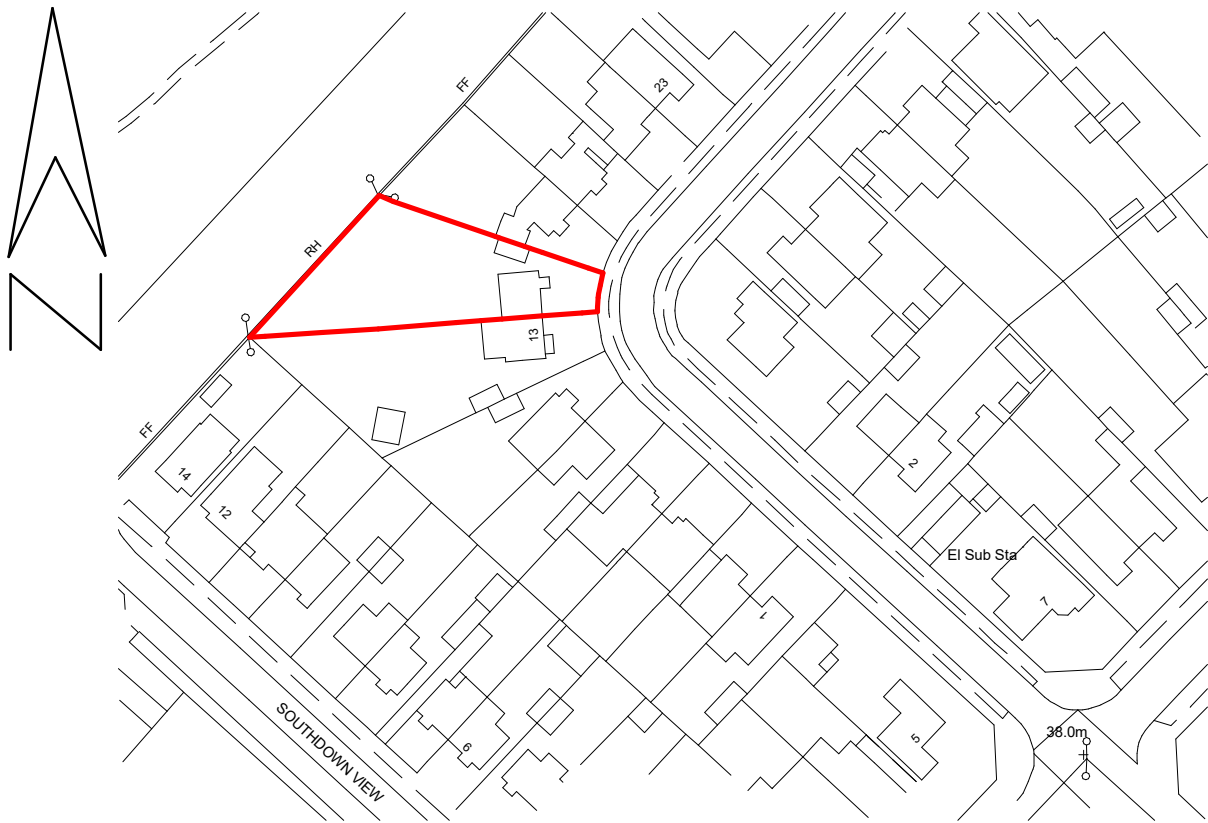


1 Location Plan
1 : 1250

 

This map was purchased from
emapsite.com on 5.10.2022 and is subject
to the following © Crown copyright and
database rights
Ordnance Survey 0100031673

 

2 Site Plan
1 : 200

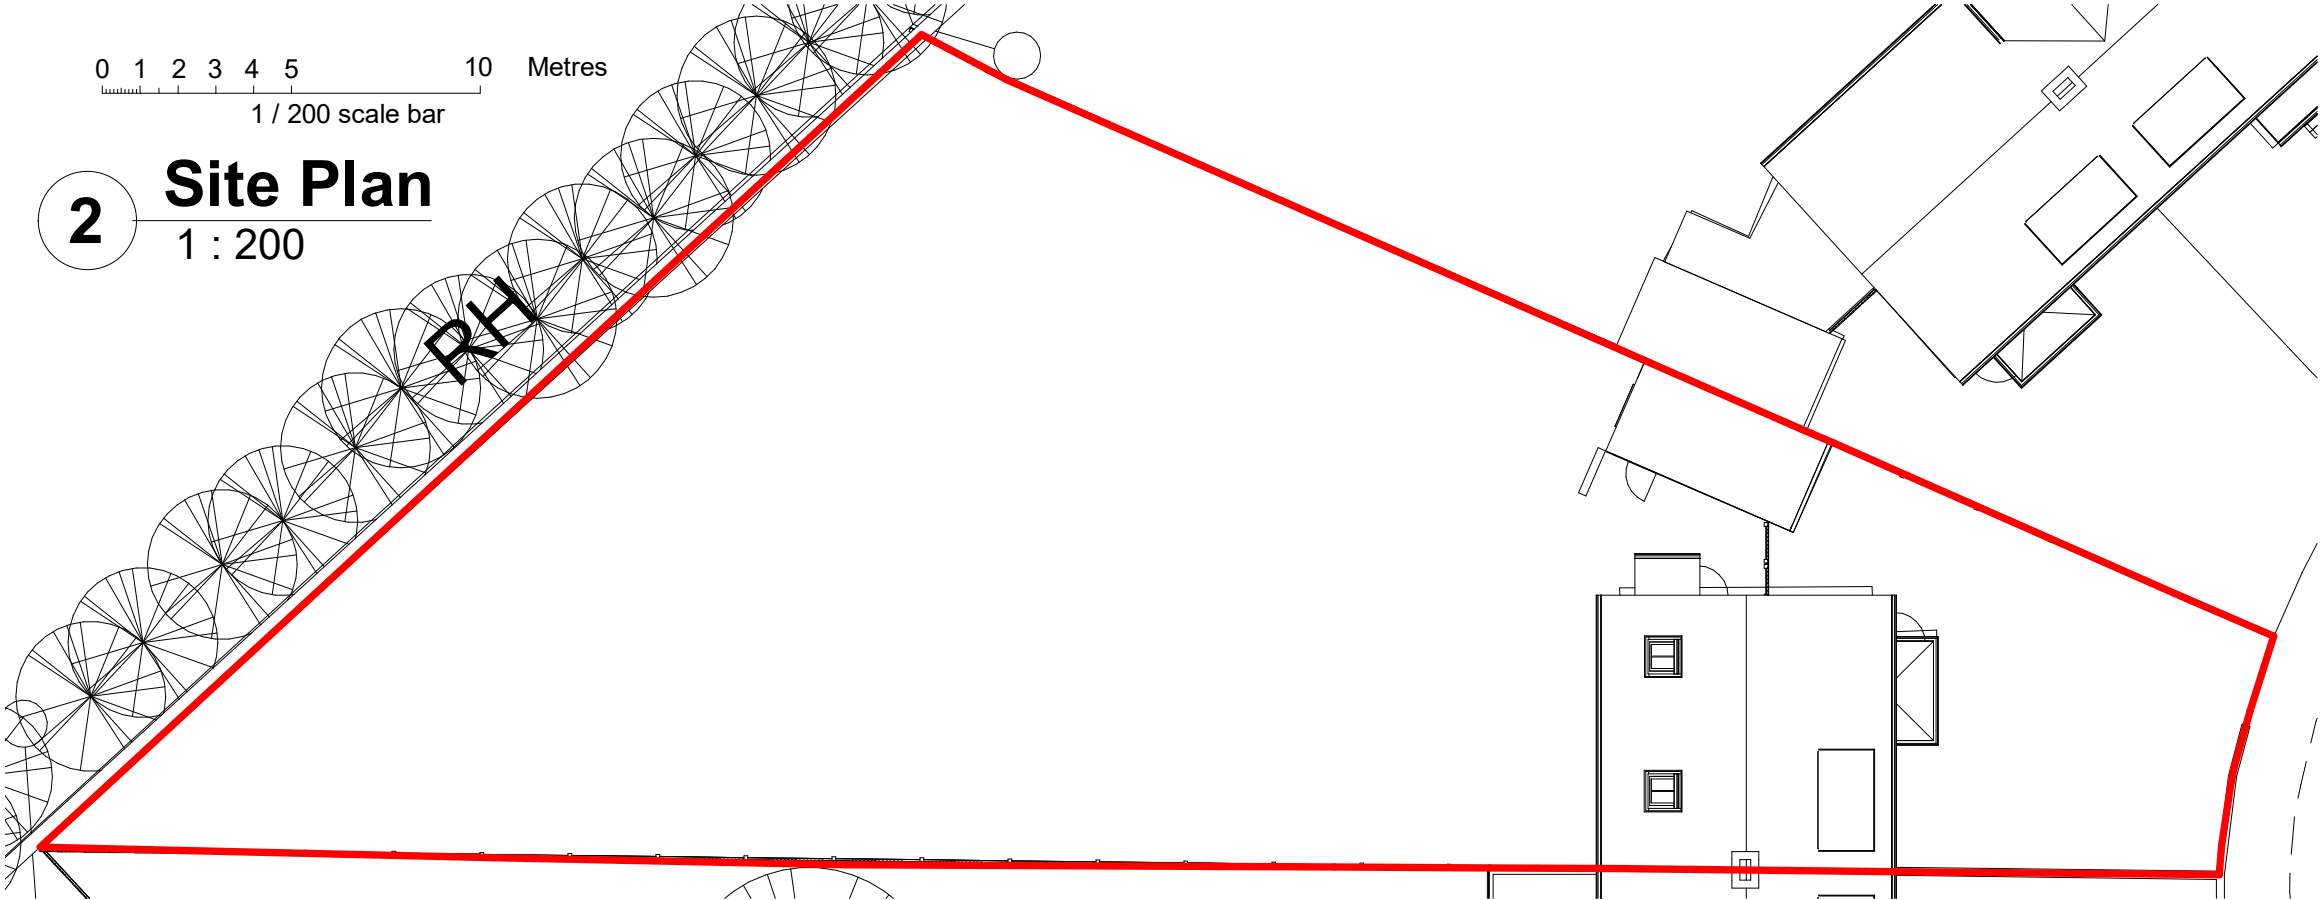

**IJ Murray
Associates Ltd**
www.ijma.co.uk



I J Murray Associates
Ltd
200 Seafront
Hayling Island
Hampshire
PO11 9HR
Phone 07779 246915
e-mail ian@ijma.co.uk

These drawings are the
property of IJ Murray
Associates Ltd and should
not be reproduced or used
in any way without the
permission of a Director of
IJ Murray Associates Ltd

These drawings are for planning and, if specified, building regulation
purposes only and are not for construction. All dimensions should be
checked on site before work commences

Mr & Mrs Cannon
15 Silverdale Drive
Waterlooville Existing

Site and Location Plan

Project number	Project Number	A101	
Date	Issue Date		
Drawn by	Author		
Paper size	A3 (Print 100% no borders)	Scale	As indicated