




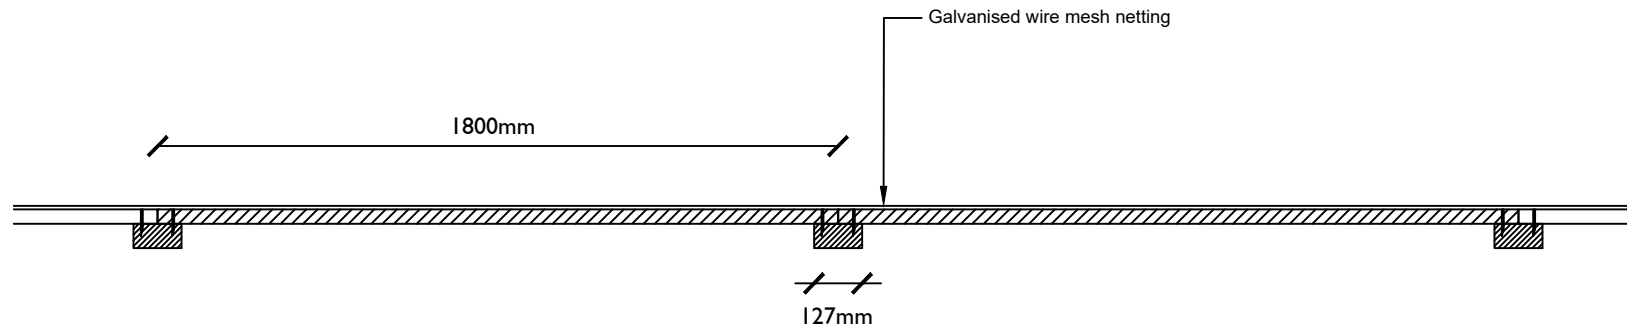

PLAN VIEW (1:20)

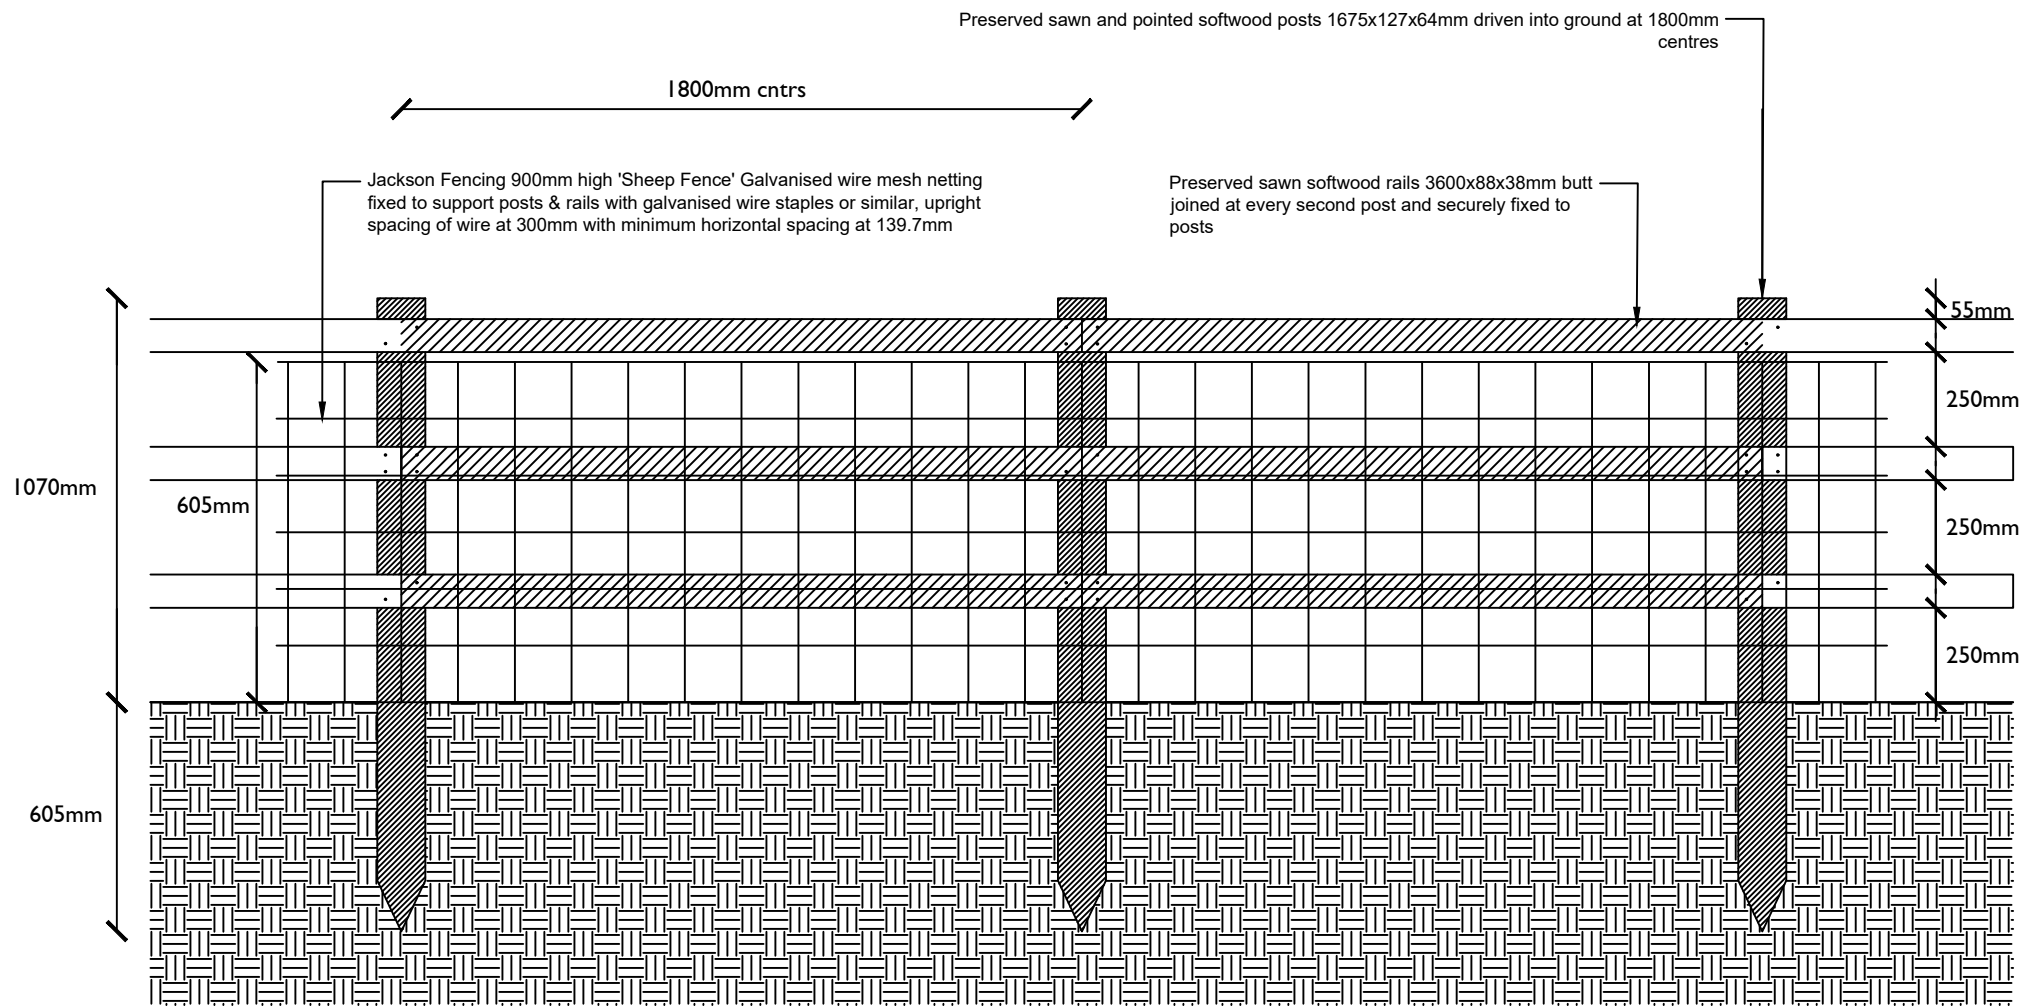

FRONT ELEVATION (1:20)

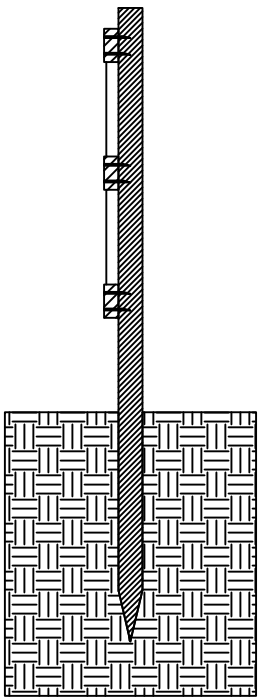

SECTION VIEW (1:20)

Drawn by : LM	Checked by : AE
Scale @ A3:	
0 0.2 0.4 0.6 0.8 1m	NORTH
Scale 1:20	

Date: 05.04.24			
Rev	Date	Drawn	Checked
Drg No: GLS_090_151_1701		Rev:	

Project:	Land West of Coldharbour Farm Road Emsworth
Title:	Typical timber stock proof post and rail fencing

Client:	DOSWELL PROJECTS
---------	---------------------

