



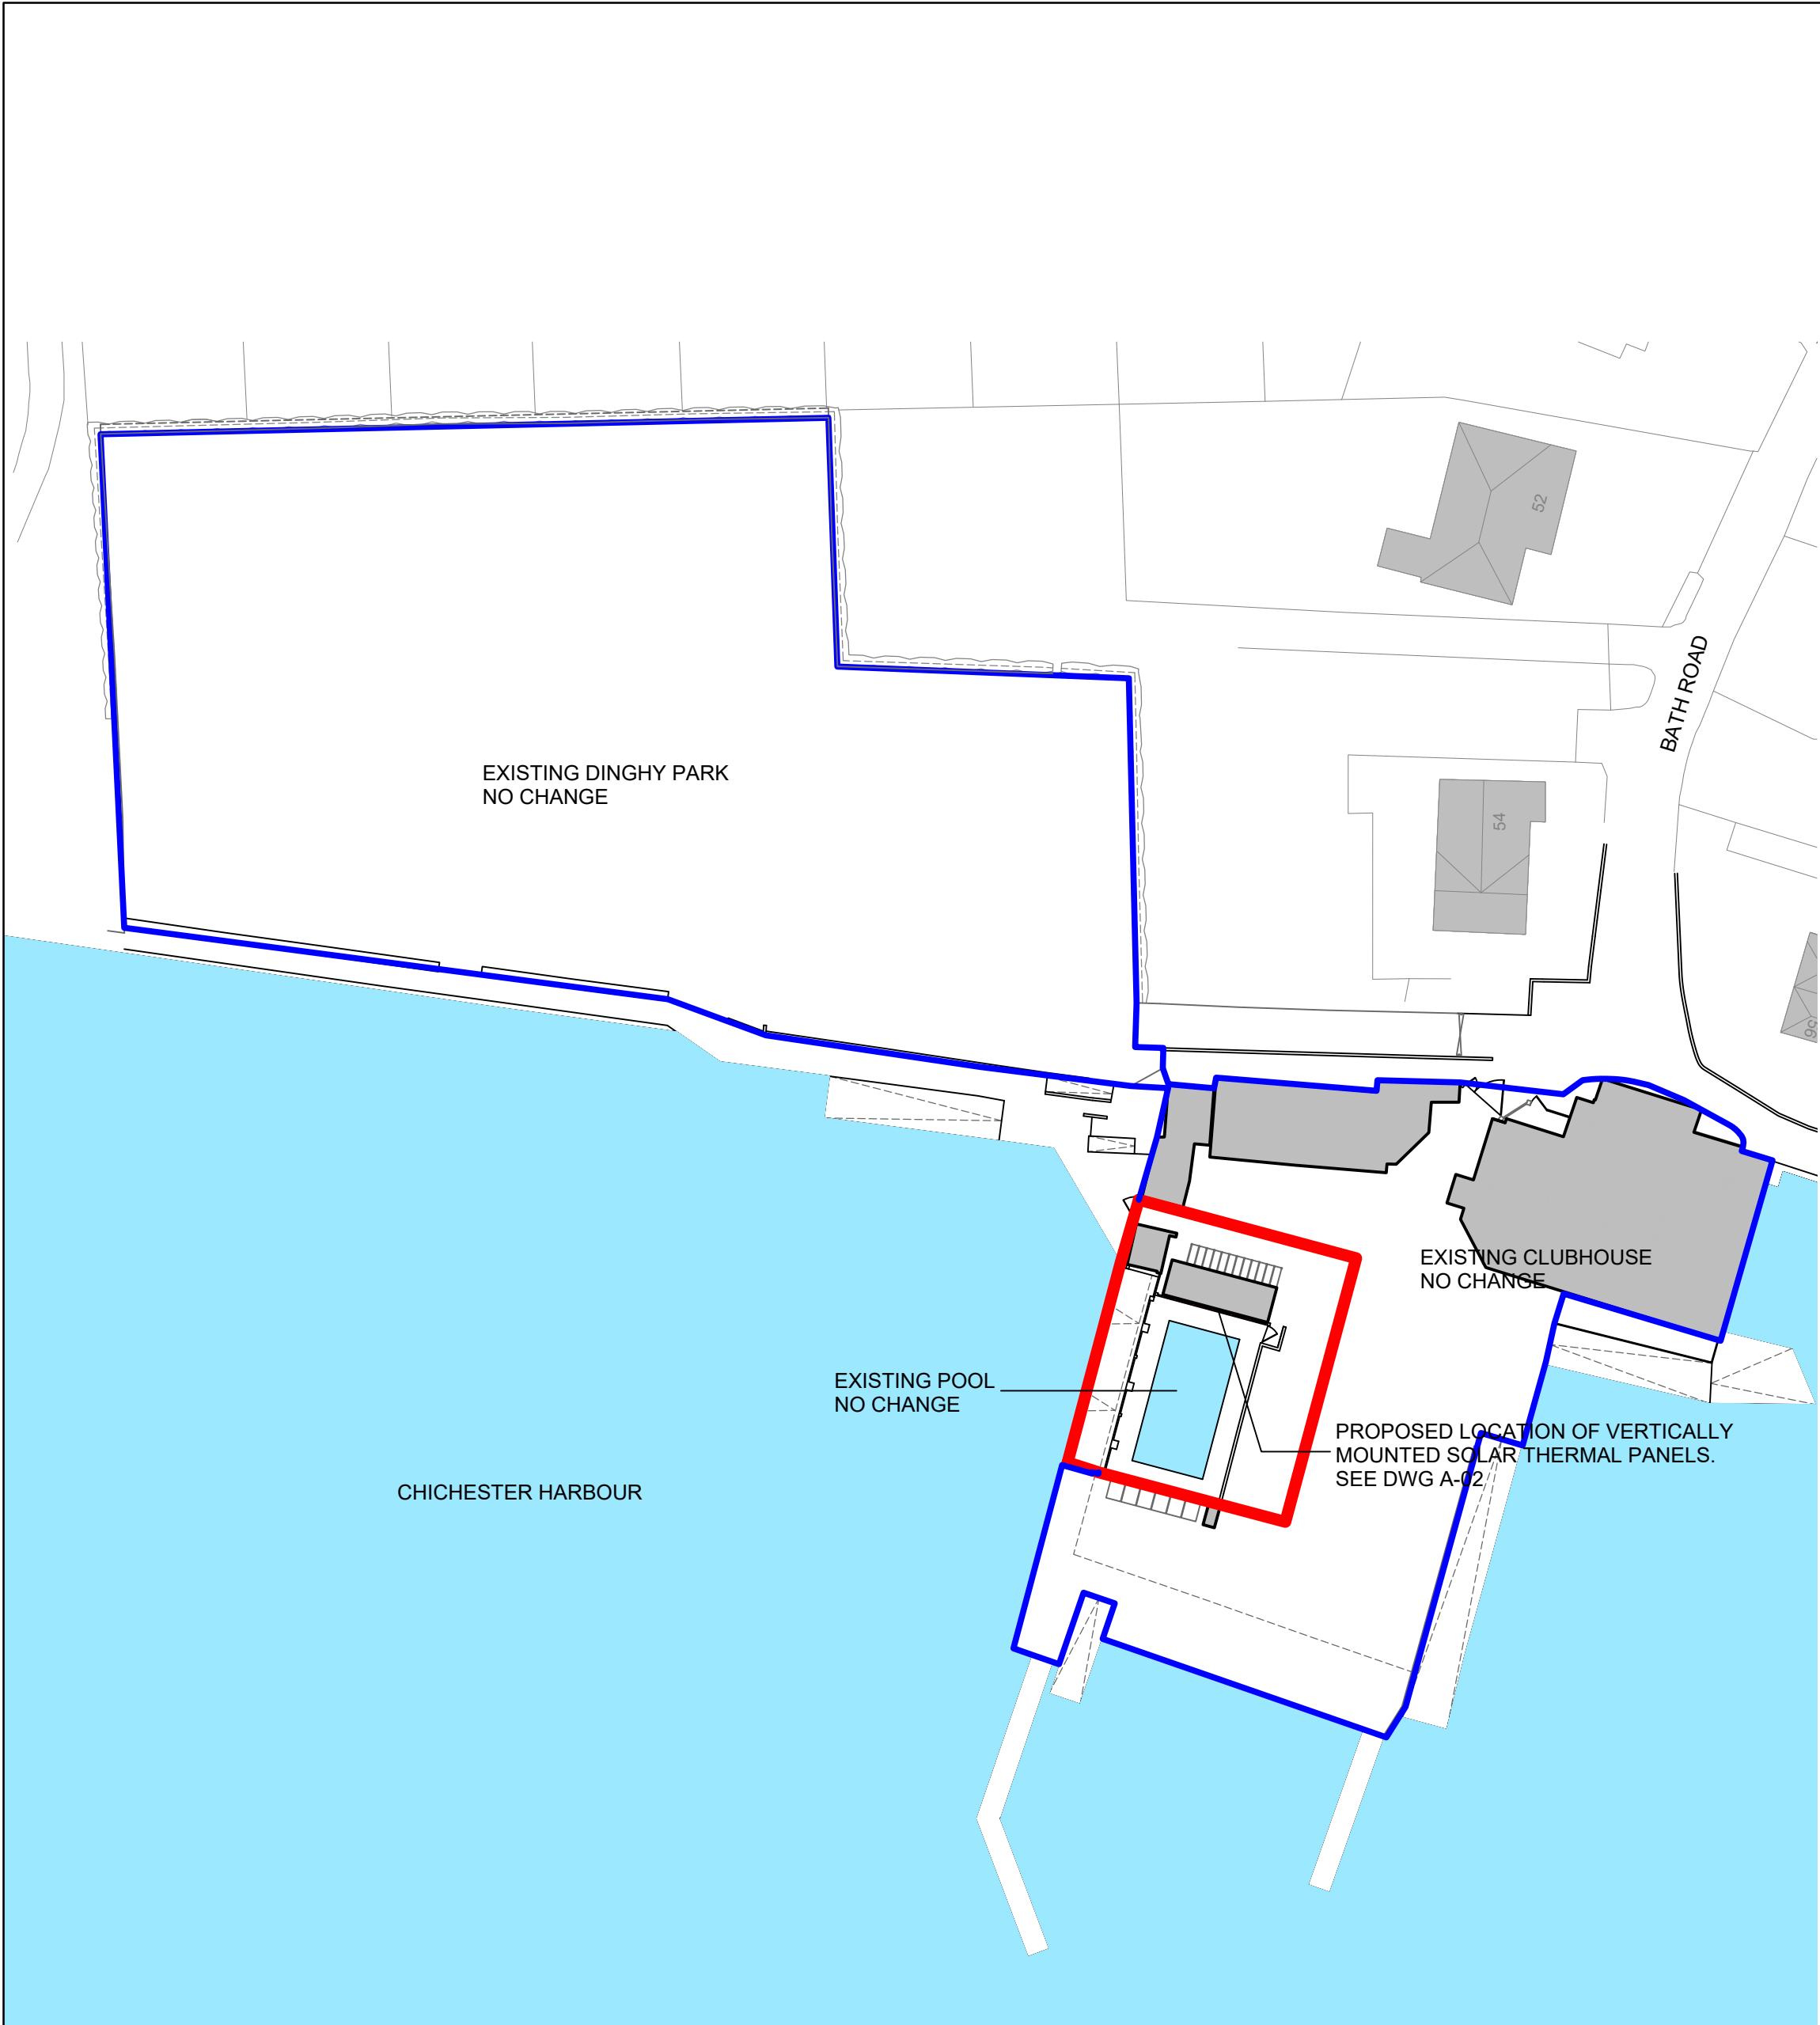

01 Site Plan
Scale: 1:500 @ A2

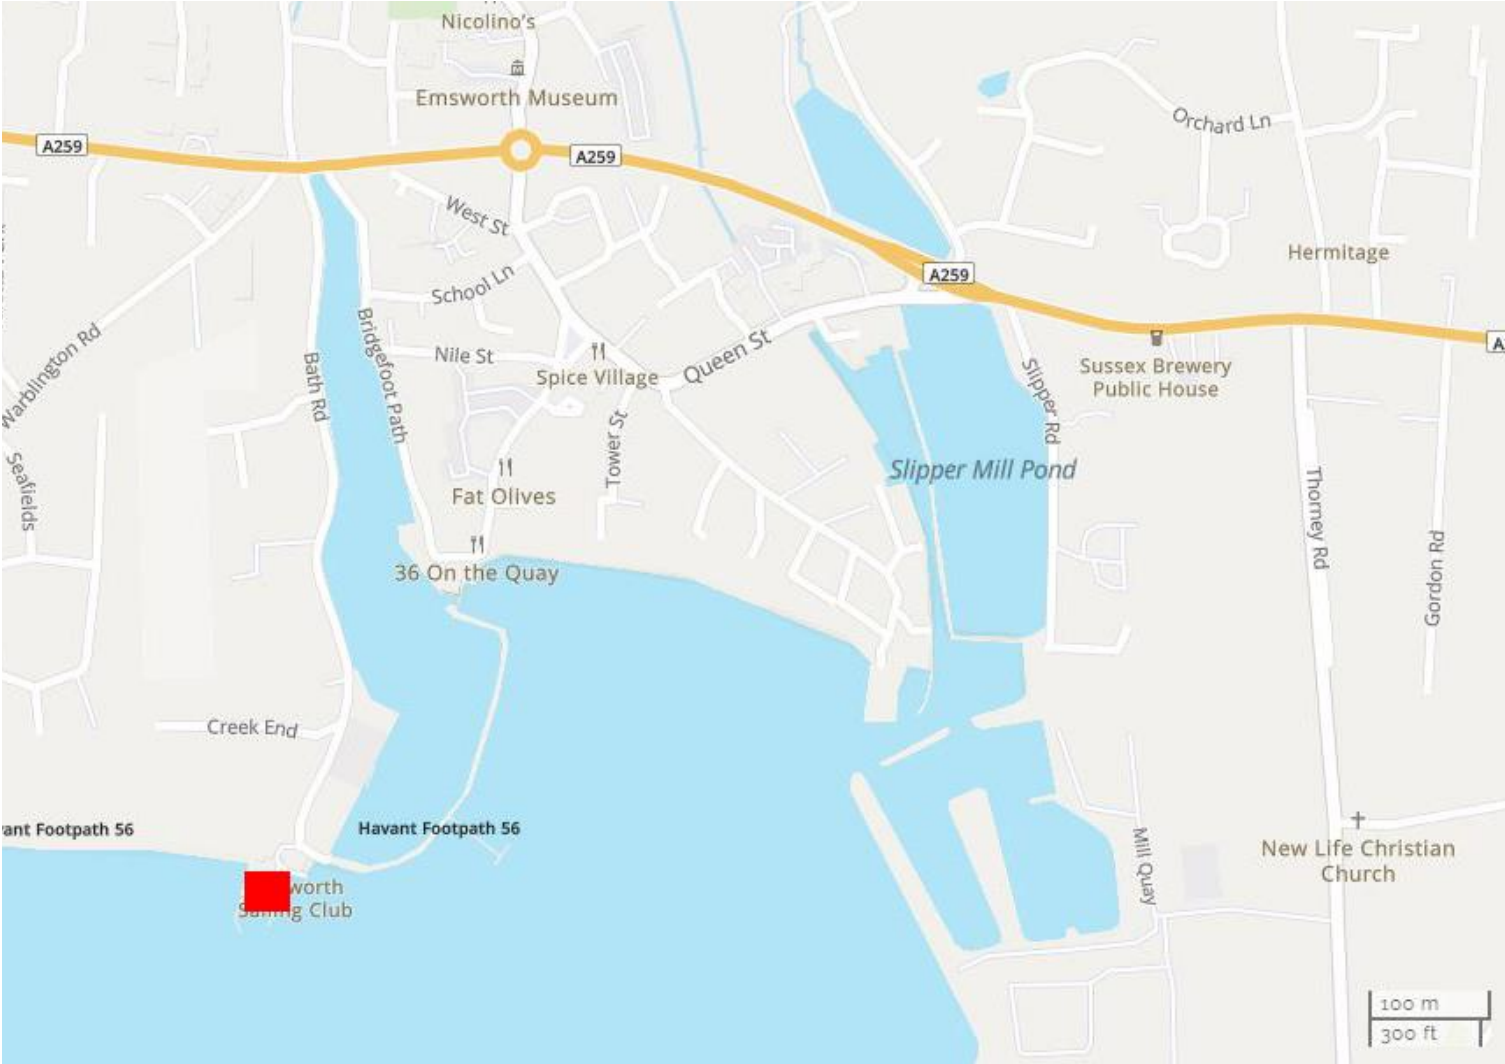

02 Location Plan
Not to scale

LEGEND

- SITE BOUNDARY IN OWNERSHIP OF APPLICANT NOT PART OF THIS APPLICATION
- SITE BOUNDARY IN OWNERSHIP OF APPLICANT PART OF THIS APPLICATION

C1	01Jan23	Minor revisions. Issued for Planning and Construction.
P2	11Jun22	Revised scheme using wall mounted solar thermal panels
Rev	Date	Description

Architect

LKA+A

Lester Korzilius
Art + Architecture
lesterkorzilius.com

Project

Emsworth Sailing Club
Energy Project
55 Bath Road
Emsworth PO10 7ES

Title

Site Plan
Location Plan

Revision	Date
C1	01 Jan 23
Scale	North
Varies	1

Drawing No

A-01