



EXTERNAL AREA (roofspace) : 465 sq.m.
INTERNAL AREA (roofspace) : 441 sq.m.

Notes:
This drawing is to be read in conjunction with all other relevant architectural drawings.
Drawing not to be scaled, use figured dimensions only. All dimensions to be checked on site by the contractor prior to the commencement of any work or specialist production drawing. Any discrepancies to be notified to Hay Associates and further instructions obtained before work is commenced.
Copyright © Hay Associates Limited

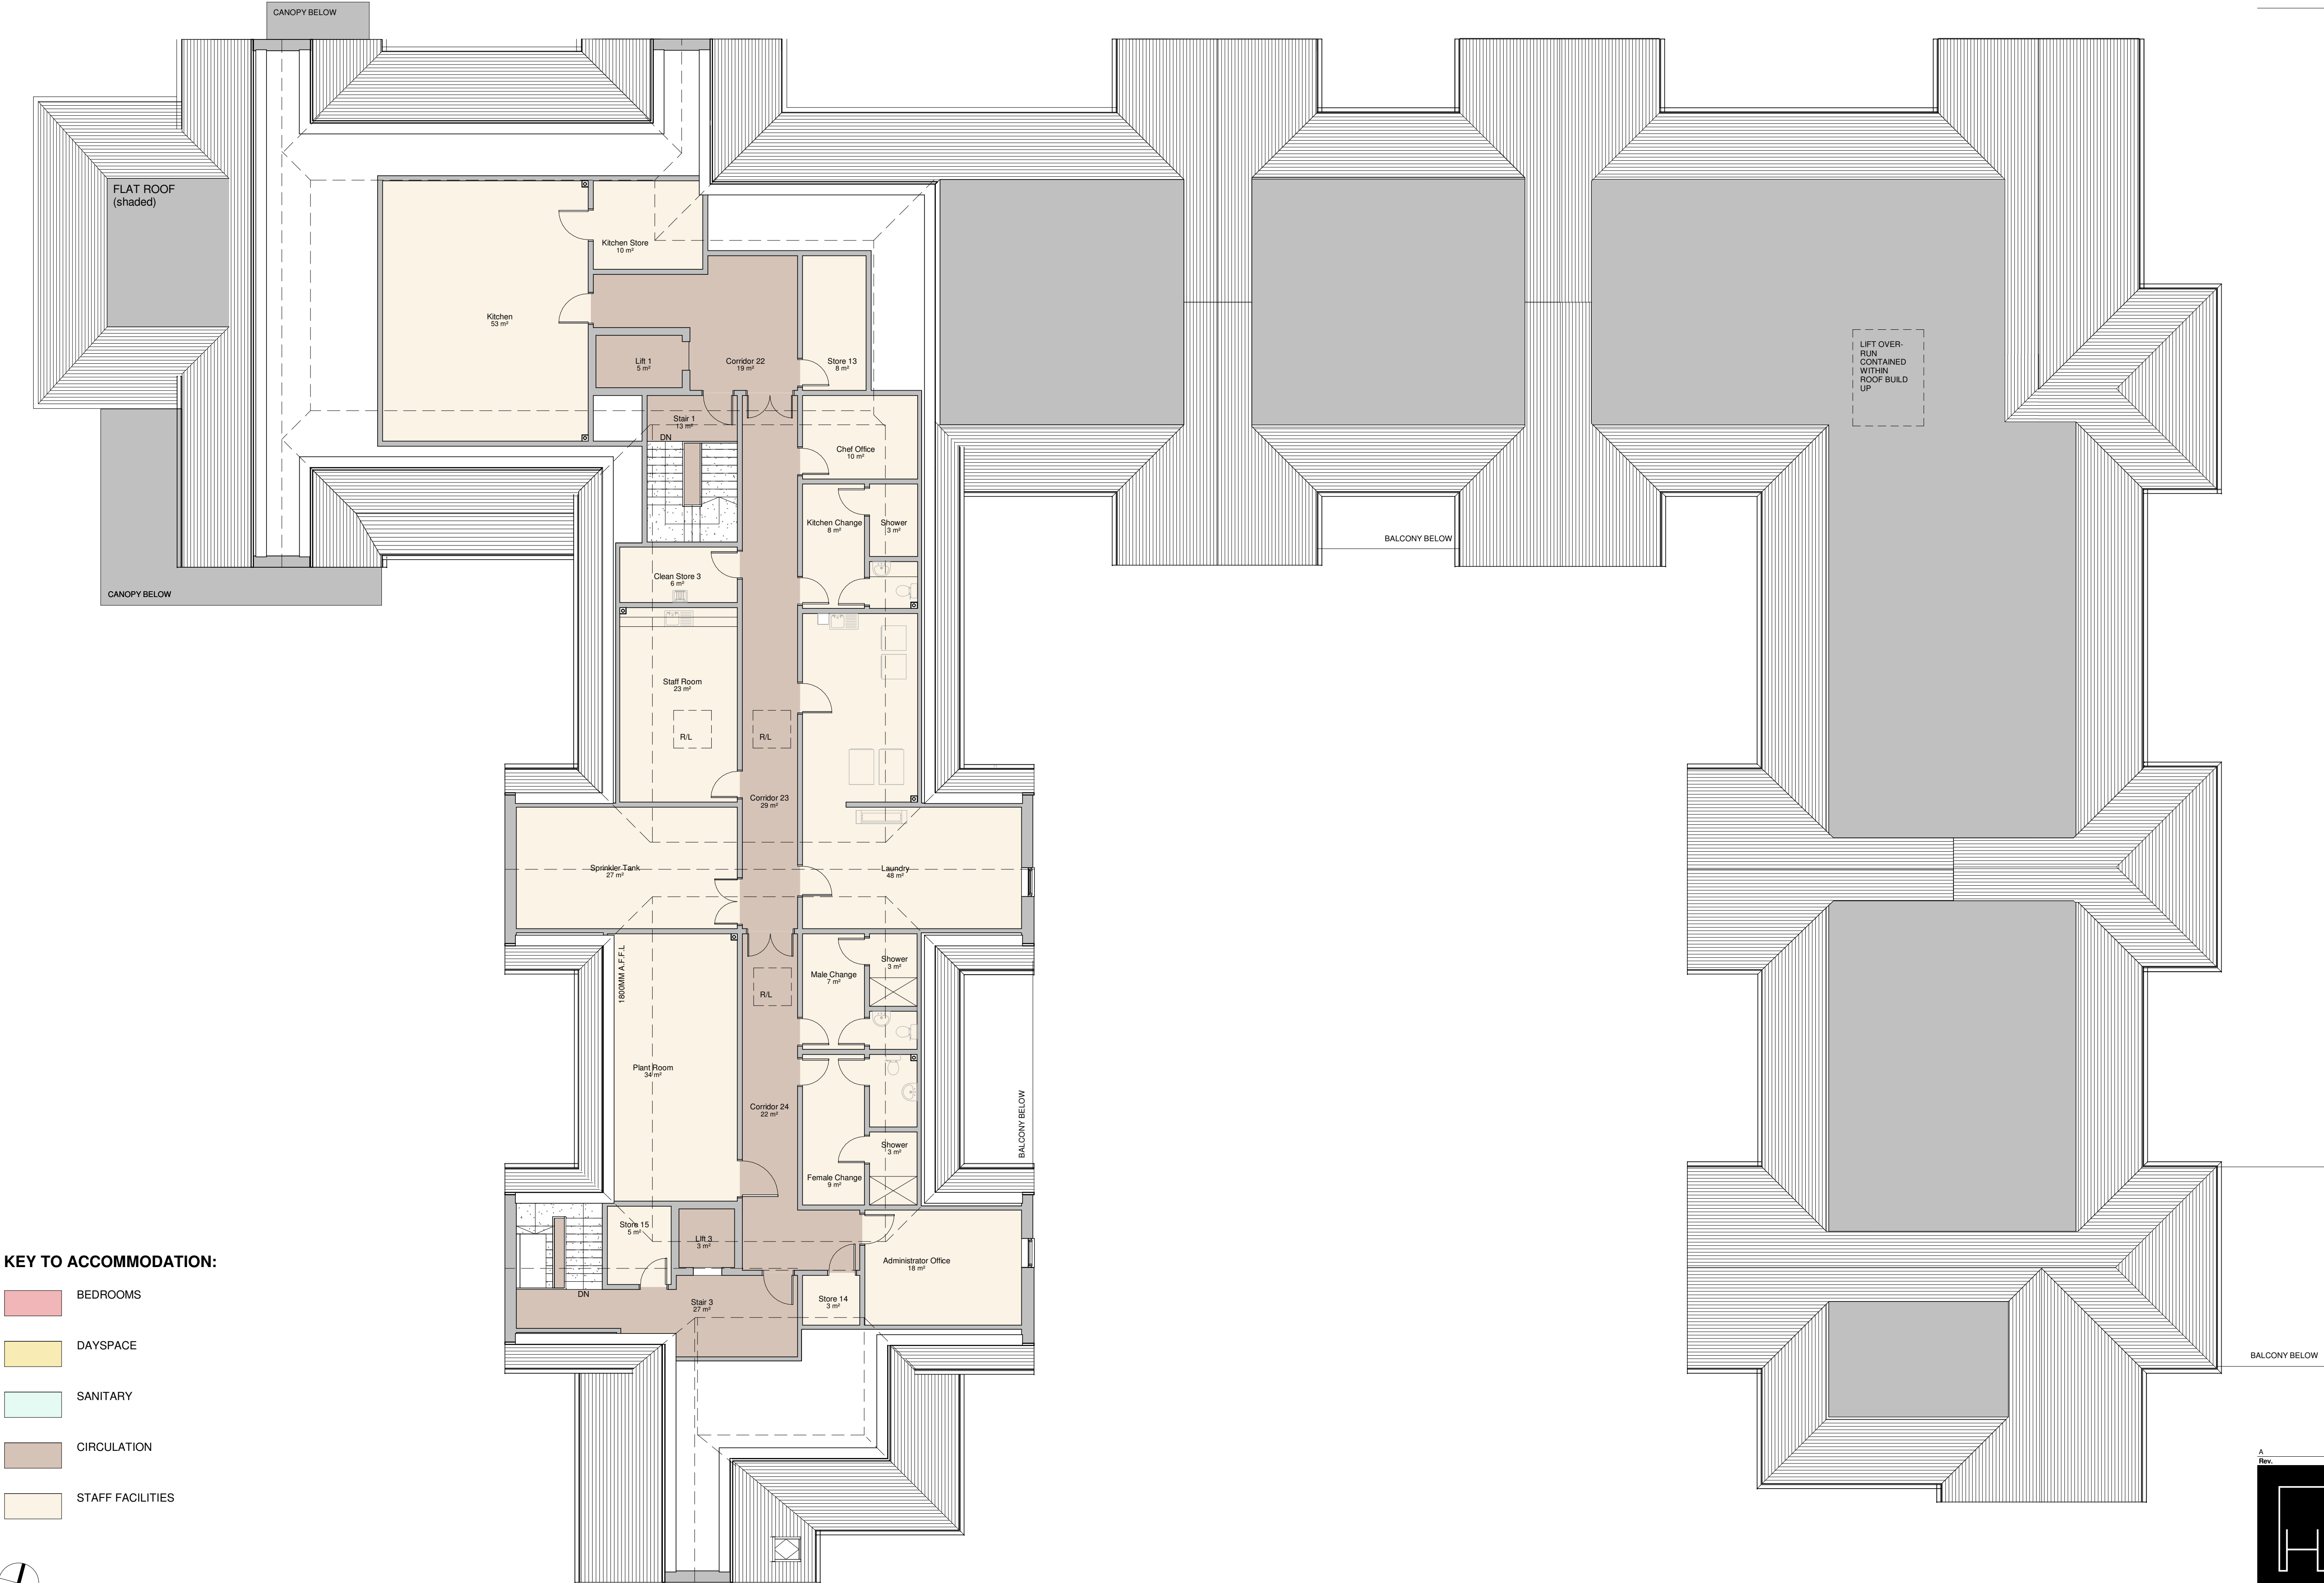

KEY TO ACCOMMODATION:

- BEDROOMS
- DAYSPACE
- SANITARY
- CIRCULATION
- STAFF FACILITIES

 

CARE HOME - Second Floor Plan.
1 : 100

A	Planning Issue	29.07.2022
	Rev. Note:	Date:
		
Hay Associates Limited 4100 Park Approach Thorpe Park Leeds LS15 8GB		
0113 880 5500 info@thehayassociates.co.uk www.thehayassociates.co.uk		
Client	Bedhampton Care Home Limited	
Project	Portsmouth View Care Home, Bedhampton	
Title	CARE HOME- Second Floor Plan	
Scale @ A1	1 : 100	Date July 2022
Project No.	H213	Drawing No. PL-03
Revision	A	Status PLANNING