




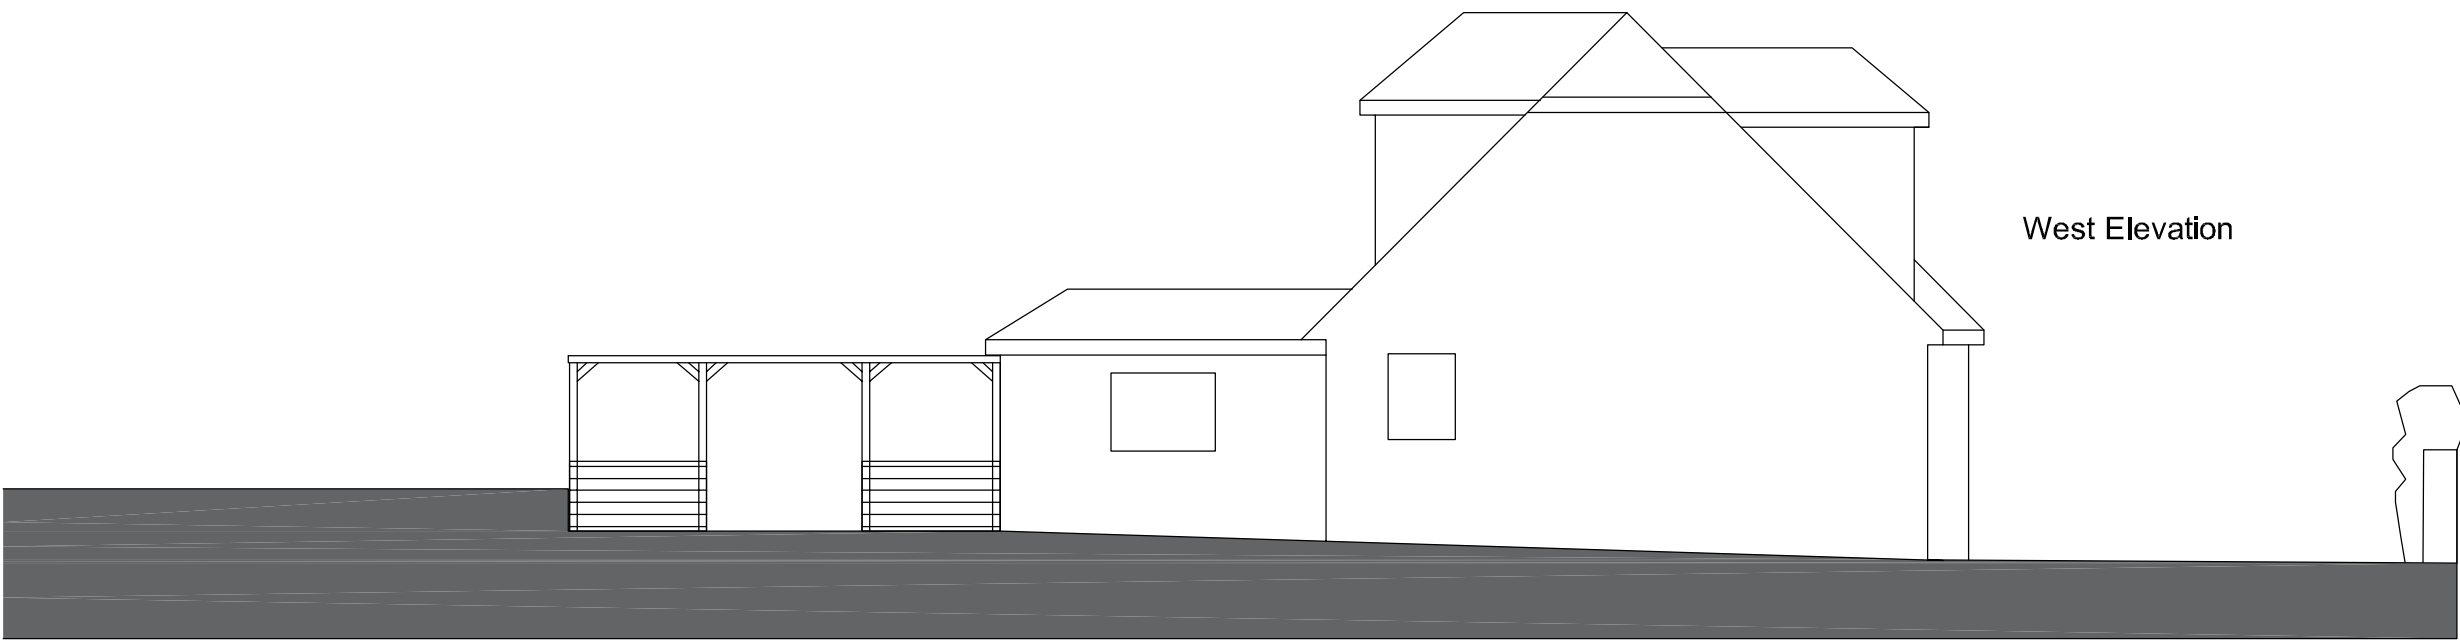



West Elevation

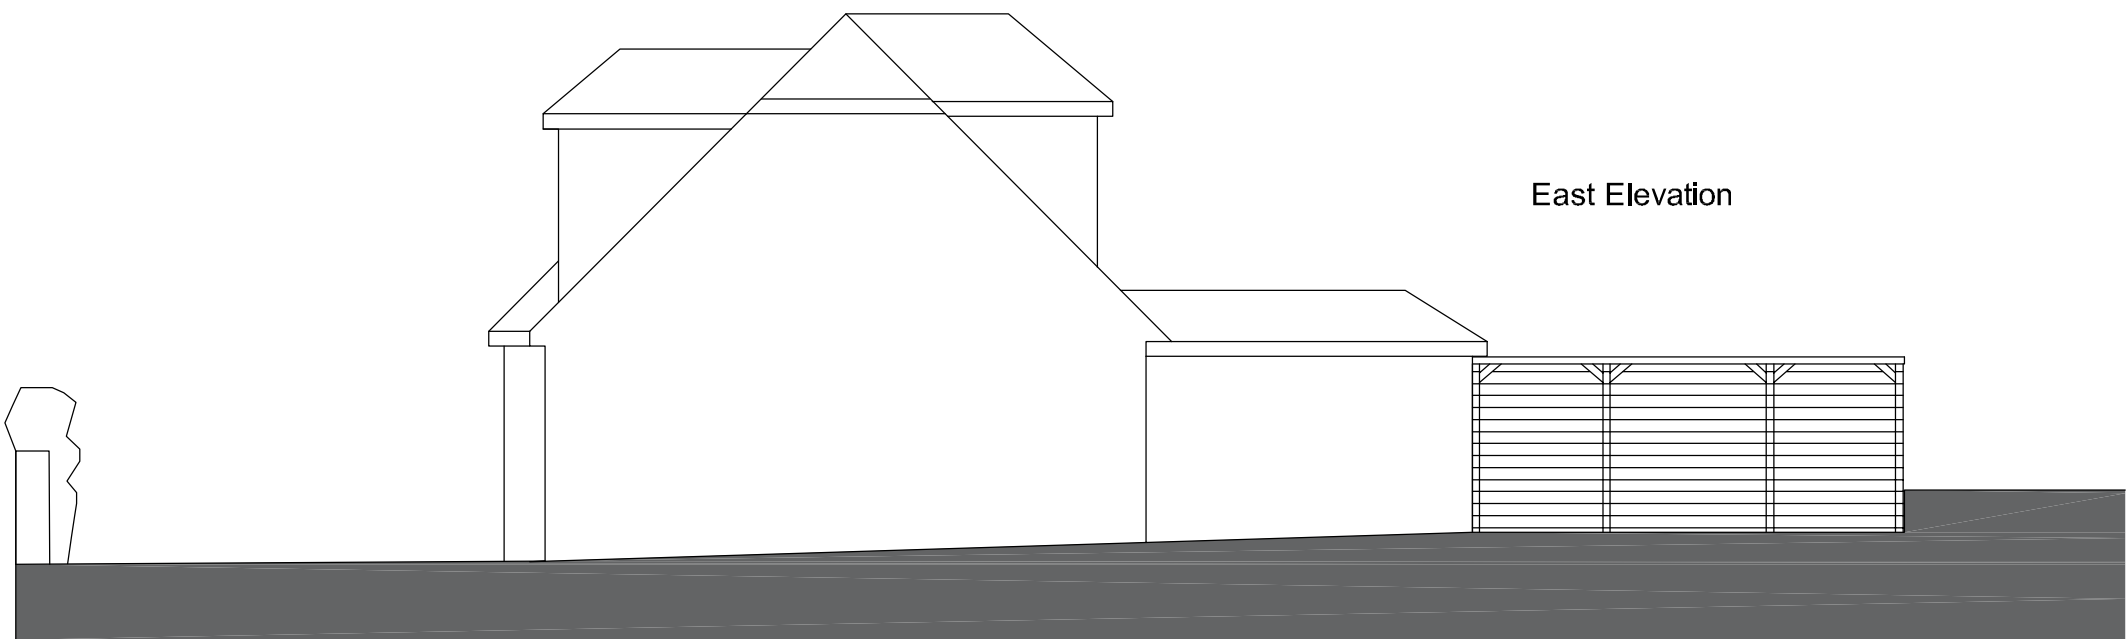

East Elevation

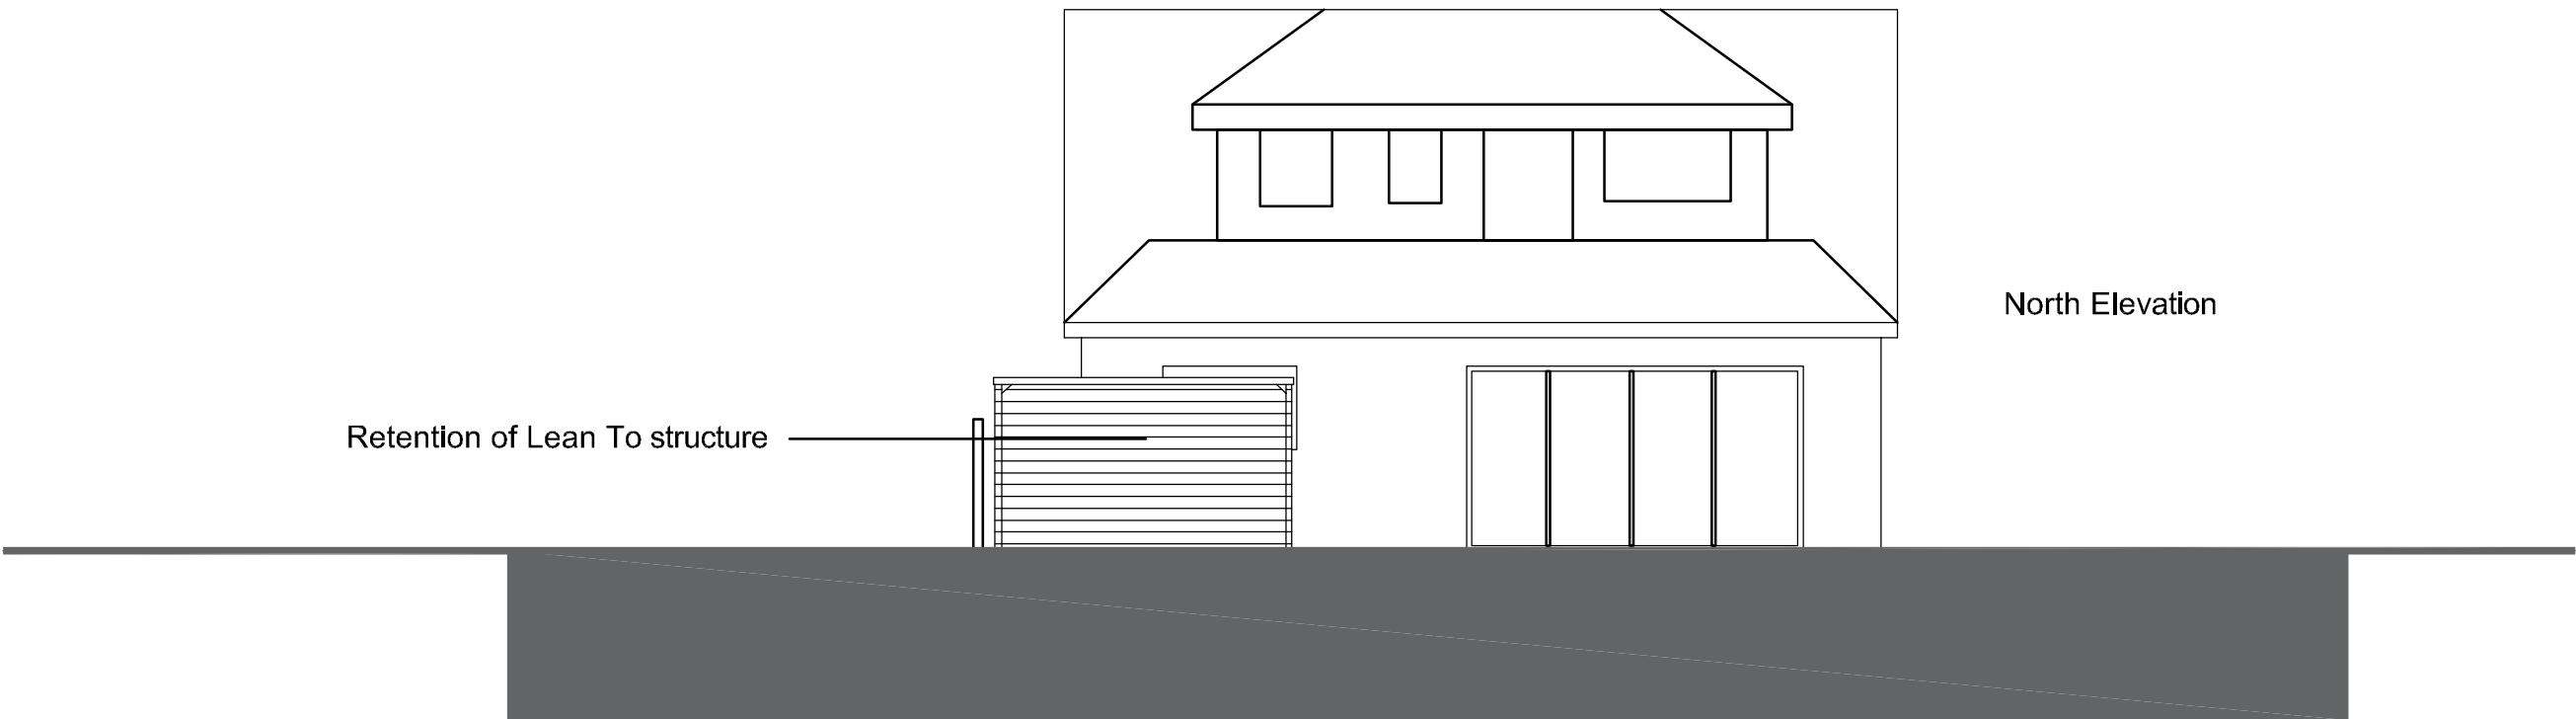

North Elevation

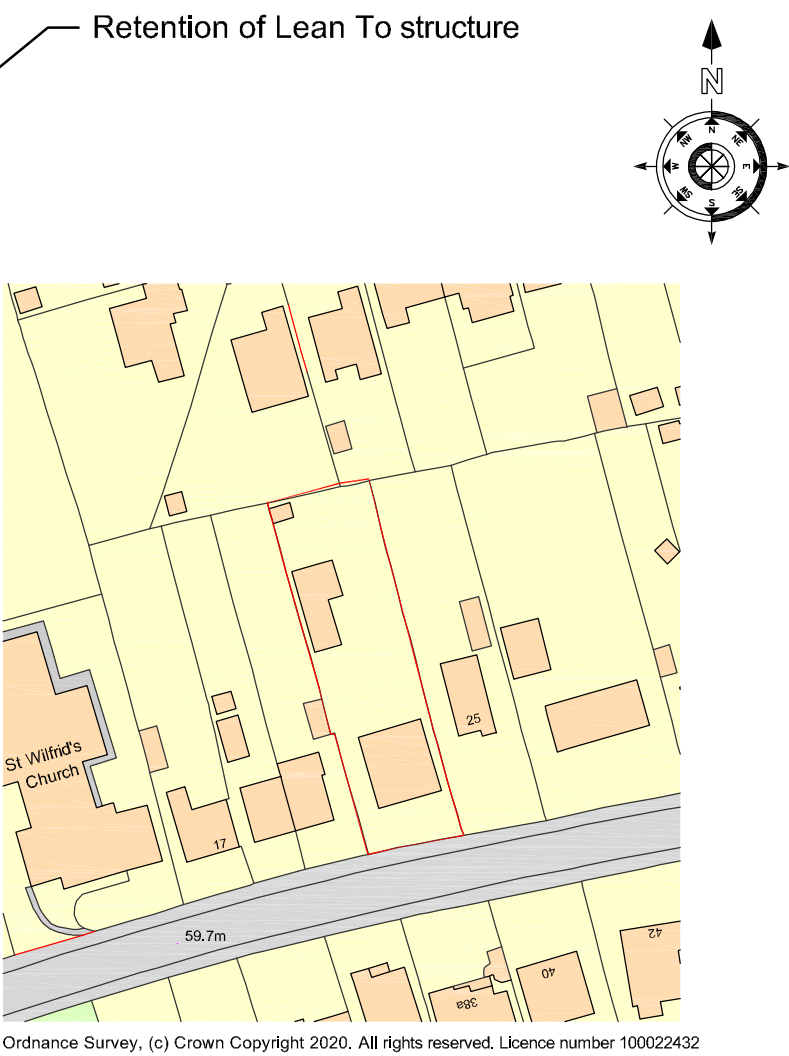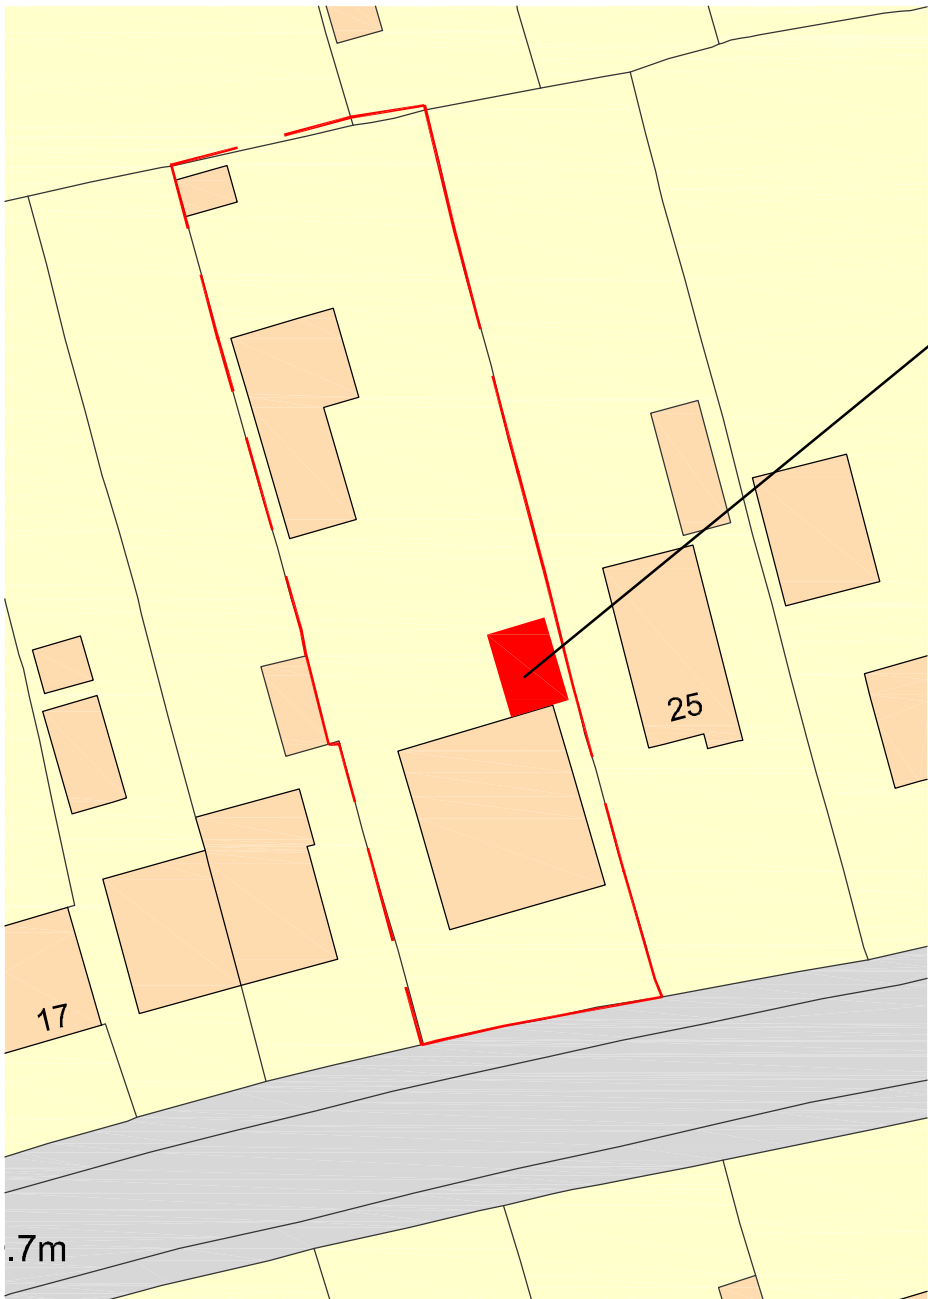

Ordnance Survey, (c) Crown Copyright 2020. All rights reserved. Licence number 100022432

01	Revised elevations	july 22	CRF	
Revision	Decription	Date	DRAWN	
Project :				
23 PADNELL ROAD WATERLOOVILLE HAMPSHIRE				
Drawing Title :				
Retention of Lean To Structure				
Chris Flint Associates Ltd				
CHARTERED SURVEYORS - PROJECT MANAGERS DEVELOPMENT CONSULTANTS				
Drawn By CF	Date 19/05/22	SHEET SIZE A2	Approved By	Date
CFA	Drawing No. FULL	Revision: 01	Scale: 1-100	
PLANNING				
2 Emerald Close Waterlooille Hants PO7 8NZ tel: 023 92 432484 fax: 023 92 358554 Email: chrisflintassociates@gmail.com				