




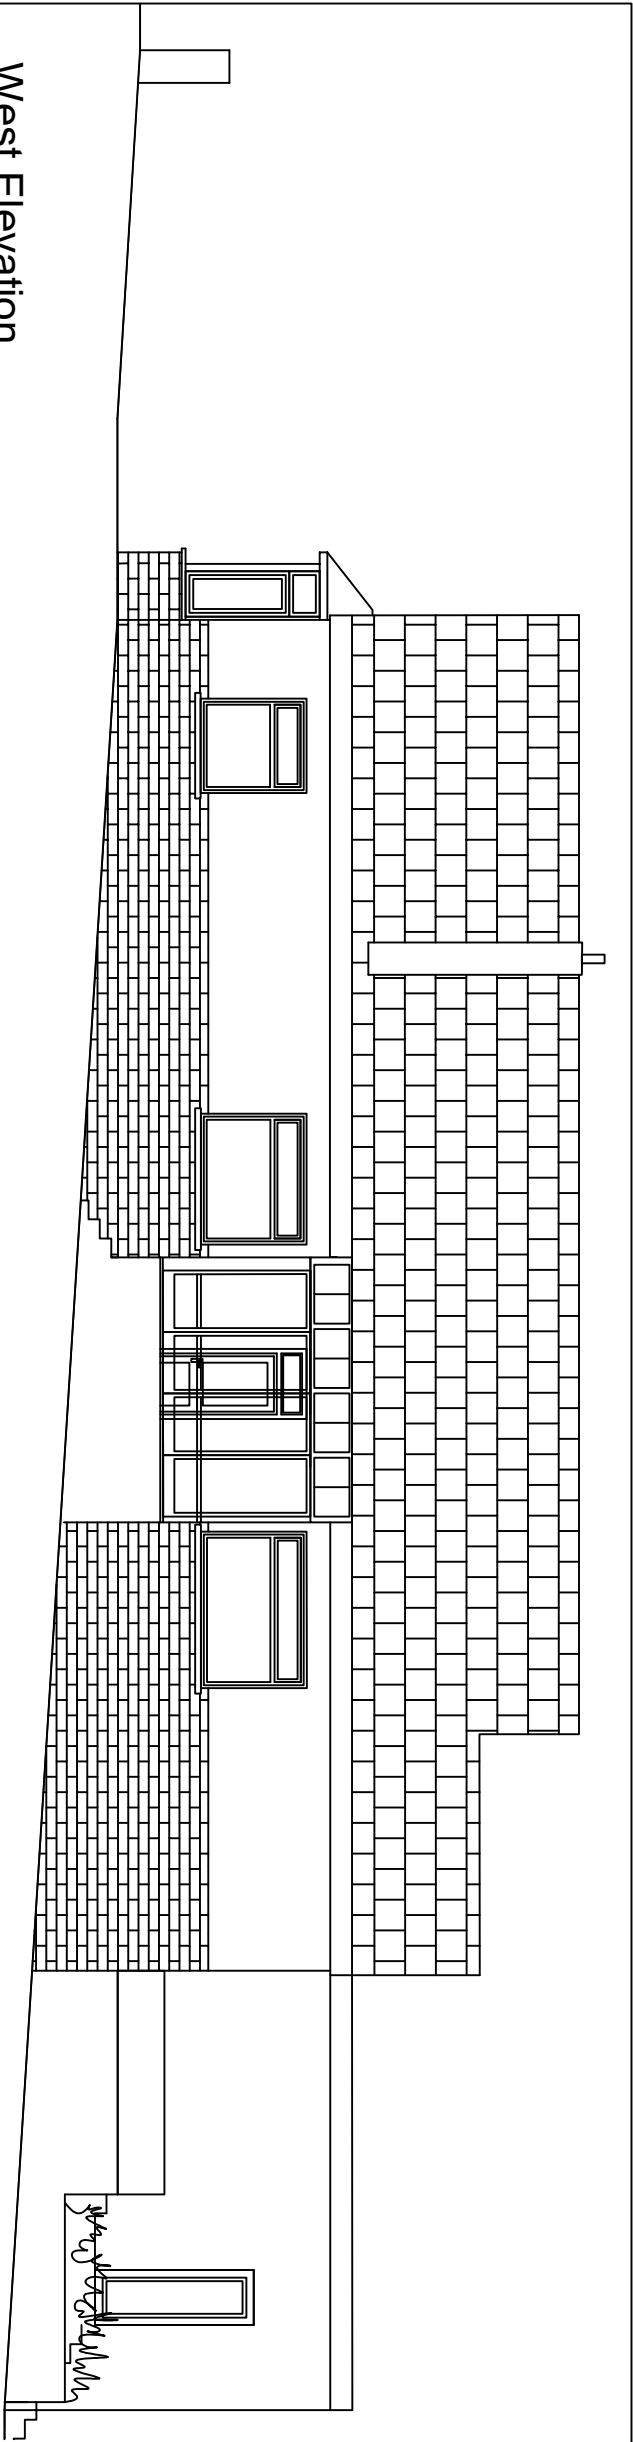


West Elevation

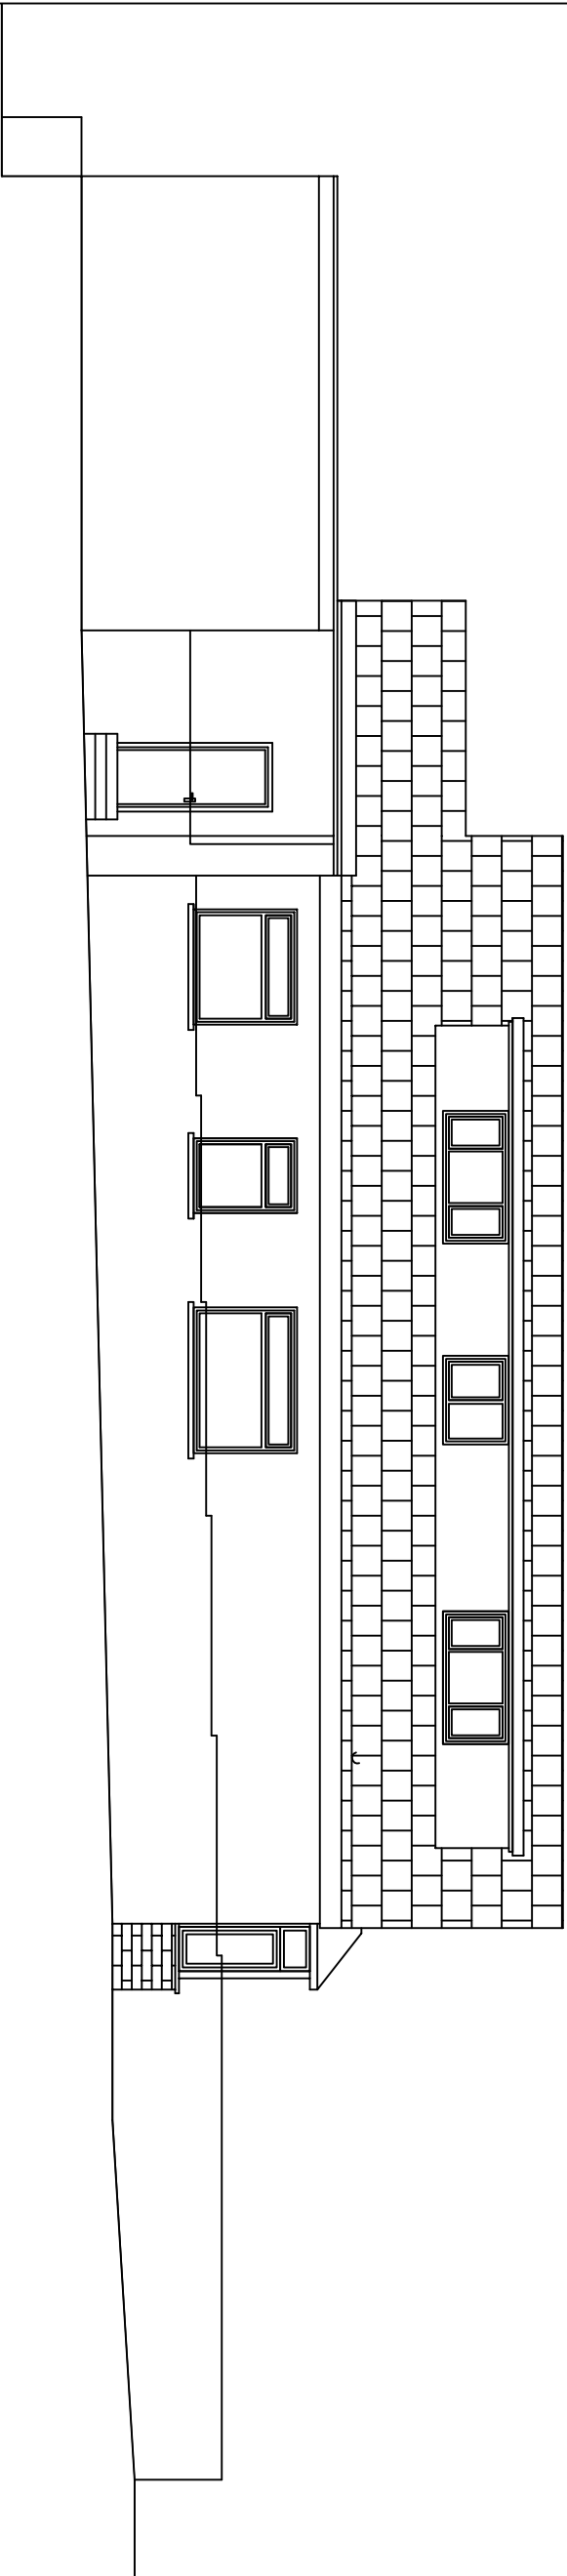


East Elevation

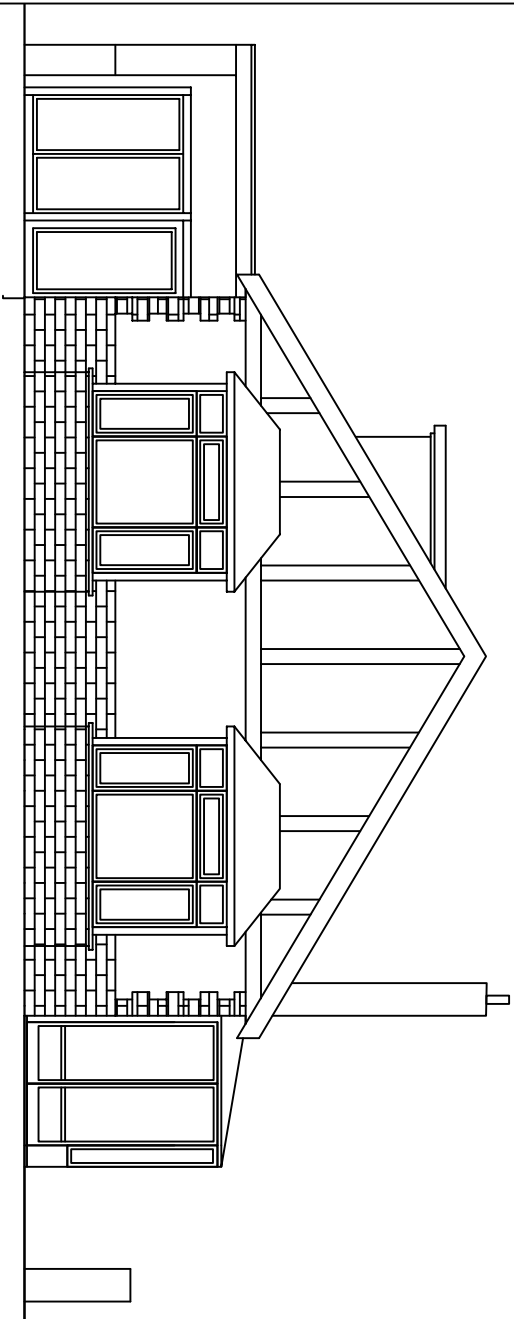

North Elevation

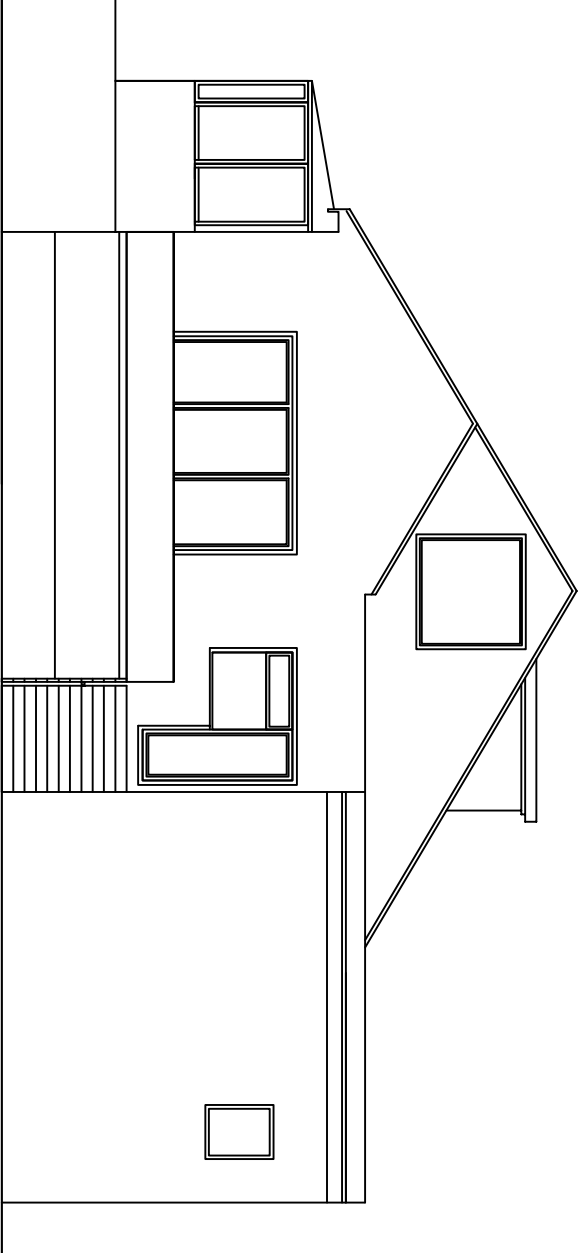

South Elevation

 

88 STAKES ROAD
EXISTING
ELEVATIONS

DATE:	JUN-24	SCALE:	1:100@A3	DRAWN:
DWG No:				REV. No:
FILE:				