



NB
(i) FIGURED DIMENSIONS MUST BE TAKEN IN
PRESENCE TO CALLED DIMENSIONS AND SITE
DIMENSIONS ARE TO BE CHECKED BEFORE WORK
IS PUT IN HAND.

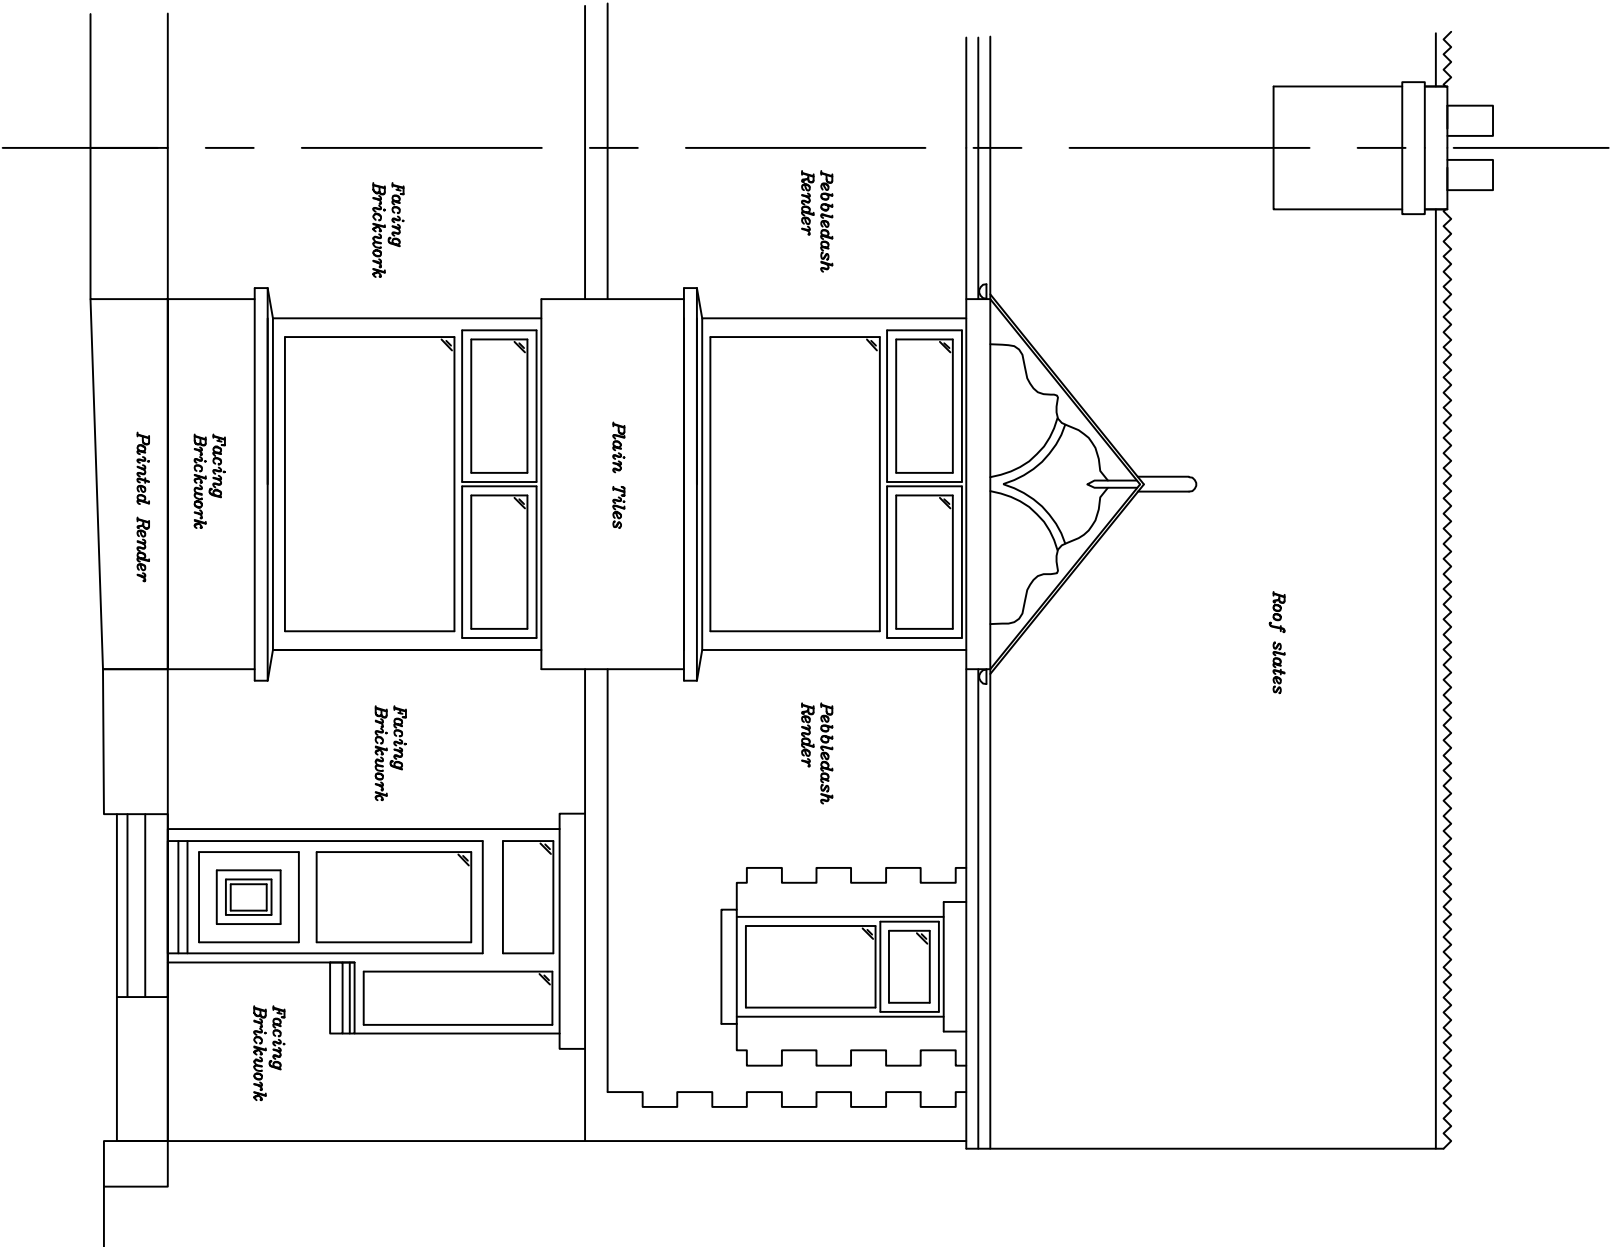

Scale 1:50 @ A3

 

88 London Road
Widley/
Waterhoville
PO7 5AG

Rev: Description: Date: Chd by:

Project:

88 London Road
Widley/
Waterhoville
PO7 5AG

Existing Front West Elevation

Scale: 1:50 @ A3

Date: 22.12.22

Dwg No: 500

Rev: