



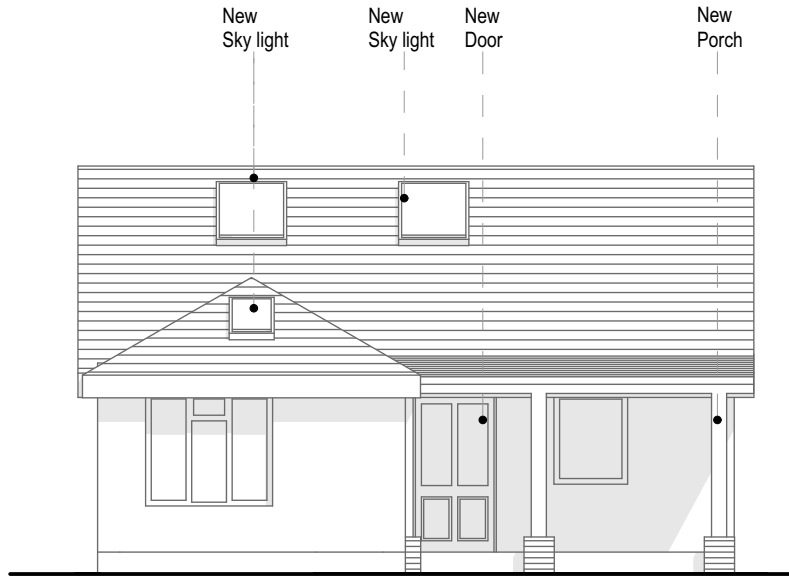


Front Elevation



Rear Elevation

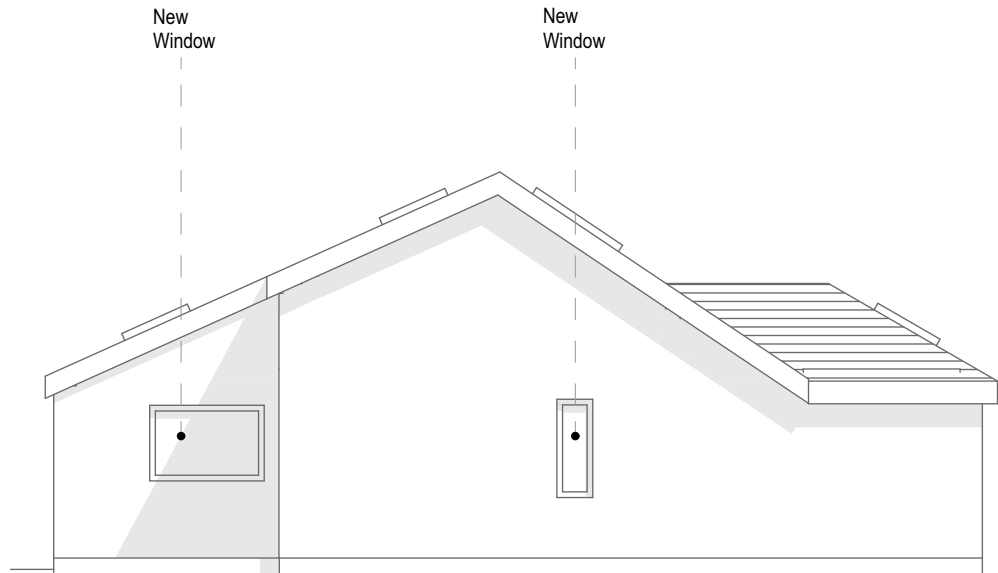



Side Elevation

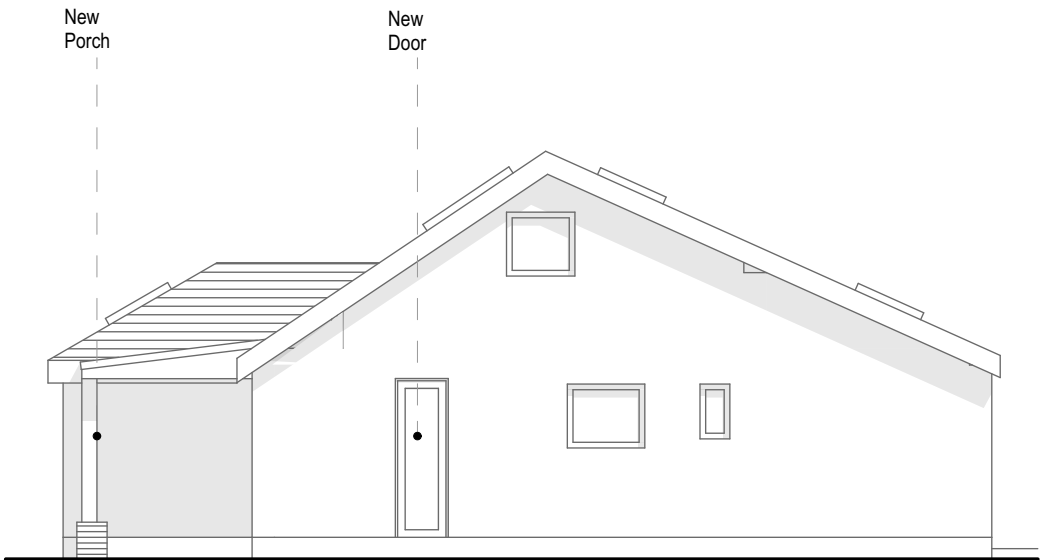

Side Elevation

Proposed Materials:

White UPVC windows
White UPVC Doors
White UPVC sky lights
White Render

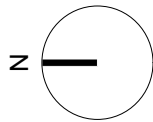 

B	Removed dormer	03.12.24		
A	Reduced overlooking	25.11.24		
Rev	Description	Date	DB	CB

Proposed Elevations

PROJECT Kingsway	JOB NO Kingsway
SCALE 1:100@A3	DATE
DRAWN BY/CHECKED BY /	REVISION A
DWG#	