

32 High Street
Existing





FRONT ELEVATION
[South-West] 1:100




REAR ELEVATION
[North-East] 1:100




SITE PLAN
1:100

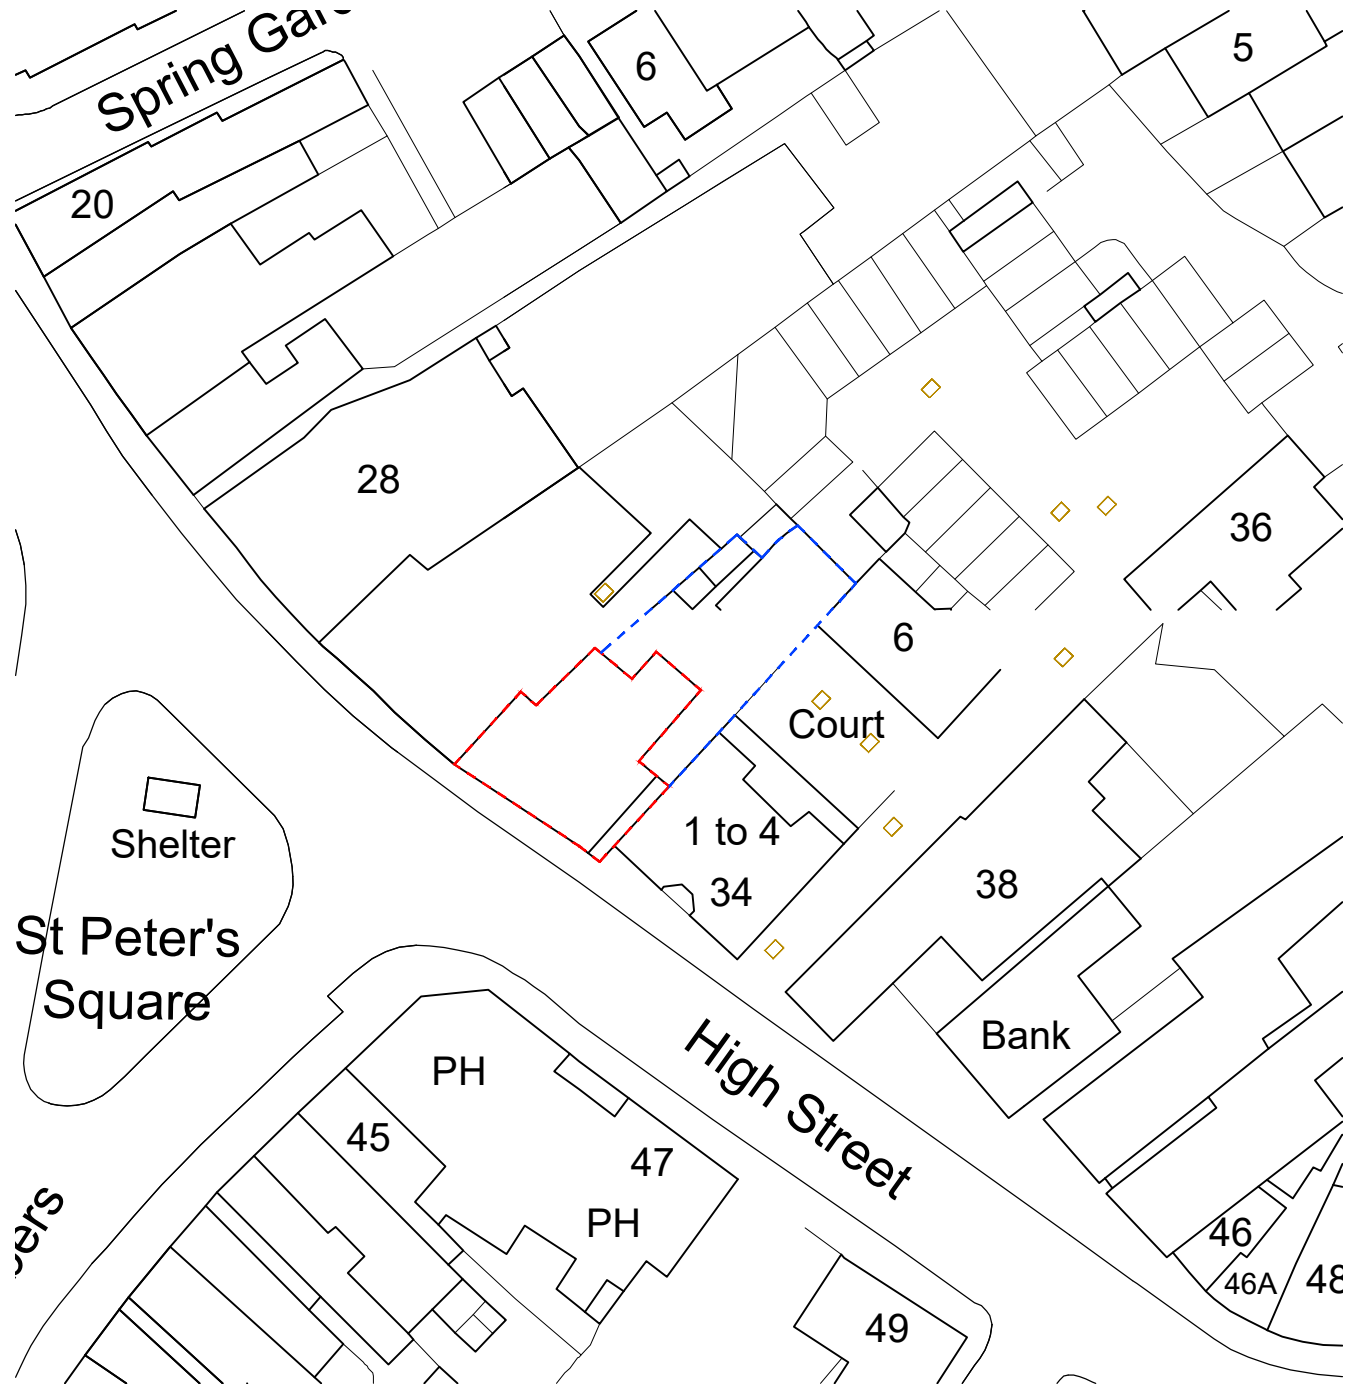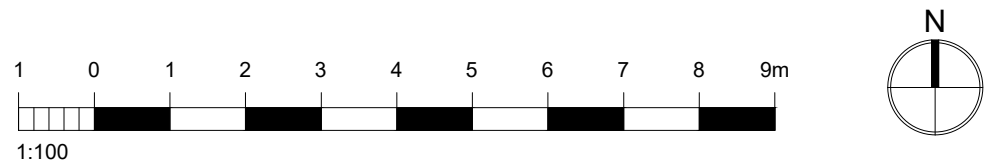

BLOCK PLAN
1:500

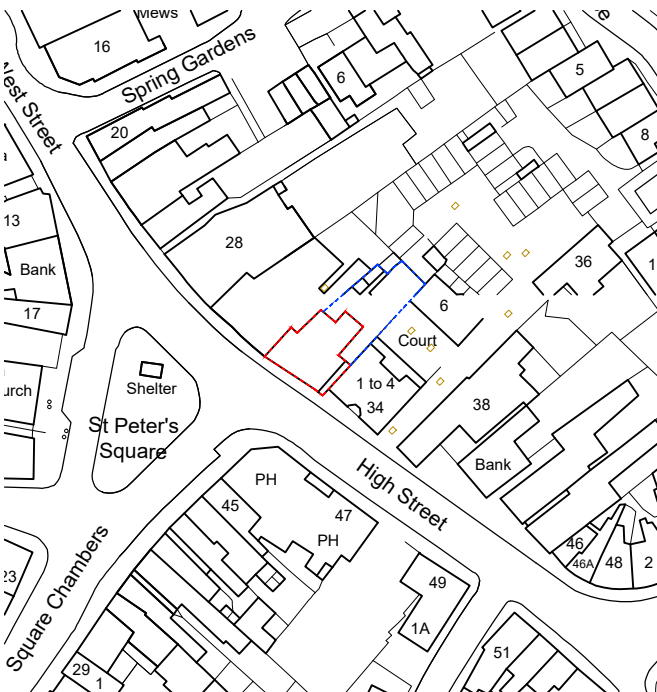

LOCATION PLAN
1:1250

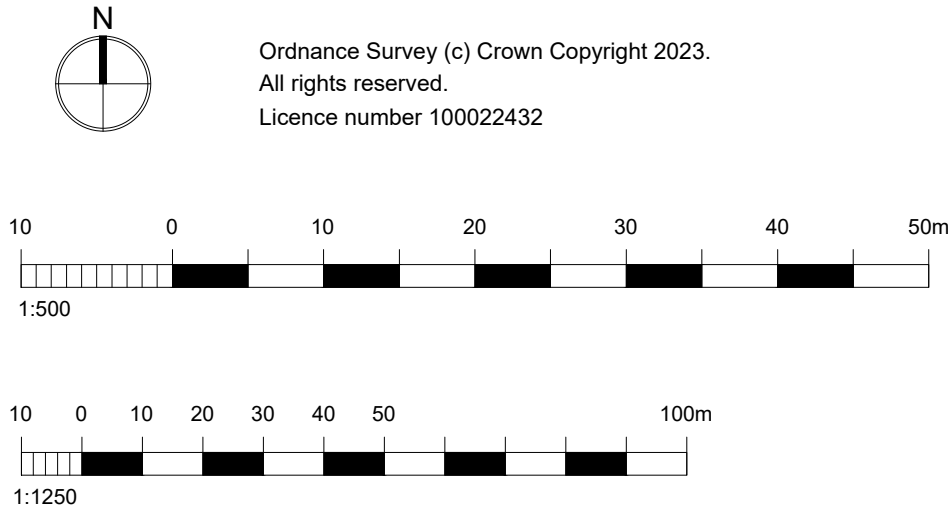


GENERAL NOTES

Dimensions to be checked on site before commencing work. Any discrepancies shall be reported to the architect immediately.


Do not scale from these drawings except for planning purposes. Use figured dimensions only.

ACCOMPANYING DOCUMENTATION


All details shown on Helyer Davies Architects drawings are to be read in conjunction with the project specification and other consultants drawings and details.

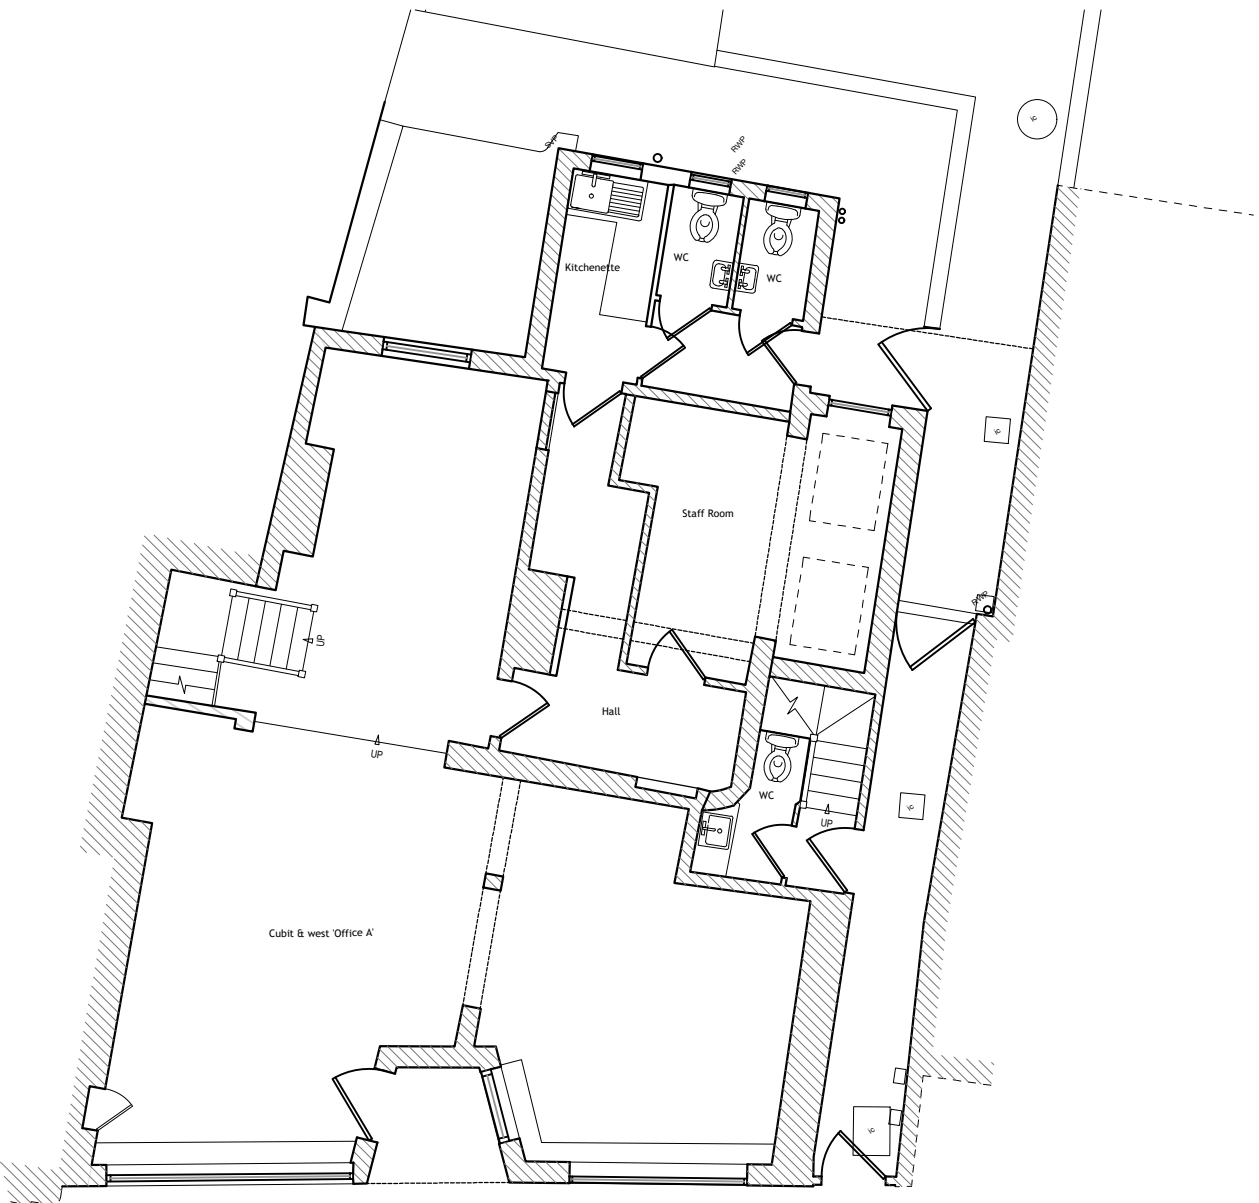

GROUND FLOOR PLAN
1:100

 

FIRST FLOOR PLAN
1:100

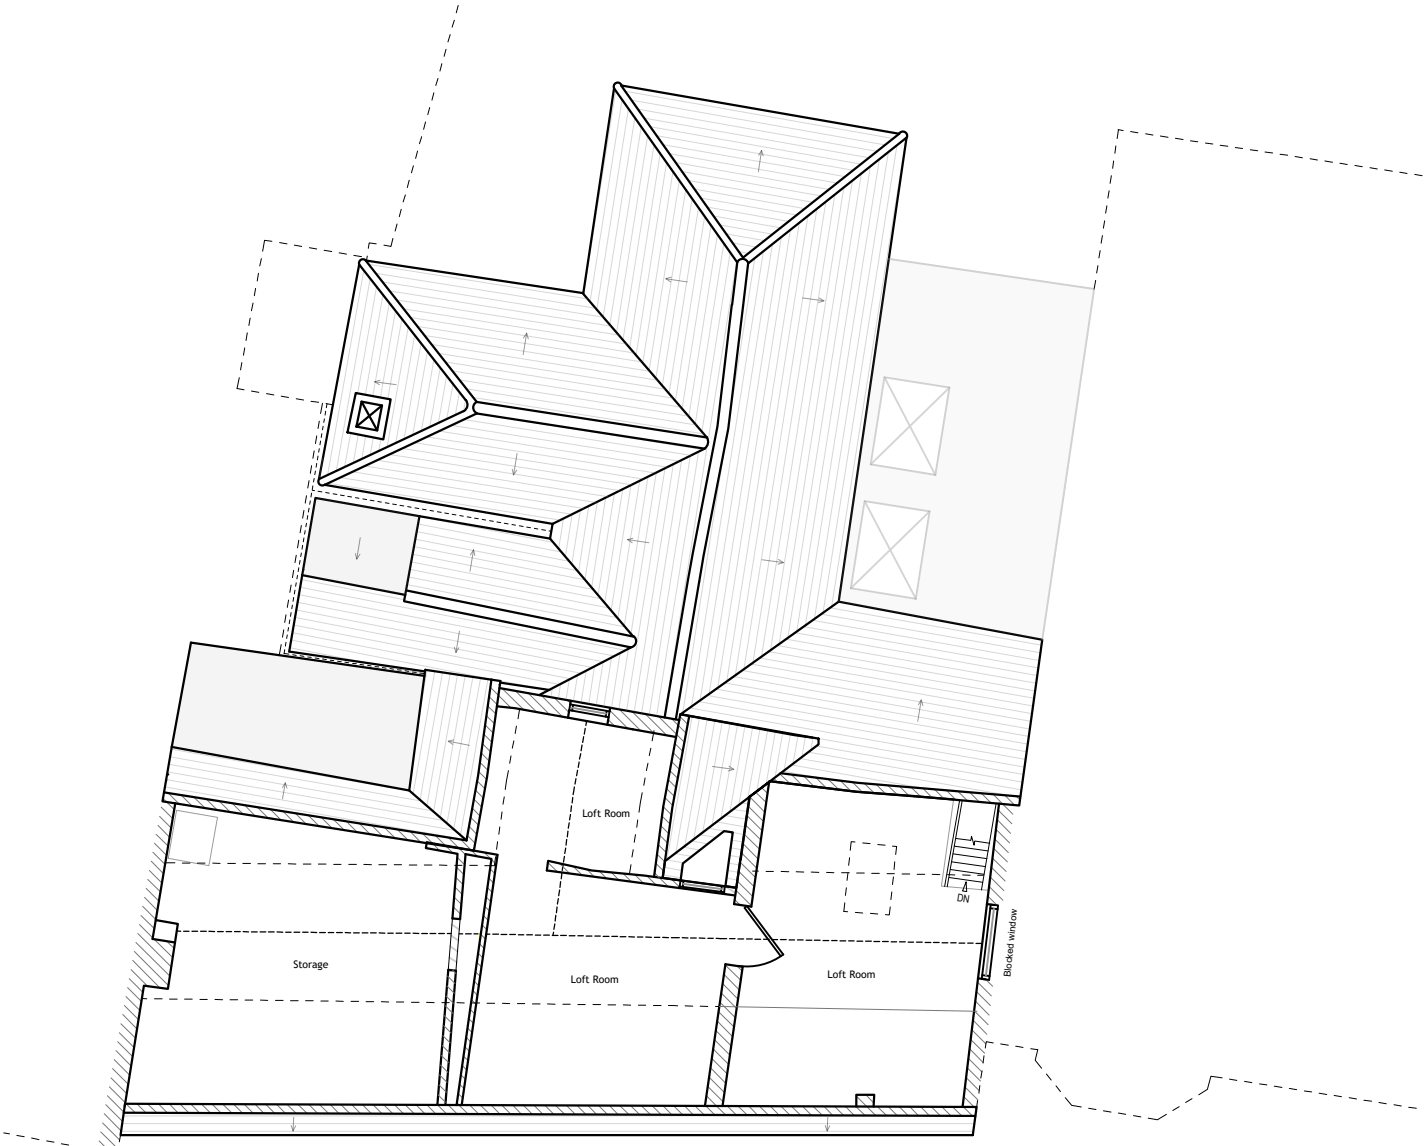

SECOND FLOOR PLAN
1:100

D	09.02.24	Draft Planning Issue	MA
C	02.02.24	Draft Planning Issue	MA
B	25.10.23	Pre-Application Issue	MA
A	06.10.23	Draft Concept	MA
REV	DATE	AMENDMENT	DRAWN

Helyer Davies Architects

www.hdarchitects.co.uk
mail@hdarchitects.co.uk
01243 370 715

Unit 1 The Old Flour Mill - Queen St
Emsworth - PO10 7BT

PROJECT

32 High Street
Emsworth, PO10 7AW

DRAWING
Existing

SCALE
As noted @A1

DATE	DRAWN
Feb-24	MA
DRAWING No.	REV
23093 - 01.	D