




Existing

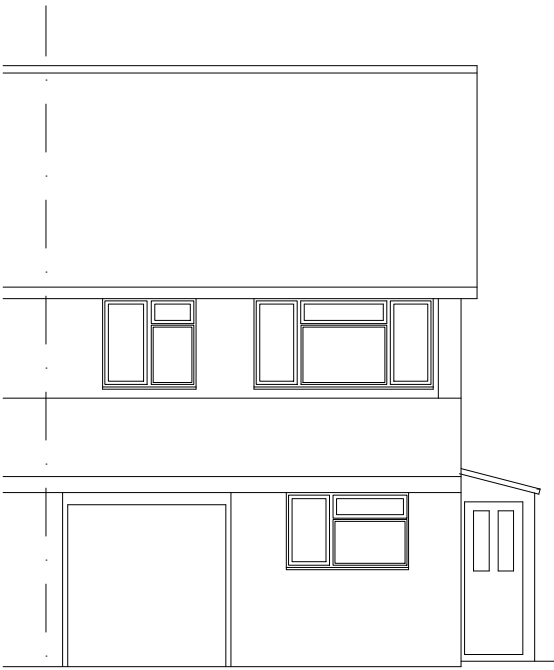


Existing Front Elevation (Scale 1:100)

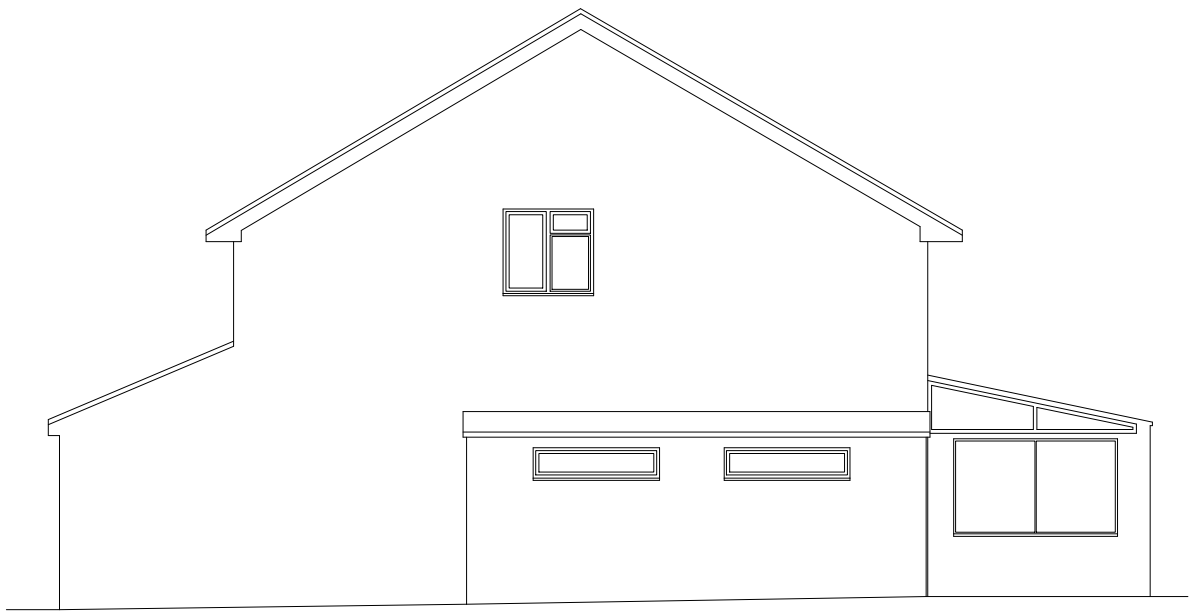

Existing Side Elevation (Scale 1:100)

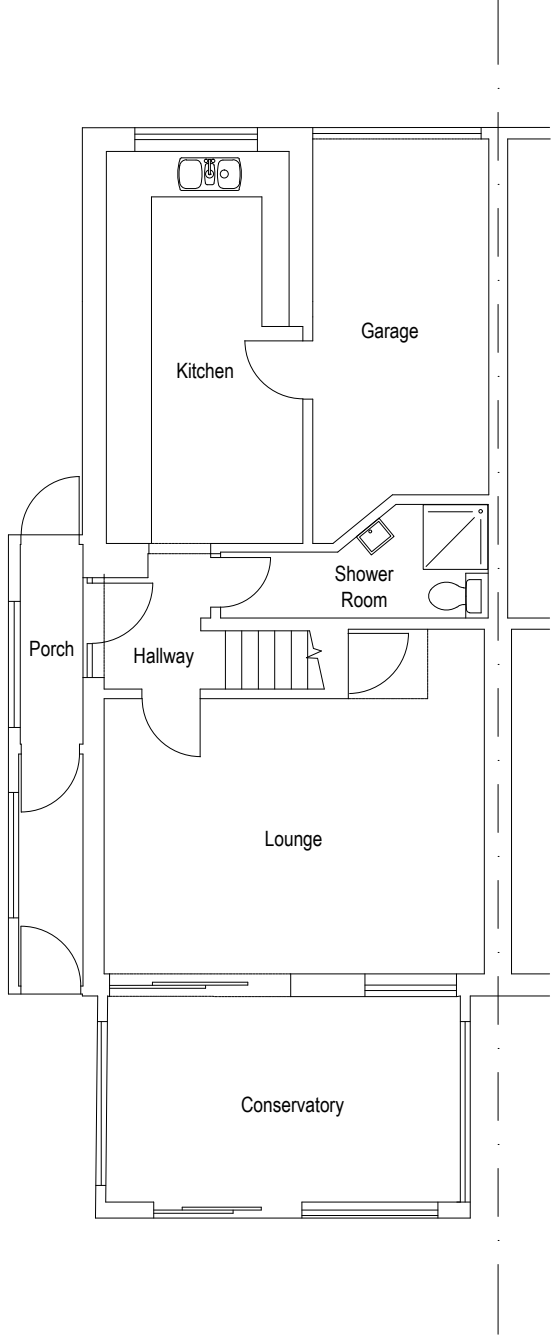


Existing Ground Floor Plan (Scale 1:100)

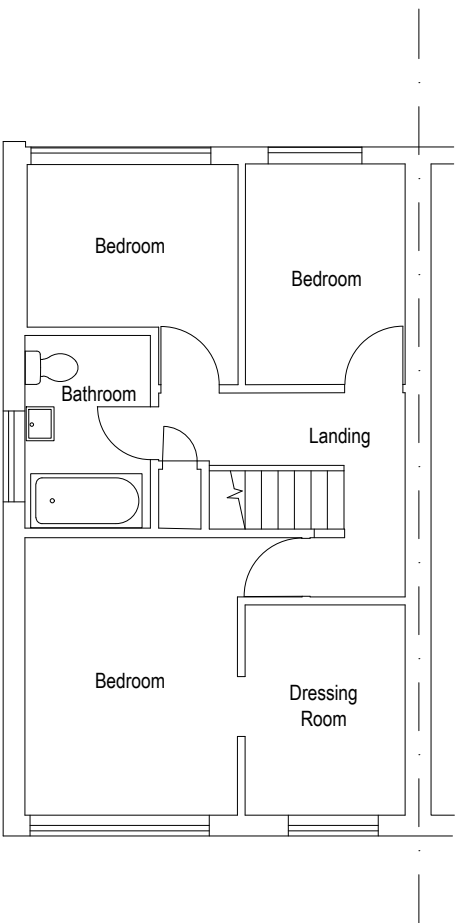


Existing Ground Floor Plan (Scale 1:100)



Site Location Plan (Scale 1:1250)

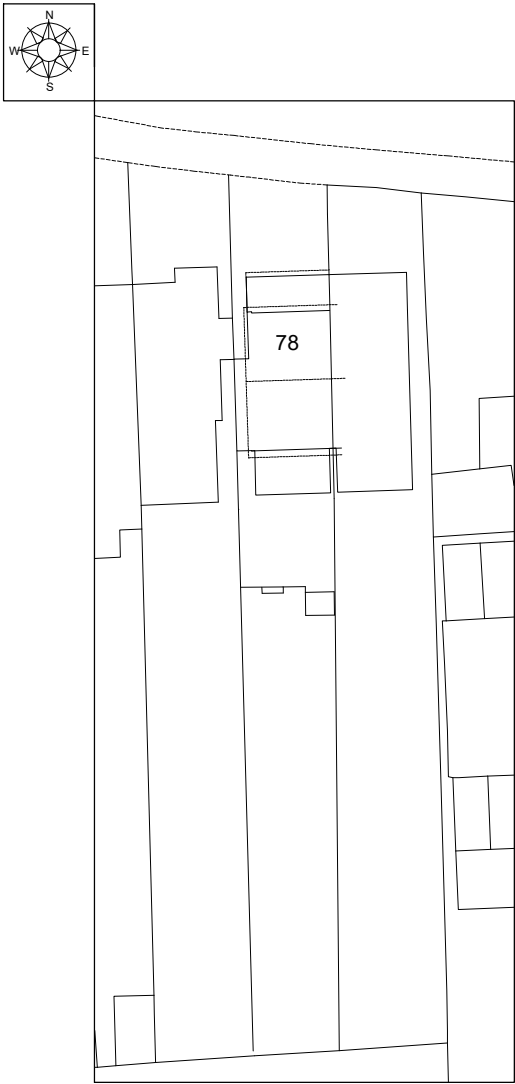

Existing Site Plan (Scale 1:500)

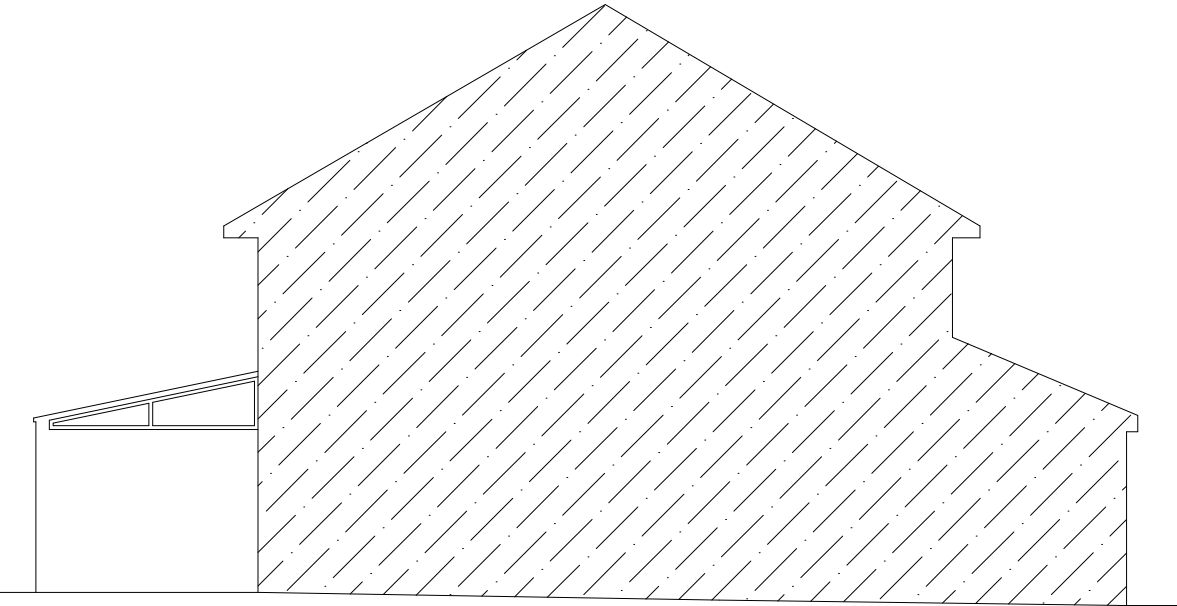

Existing Side Elevation (Scale 1:100)




Existing Rear Elevation (Scale 1:100)


Proposed




Proposed Front Elevation (Scale 1:100)

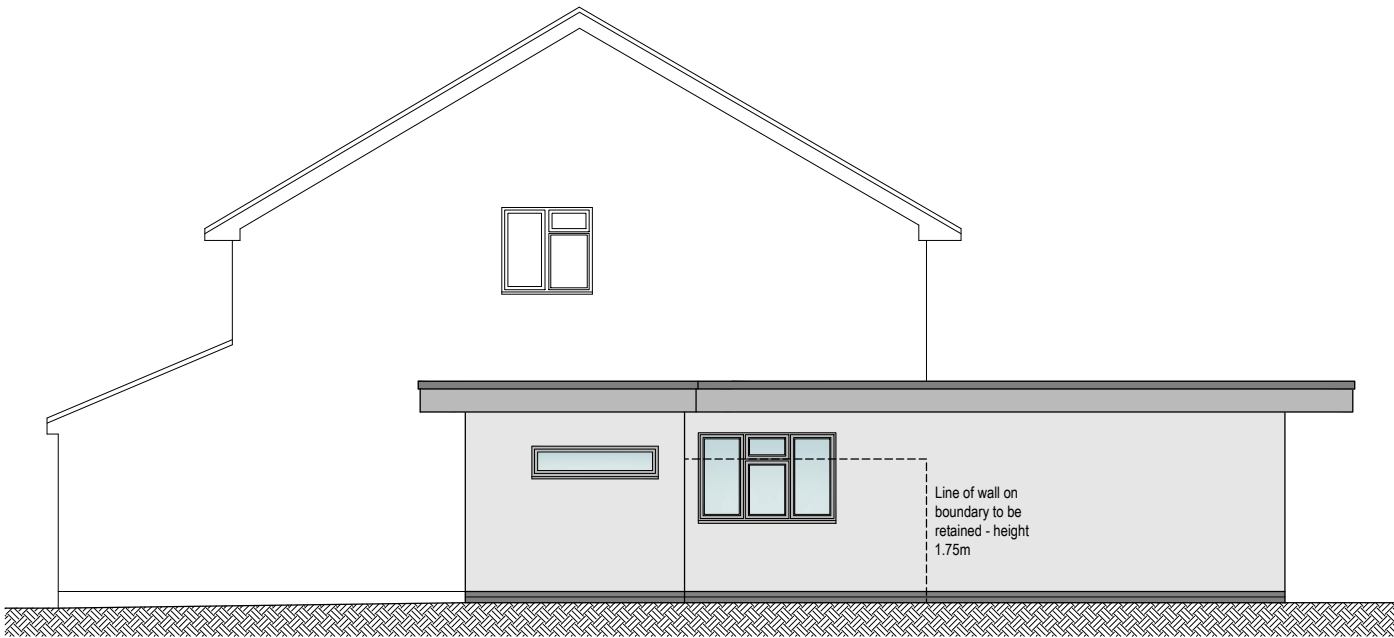


Proposed Side Elevation (Scale 1:100)

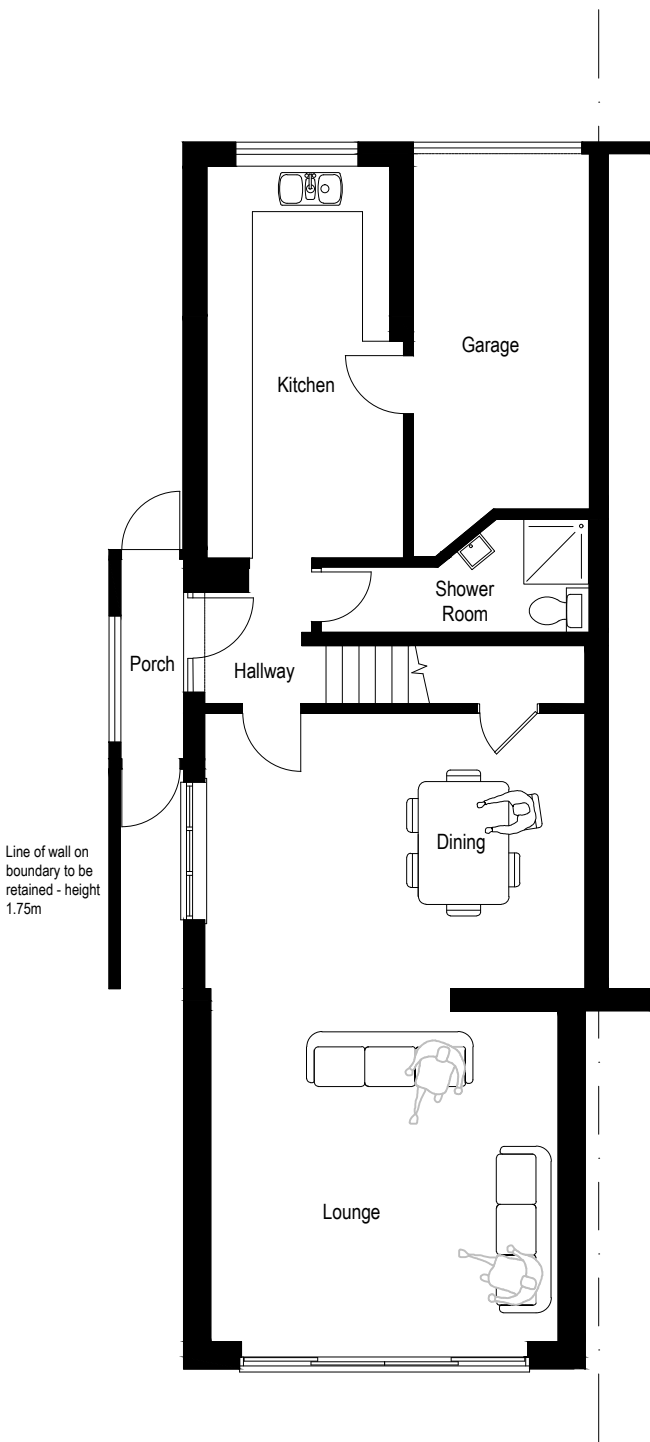


Proposed Ground Floor Plan (Scale 1:100)

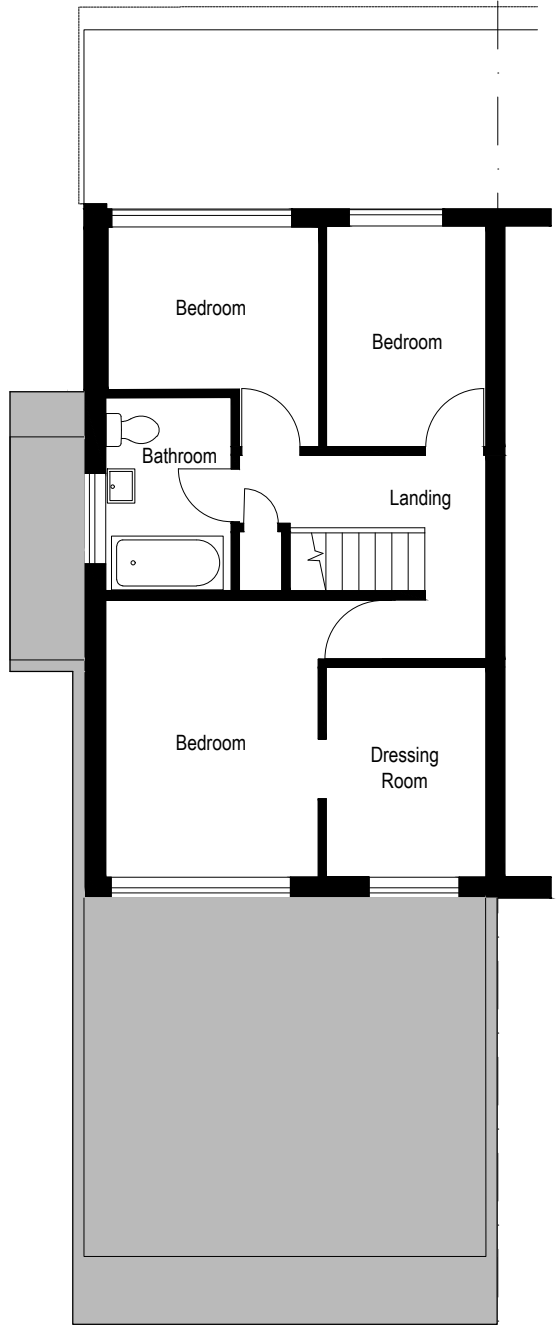


Proposed First Floor Plan (Scale 1:100)

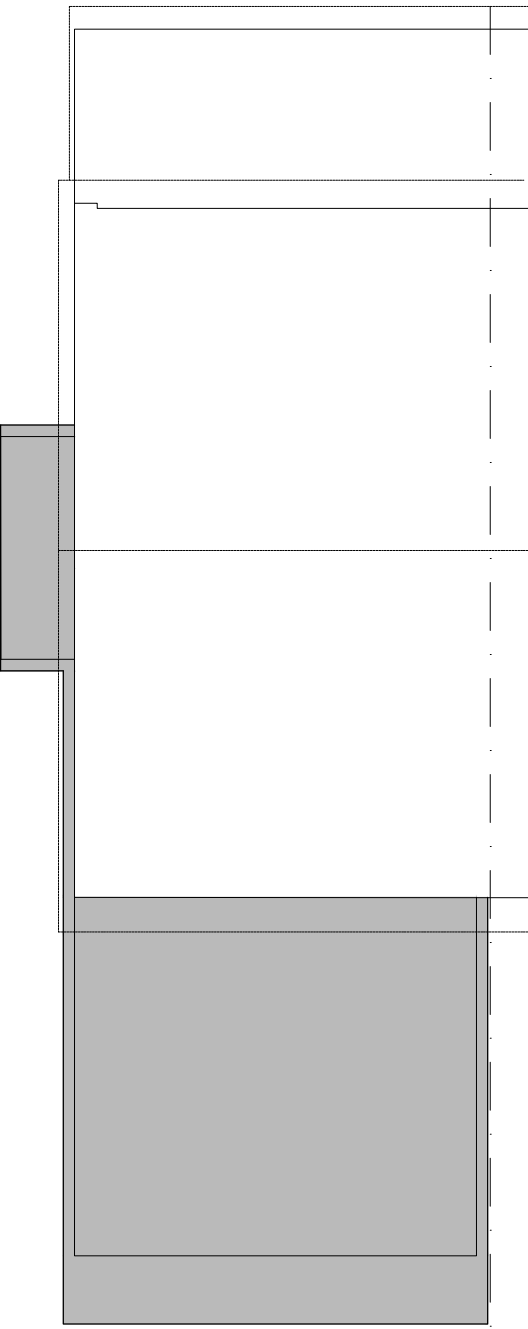

Proposed Roof Plan (Scale 1:100)

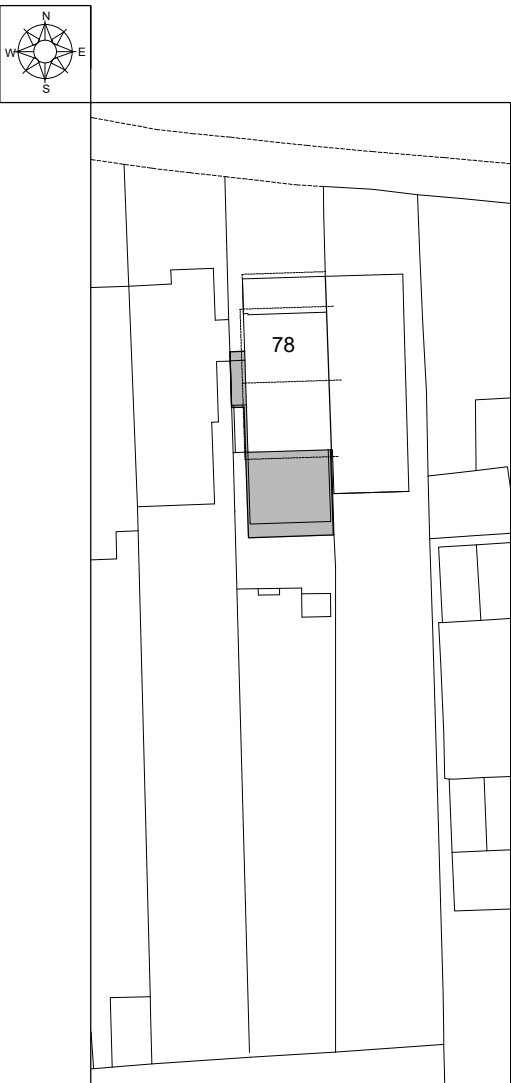

Proposed Site Plan (Scale 1:500)

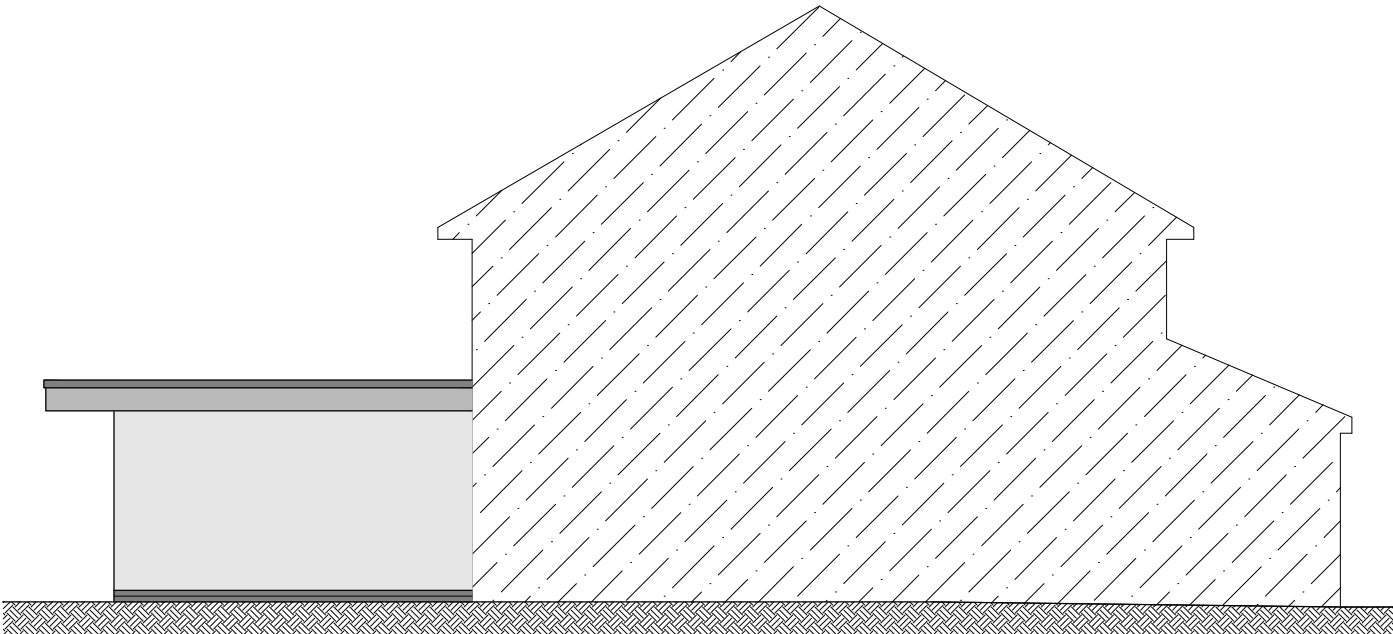

Proposed Side Elevation (Scale 1:100)



Proposed Rear Elevation (Scale 1:100)

THIS DRAWING HAS BEEN PRODUCED FOR PLANNING PURPOSES ONLY. THIS IS NOT A WORKING DRAWING. FOR FURTHER INFORMATION CONTACT KALOTEC LTD.



kalotec
Residential Development Solutions

CLIENT
Mrs J Tucker

SITE
78 Padnell Road, Cowplain

TITLE
Planning - Existing & Proposed

SCALE Varies (A1)	DRAWING NO. KALO-0302-1000	REVISION B
DATE Jan 24	CHECKED PDB	
DRAWN PDB		

Kalotec Limited, Camo Hall, Fareham, Hampshire, PO16 8AB
Telephone: 01329 227 424 Email: info@kalotec.co.uk
Website: www.kalotec.co.uk
COPYRIGHT © KALOTEC LIMITED

Revisions:
A - Wall on boundary to be retained shown - 17.04.2024
B - Porch roof amended - 10.06.2024