




Note:
Do not Scale from this Drawing (except for planning approval).
All dimensions are in millimetres and to be checked on site.
All Dimensions relating to subcontractors or suppliers work
must be checked and agreed between the main contractor and
the sub-contractors and suppliers.

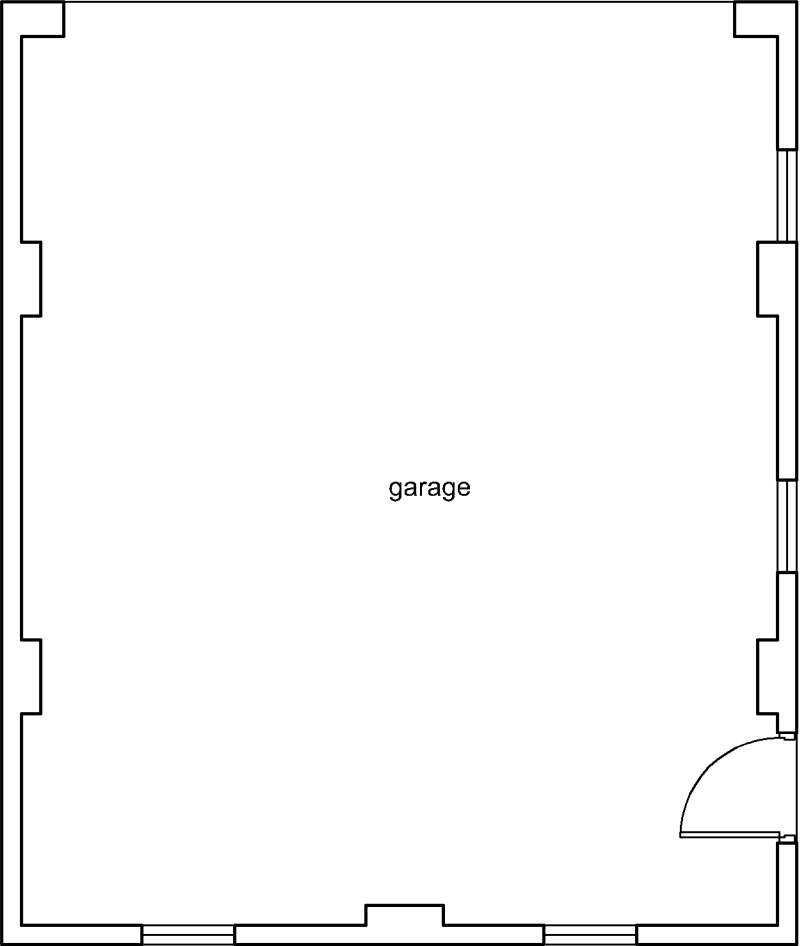


EXISTING GROUND FLOOR PLAN
SCALE 1:50

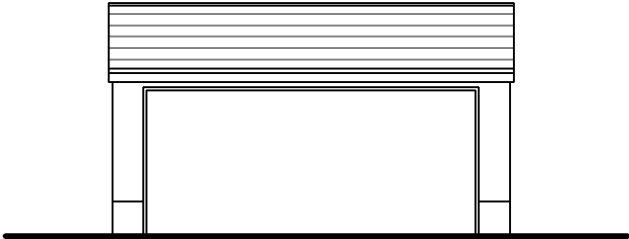


EXISTING FRONT ELEVATION
SCALE 1:100

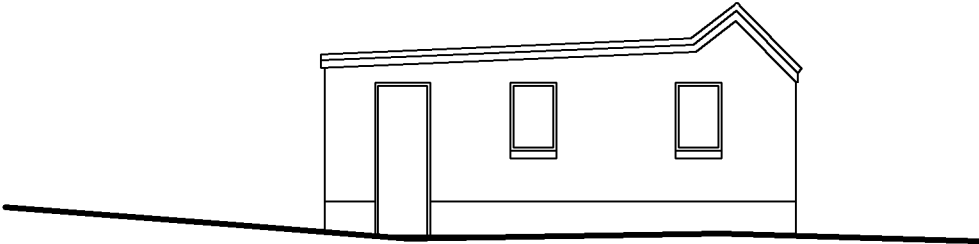

EXISTING SIDE ELEVATION
SCALE 1:100

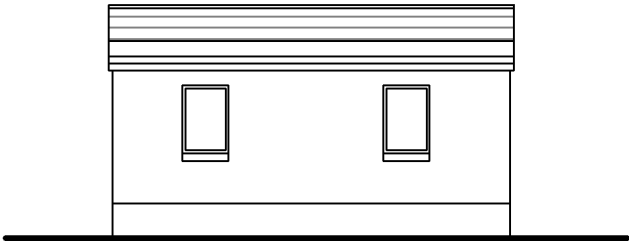


EXISTING REAR ELEVATION
SCALE 1:100

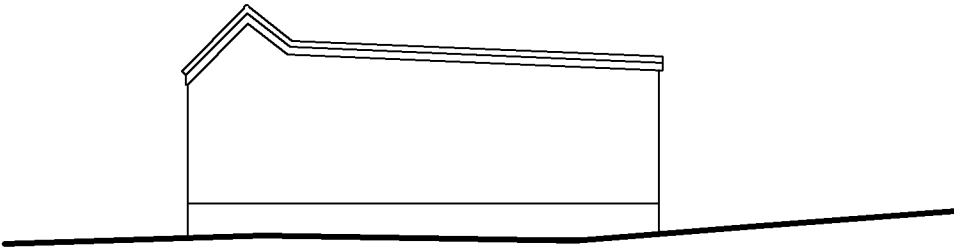


EXISTING SIDE ELEVATION
SCALE 1:100

SCALE BAR 1:50

 

SCALE BAR 1:100

 

DRAWING TITLE - MEASURED SURVEY - EXISTING FLOOR PLANS & ELEVATIONS		DATE - Jan 2024		SCALE - 1:100 @ A3	
		DRN - gp	CHK - -	DRAWING REF - 23251 EX101	Rev A
CLIENT - Mr & Mrs Dixon, 82 The Dale, Widley, Hants.					

grp architectural design

t. 07747 011252 e. gavin.page77@gmail.com