




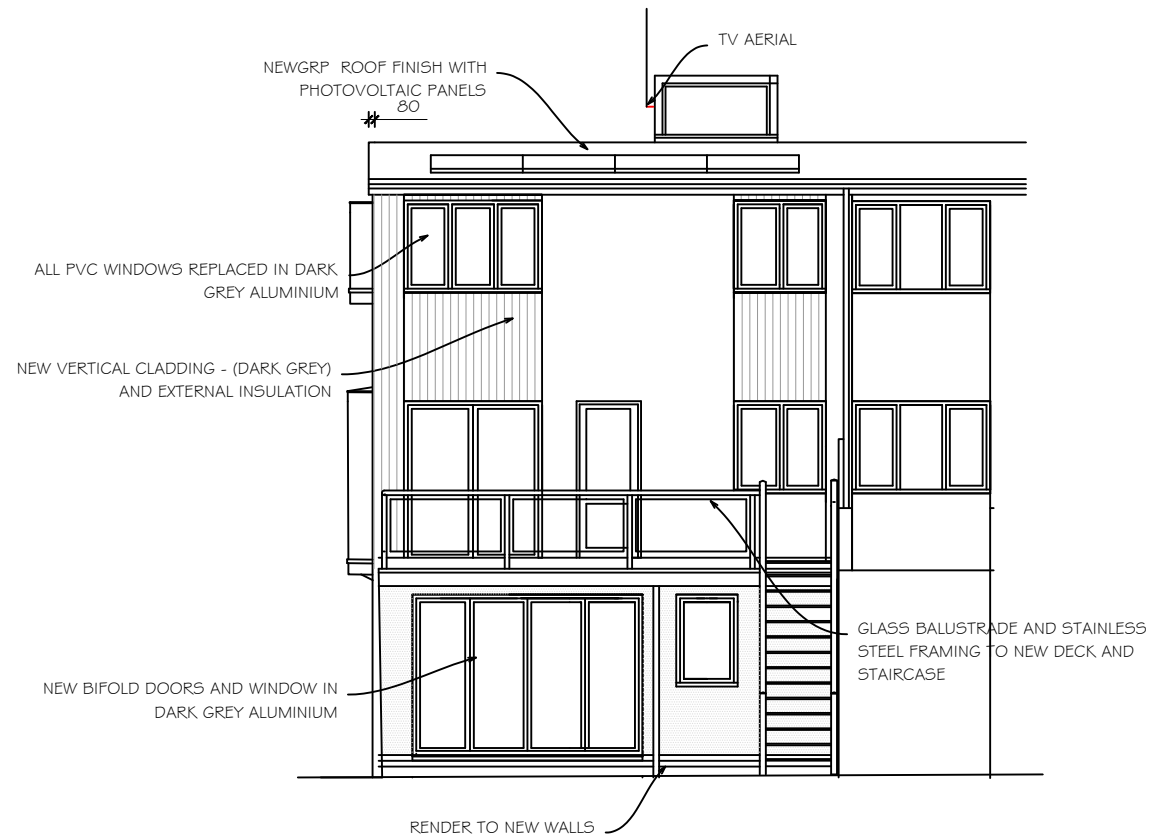

REAR ELEVATION

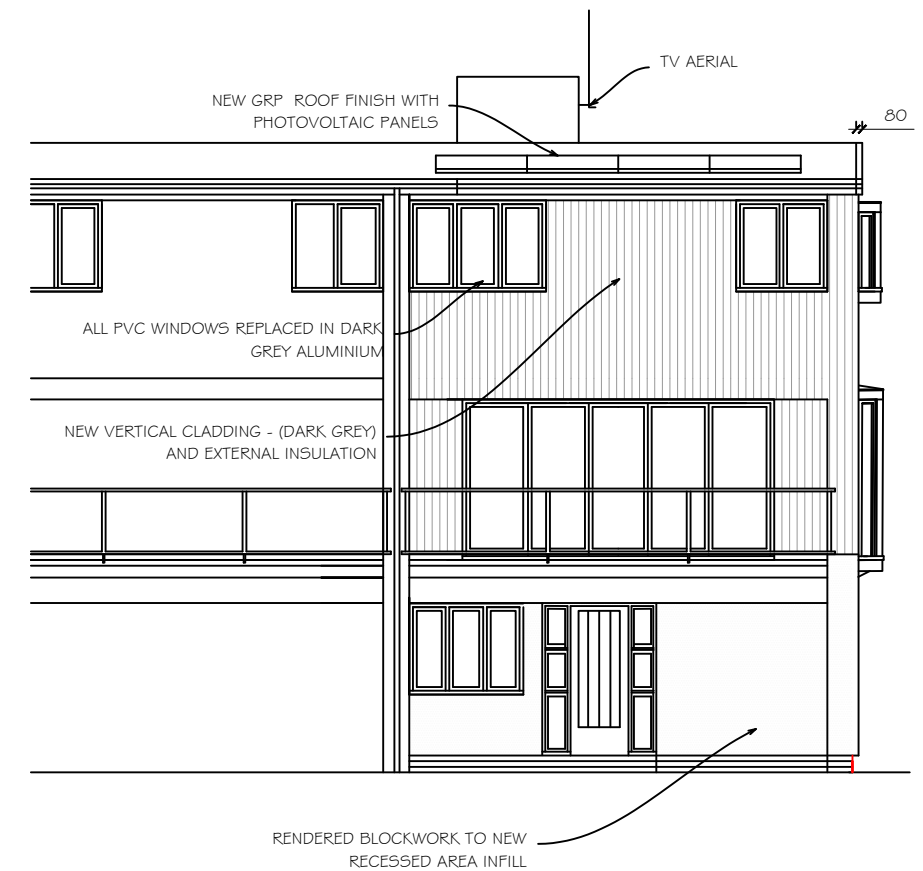


FRONT ELEVATION

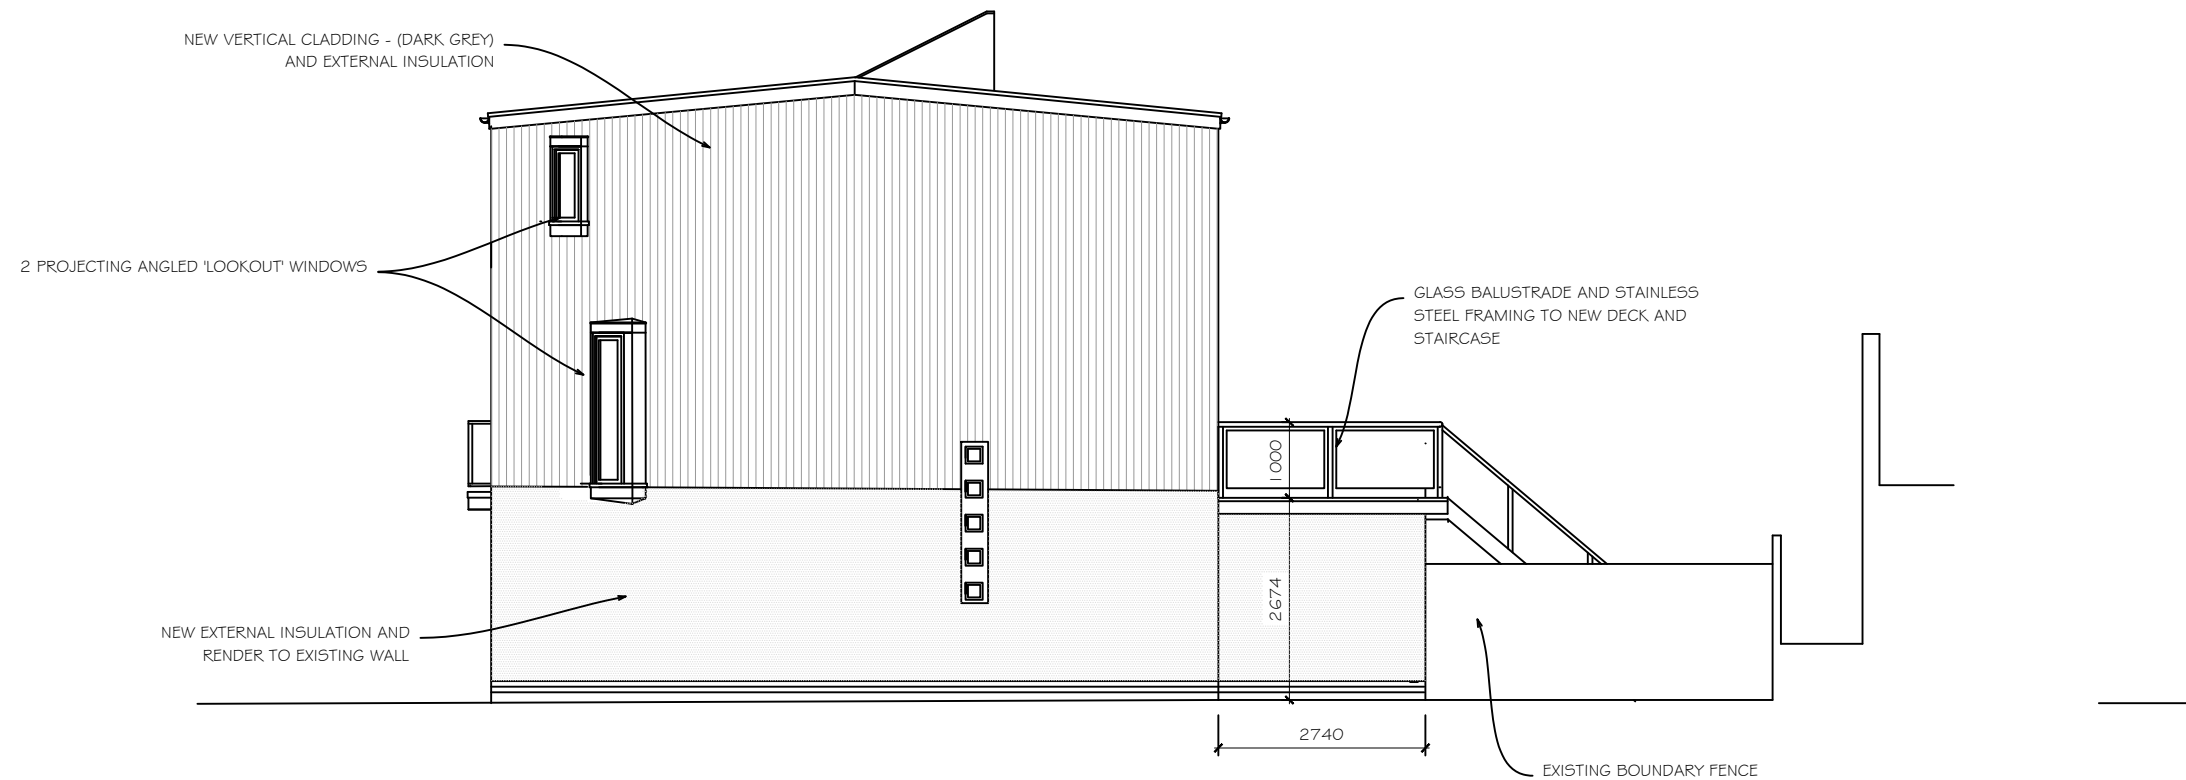

SIDE ELEVATION

-	-	-	Drawn LB	Project 42c Bridgefoot Path Emsworth PO10 7EB	Purpose Of Issue
			Checked		
			Scale 1:100 AT A3	Drawing ELEVATIONS AS PROPOSED	Drawing No 2306-P02
Date	Rev	Revisions	Date		Rev

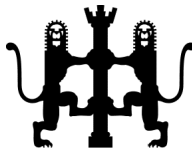

Lewis Barker & Associates
Chartered Architects
20 Church Street
Twickenham TW1 3NJ
T : 020 8617 3318
M : 07590 074 590
E : lewisbarker1@mac.com
W : lewisbarker.net