



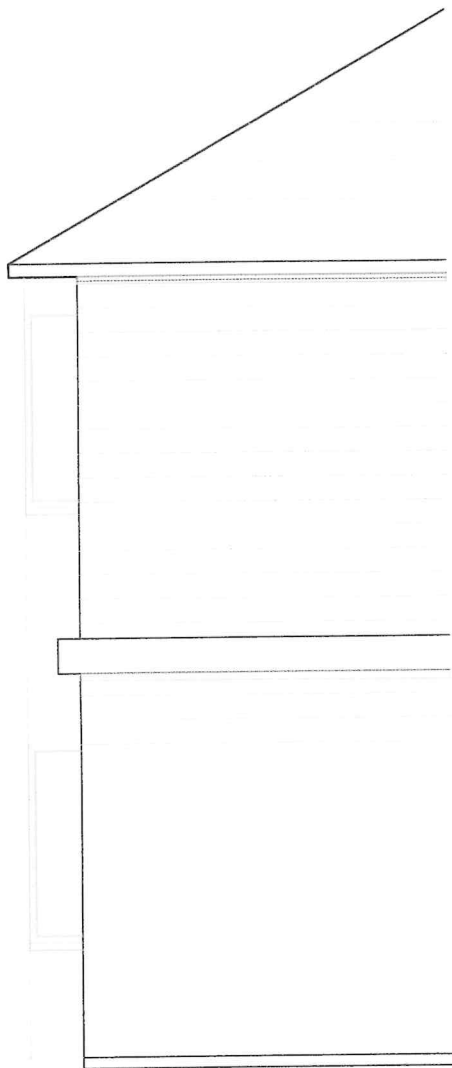

Side View Existing - Scale 1:50



Front View Existing - Scale 1:50

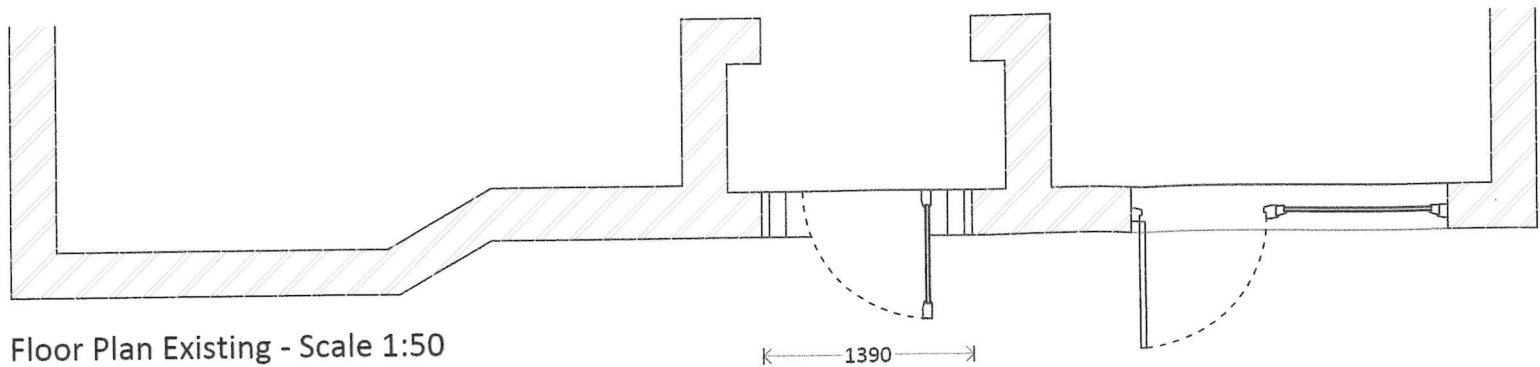

Floor Plan Existing - Scale 1:50