




THIS DRAWING HAS BEEN PRODUCED FOR PLANNING PURPOSES ONLY, THIS IS NOT A WORKING DRAWING, FOR FURTHER INFORMATION CONTACT KALOTEC LTD.

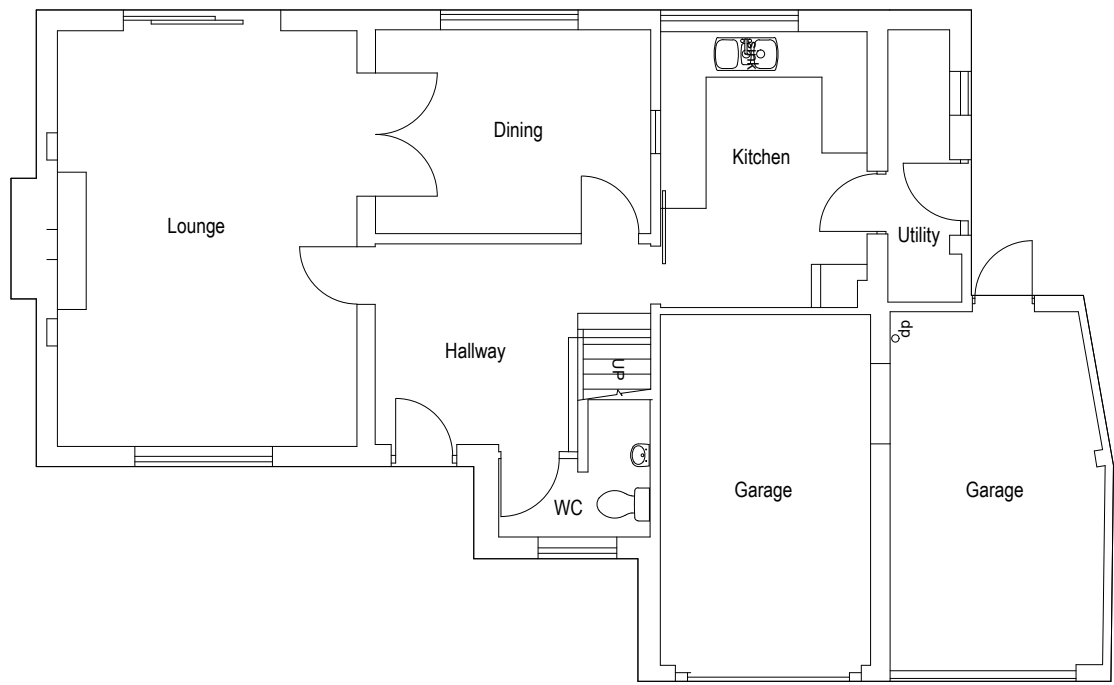

Existing Ground Floor Plan (Scale 1:100)

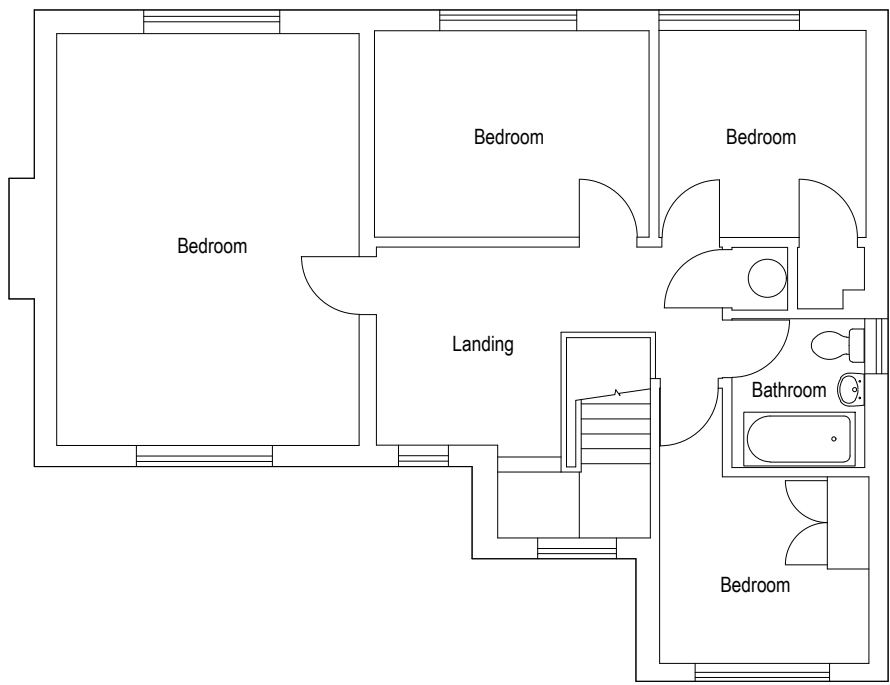

Existing First Floor Plan (Scale 1:100)

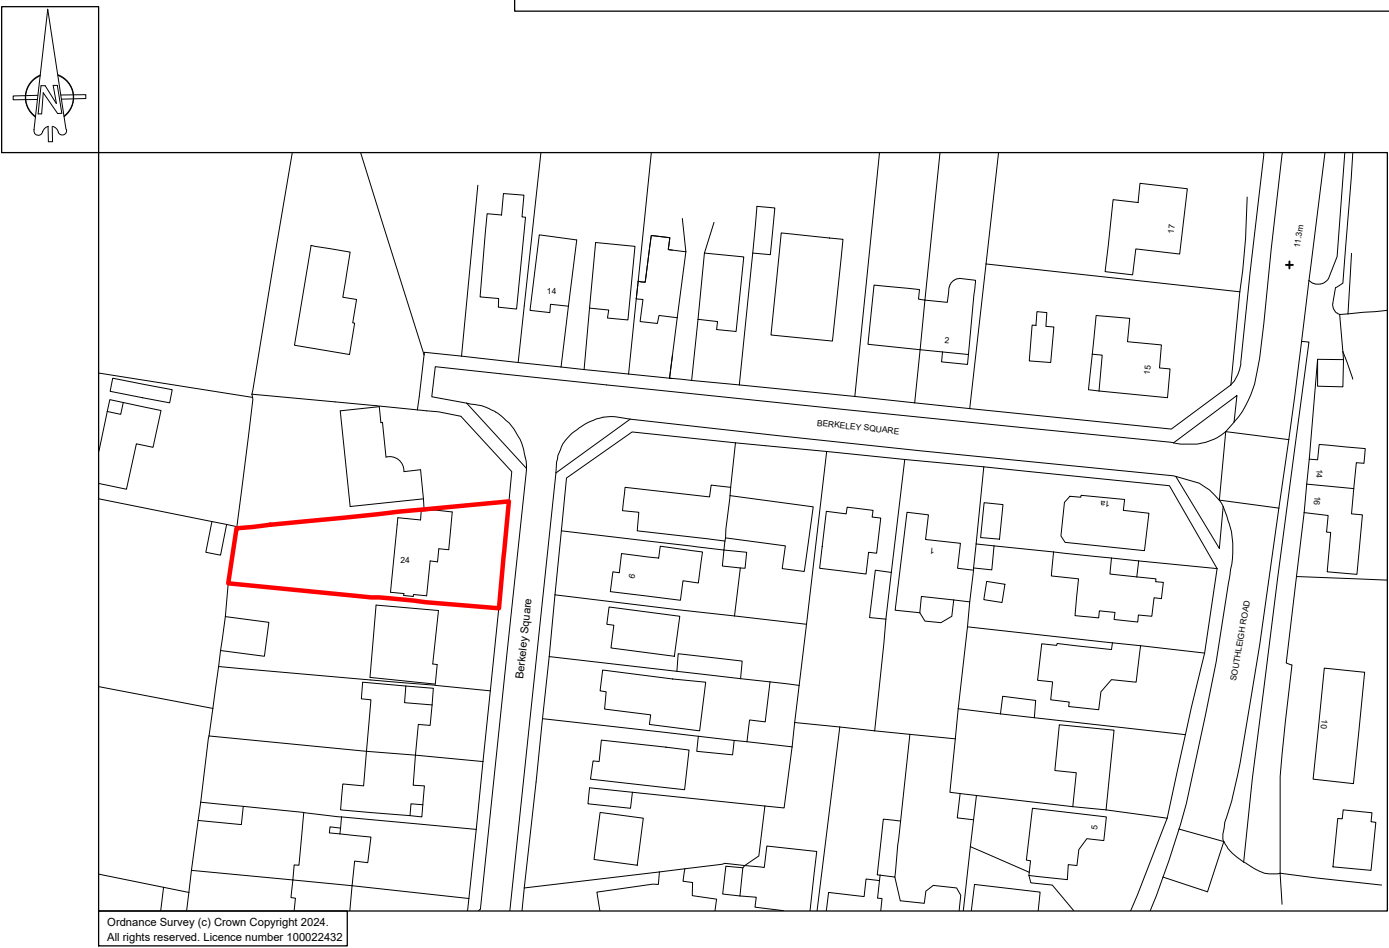


Location Plan (Scale 1:1250)




Existing Front Elevation (Scale 1:100)



Existing Side Elevation (Scale 1:100)

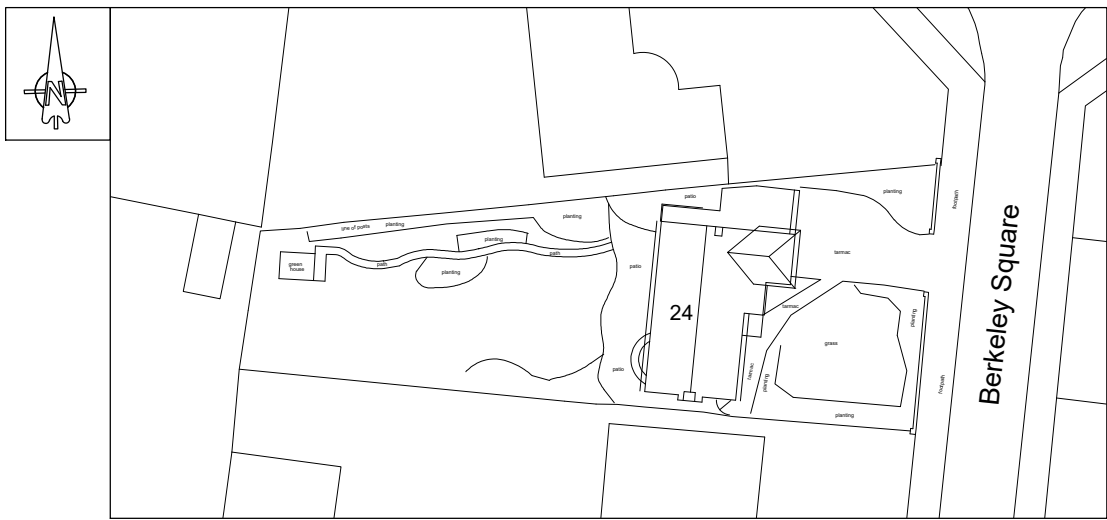

Existing Site Plan (Scale 1:500)



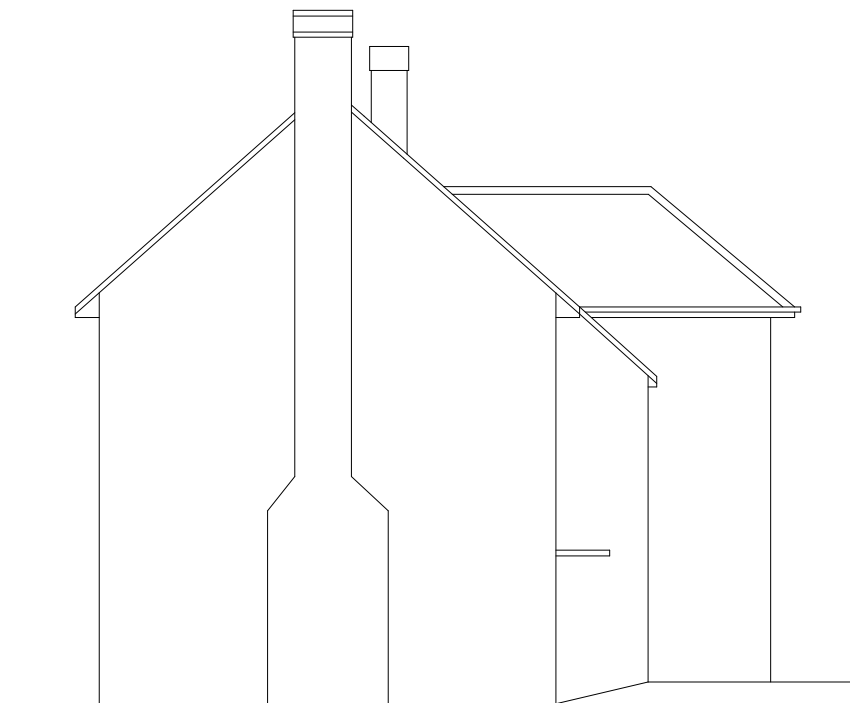


Existing Side Elevation (Scale 1:100)



Existing Rear Elevation (Scale 1:100)

Revisions:  
A - Room references added - 10.06.2024  
B - Location plan amended - 20.06.2024

   

|   |         |                                  |                   |
|---|---------|----------------------------------|-------------------|
|                                                          |         |                                  |                   |
| CLIENT<br>Mr & Mrs Garland   |         |                                  |                   |
| SITE<br>24 Berkeley Square, Warblington   |         |                                  |                   |
| TITLE<br>Planning - Existing Plans   |         |                                  |                   |
| SCALE<br>Varies (A2)   |         | DRAWING NO.<br><br>KALO-0309-100 | REVISION<br><br>B |
| DATE<br>March 24   |         |                                  |                   |
| DRAWN<br>PDB   | CHECKED |                                  |                   |
| Kalotec Limited, Cam's Hall, Fareham, Hampshire, PO16 8AB<br>Telephone: 01329 227 424 Email: info@kalotec.co.uk<br>Website: www.kalotec.co.uk |         |                                  |                   |
| COPYRIGHT © KALOTEC LIMITED   |         |                                  |                   |