


29 SEP 2022

RECEIVED

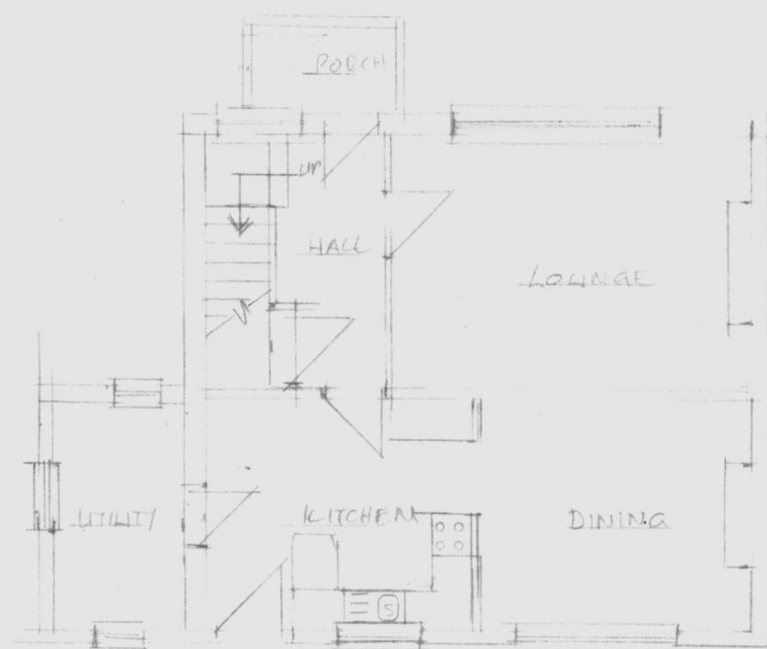


GROUND FLOOR PLAN




FRONT ELEVATION

SIDE ELEVATION

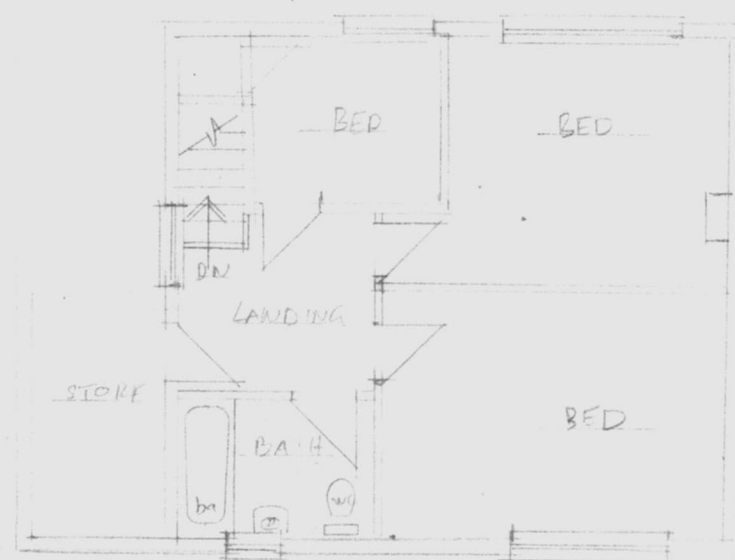

FIRST FLOOR PLAN

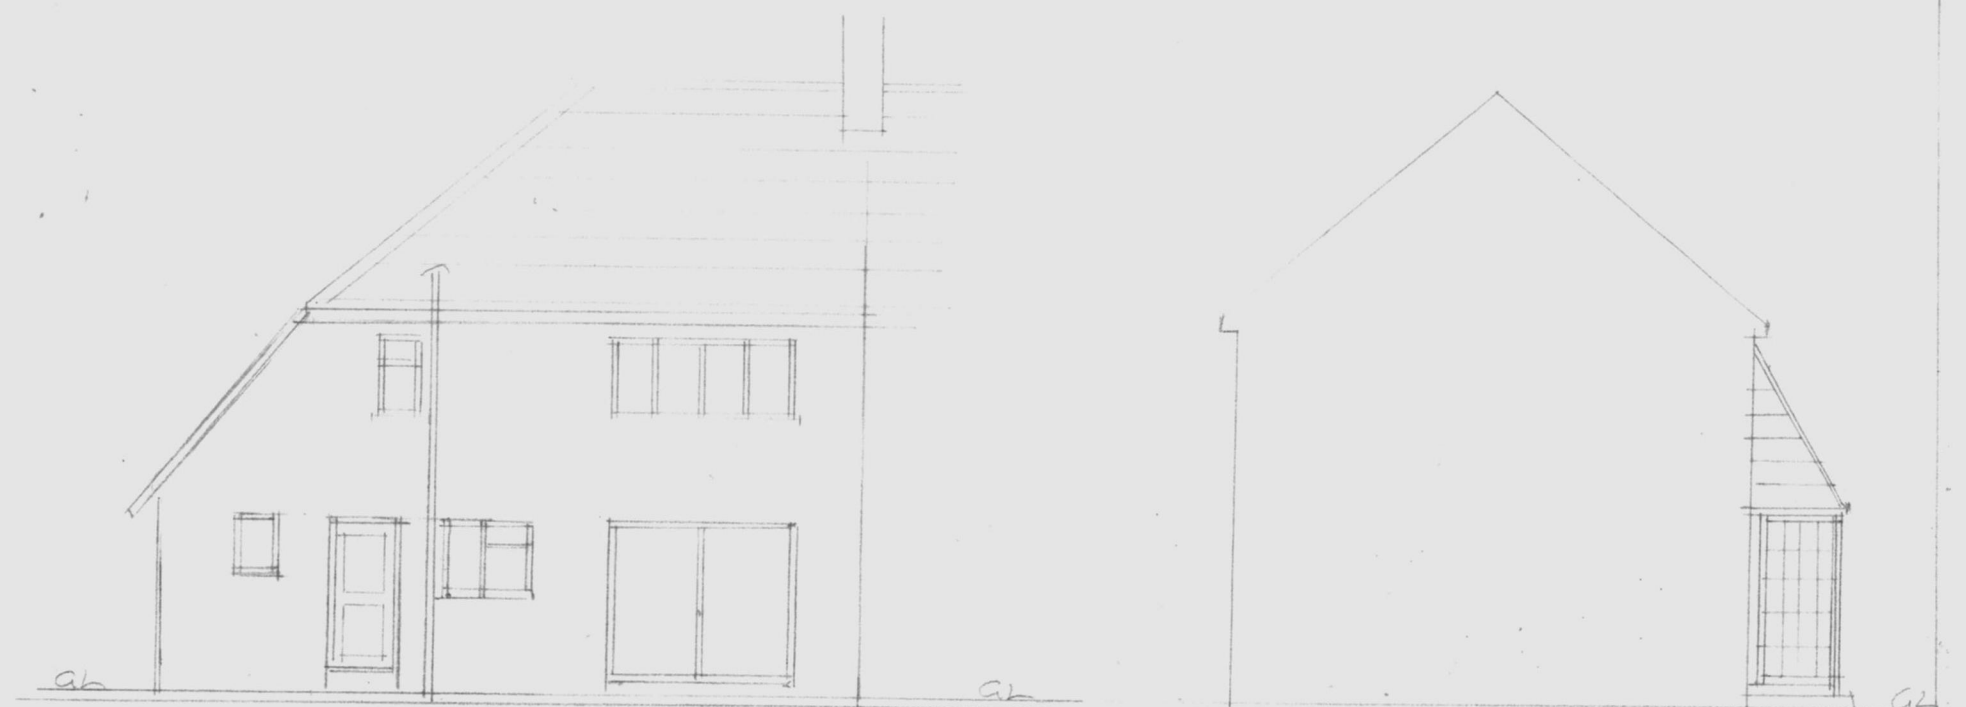

REAR ELEVATION

SIDE ELEVATION

PROPOSED REAR/SIDE SINGLE STOREY EXTENSION, 2 LODGE ROAD, BEDHAMPTON, PO9 3LL

EXISTING PLANS AND ELEVATIONS

Scale 1:100 @ A3

