



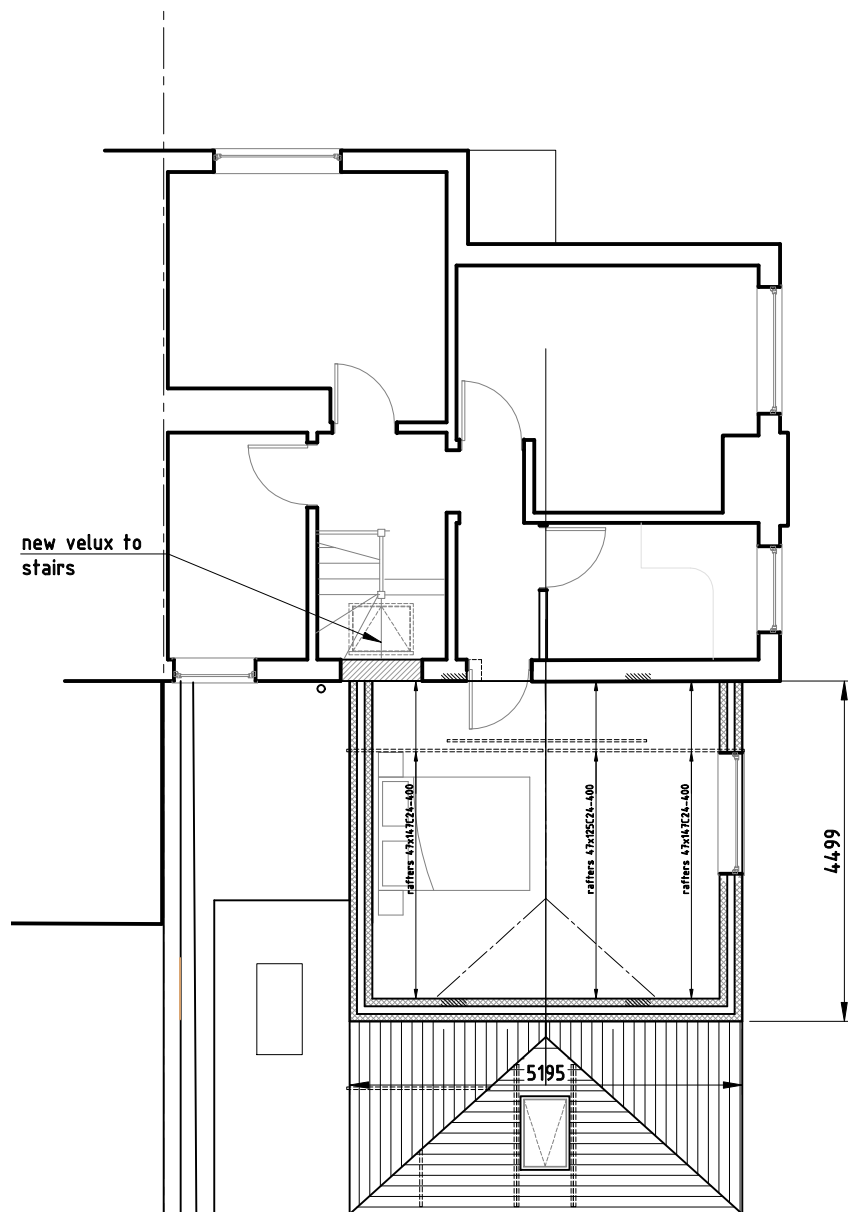

Proposed First Floor Plan

1:100

rev F, garage north elev added July23 bfs
 rev E, drawings updated for new planning application may23 bfs
 rev D, proposed extension readjusted in length July 22 bfs
 rev C, proposed extension reduced in length July 22 bfs
 rev B, detail titles corrected oct 21 bfs
 rev A, Issued for Planning Approval sept 21 bfs

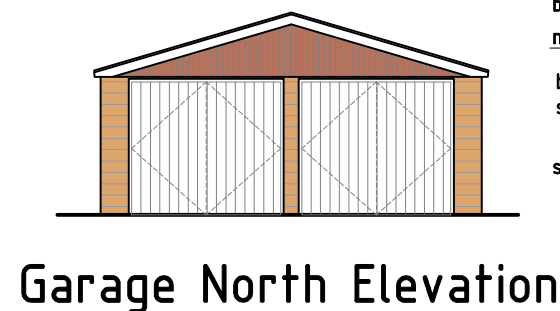

Garage North Elevation

1:100

all new fascias ,barge
boards and RW goods to be
black UPVc to match existing

raised hip roof

false oak work to
match existing

raised hip roof

all new windows
to be black UPVc
to match existing

1000min to boundary

bifold windows

new garage outline

balustrade by
specialist

steps down

1000 6740 new extension

new garage in front

new french casement
windows to match
existing joinery (black
frames)


Proposed new North Elevation

1:100

NOTE, Builder to provide temporary net
screen to avoid any material falling into
garden/garage roof at No 2 The Dale

new garage ,
tiled roof,
walls clad with cedar boards

original garage outline

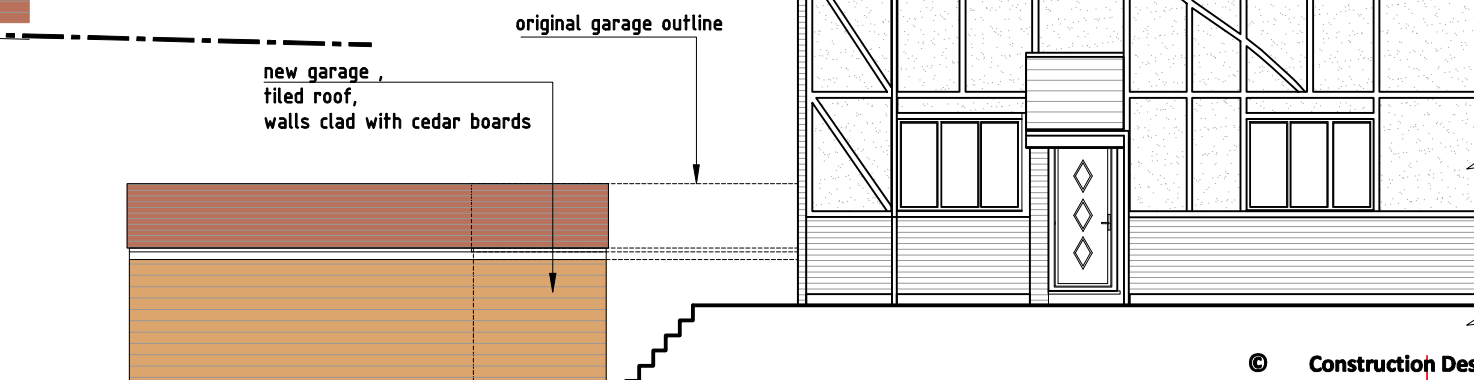

West Elevation

1:100

© Construction Design Projects
 These drawings are not to be copied or
 distributed to third parties without the written
 consent of Construction Design Projects

project	Proposed New Extension and replacement garage 9 The Brow,Purbrook			drawn by	bf.sales		date	sept 21		job No	2016		Drg No	05	
drawing title	Proposed First Floor Plan & Extg Elevations			checked by	bf.sales		date	sept 21							
				scale	1:100		rev								



Architectural , Civil & Structural
 Draughting Services

6 Tukes Avenue,Bridgema
 Gosport,Hampshire,PO13 oSE
 tel 01329 311671 tel 07956 065421
 Bernie_cdp100@hotmail.com