



PROJECT: Two Storey Side Extension DRAWING: Proposed Floor Plans Scale: 1 : 50
 ADDRESS: 61 Burnside Waterlooville Hants PO7 7QG
 CLIENT: Glen and Marie-Claire Taylor Tele: 07392322553

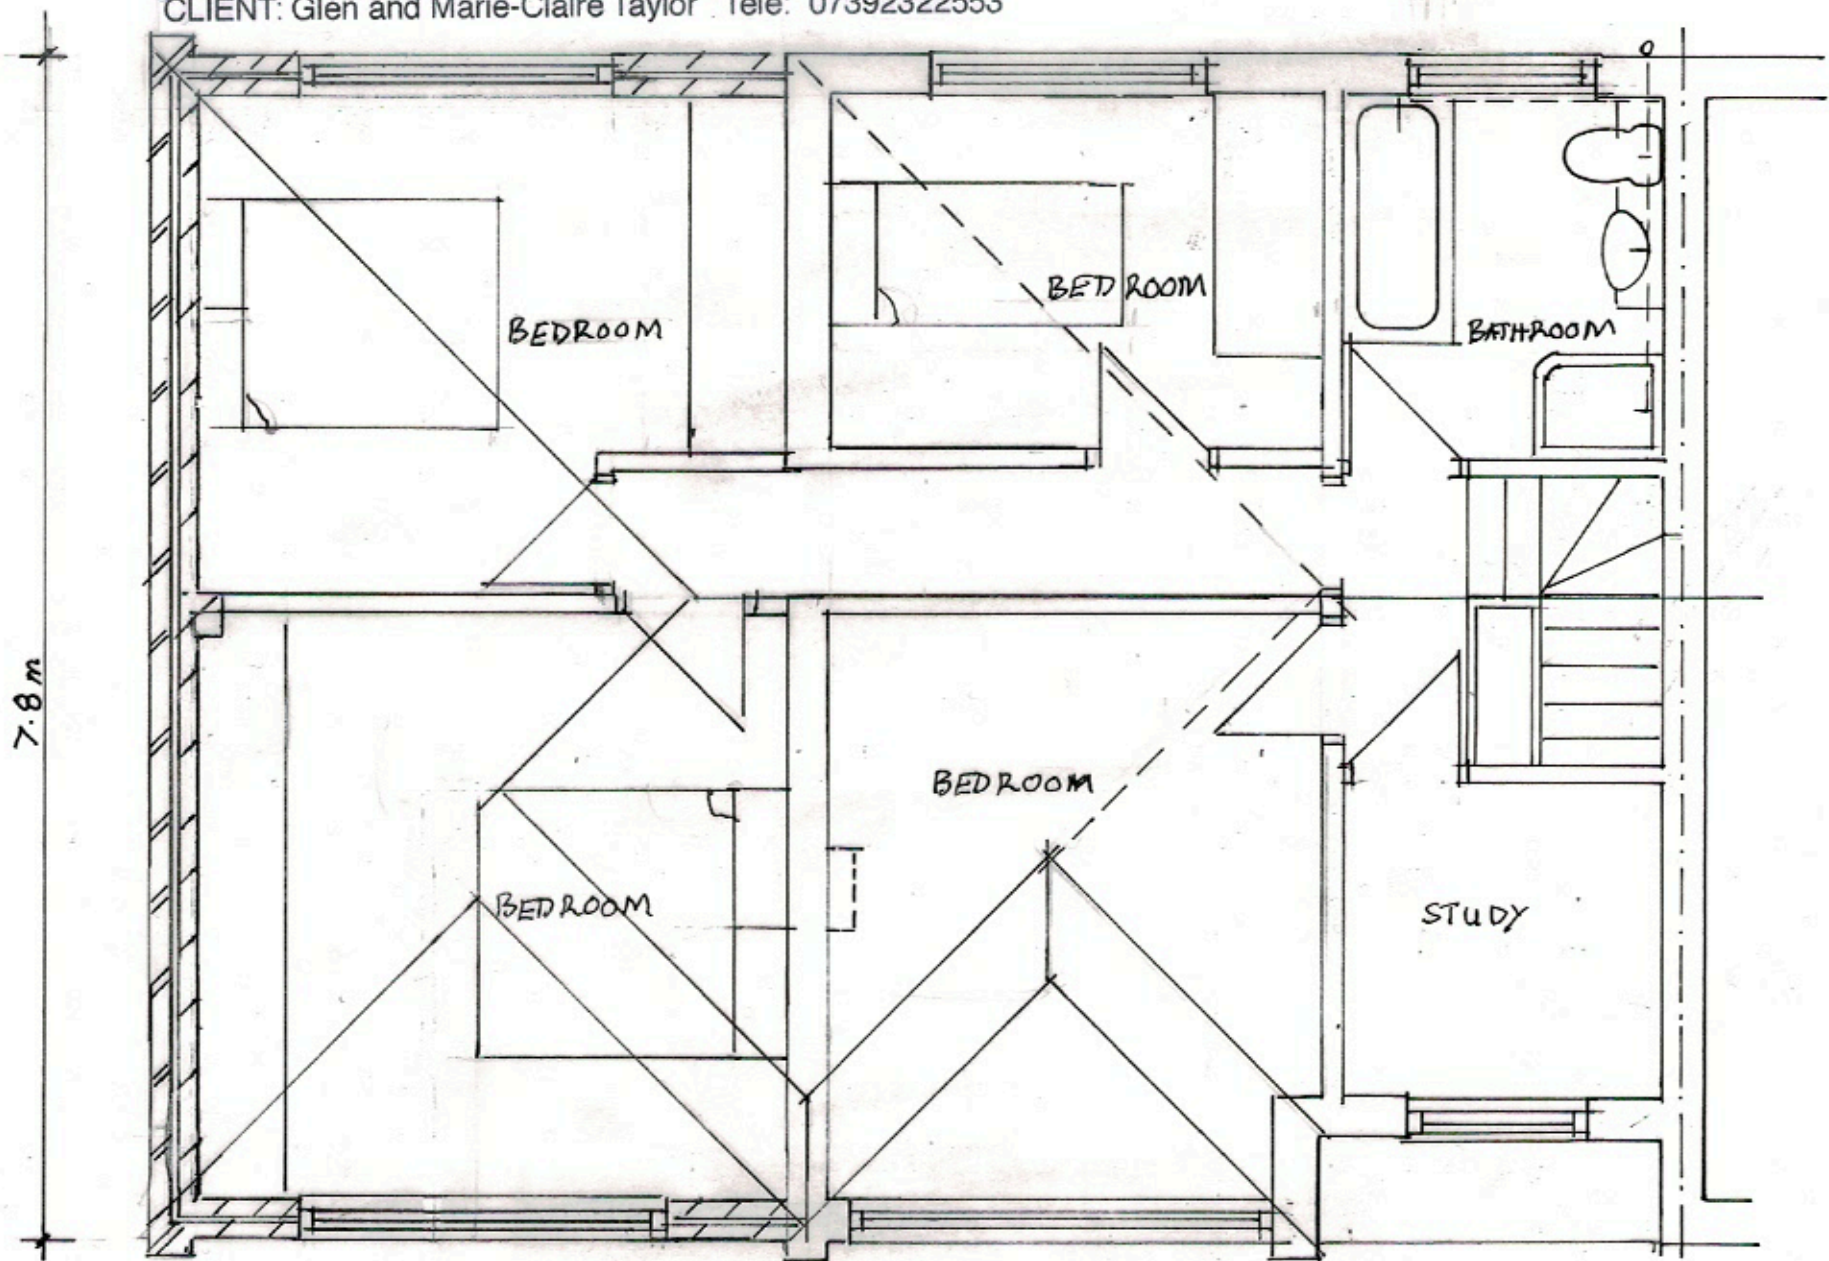

FIRST FLOOR

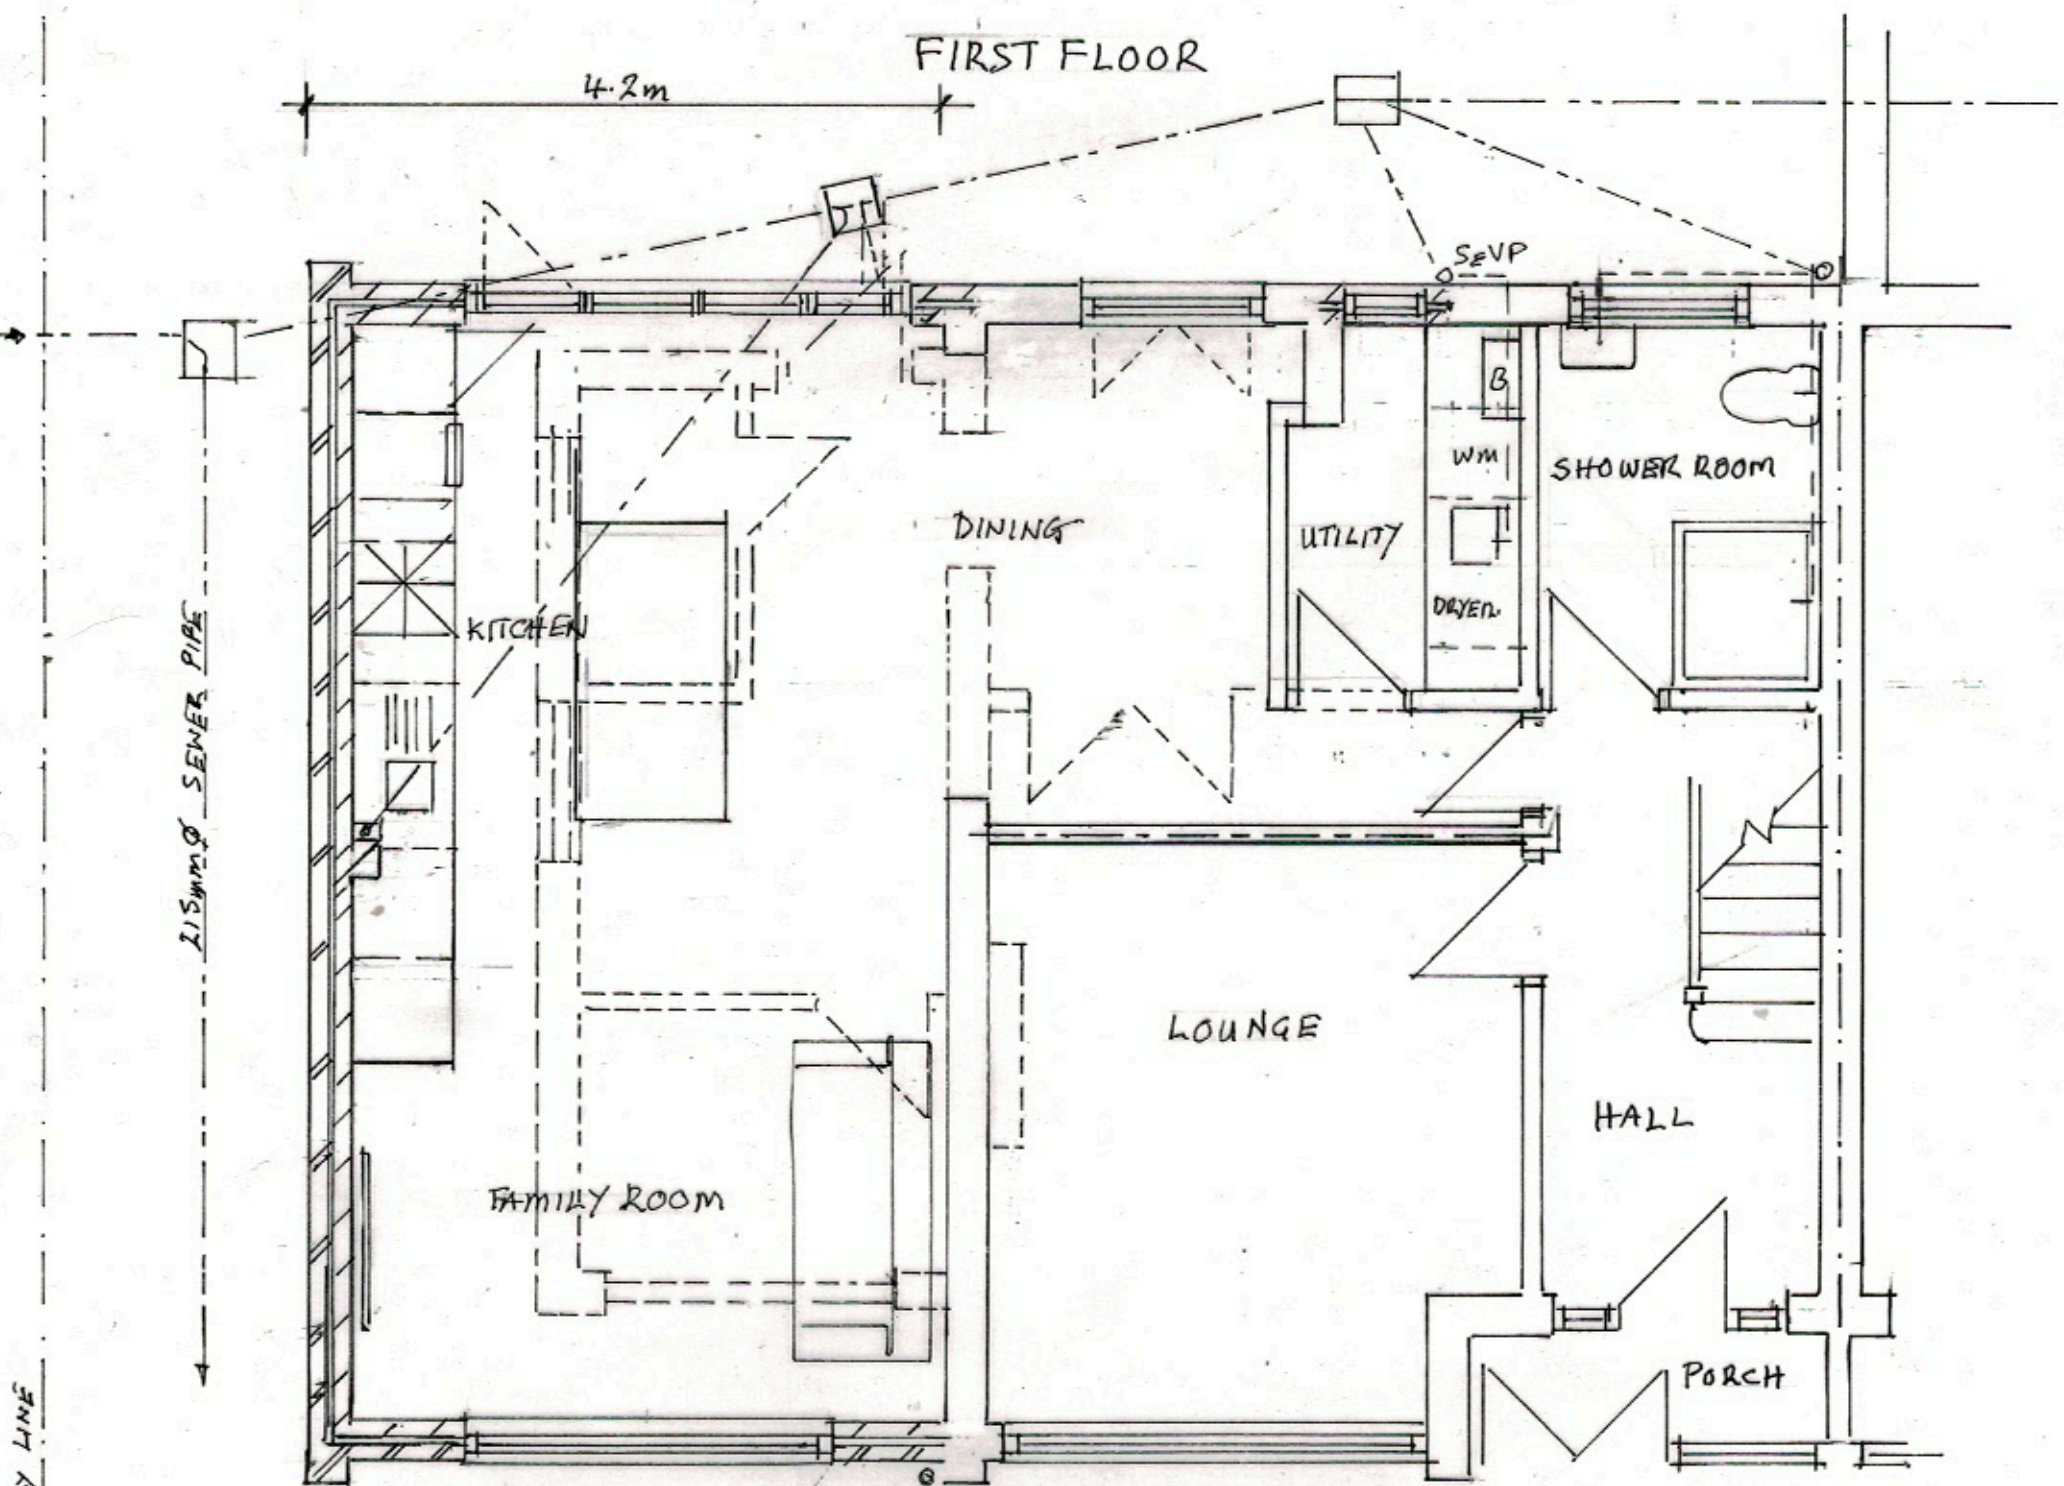

GROUND FLOOR

PROPOSED FLOOR PLANS

SCALE 1:100@A3