






Existing Front Elevation
1:100

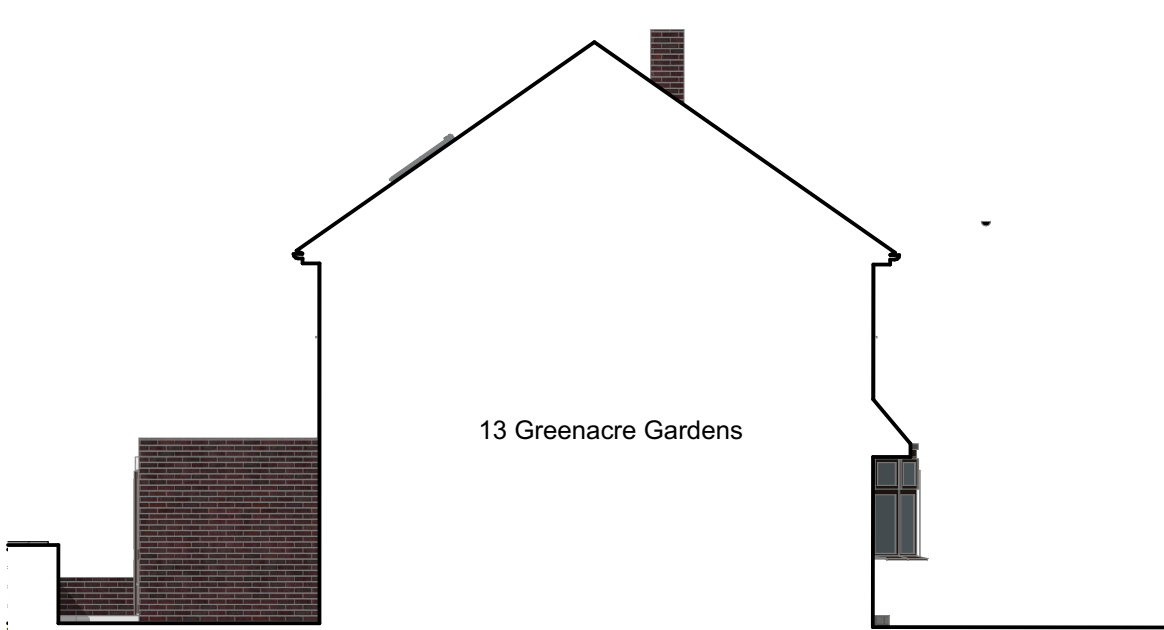

Existing Side Elevation
1:100

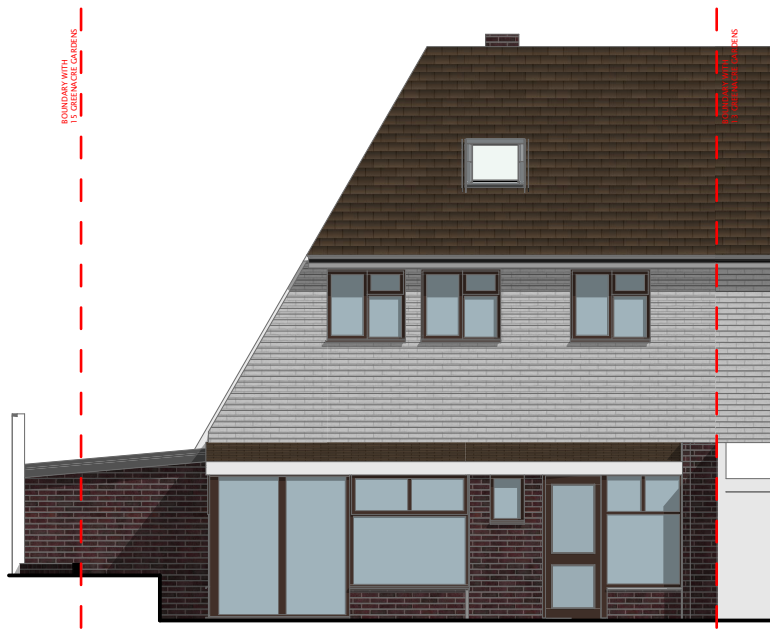

Existing Rear Elevation
1:100

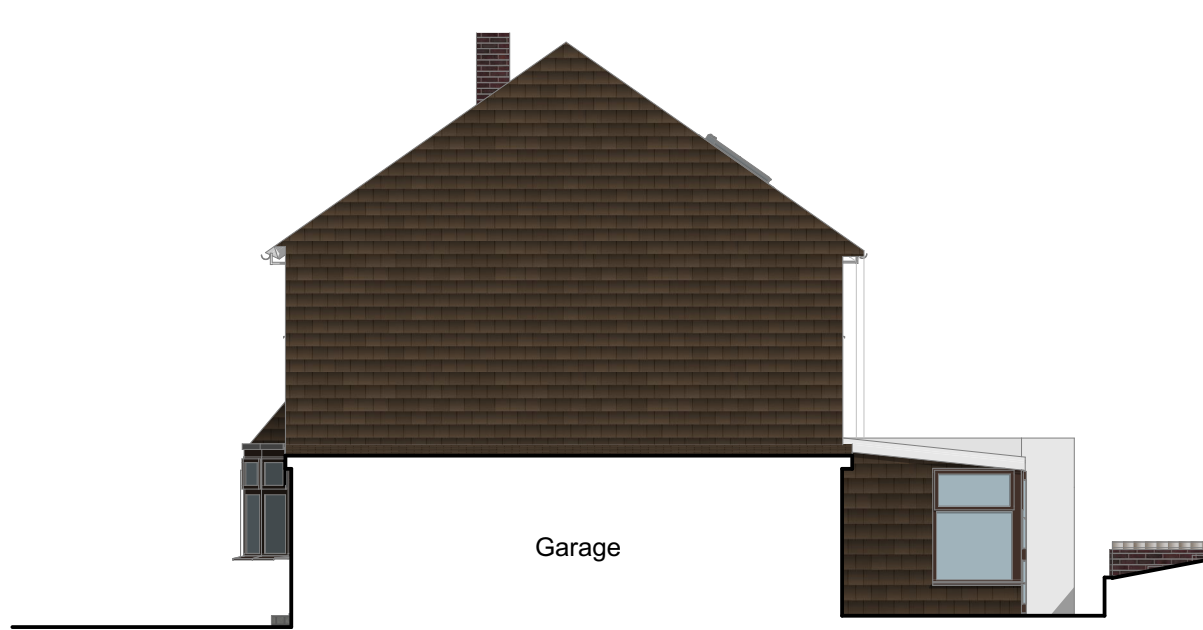

Existing Side Elevation
1:100




Side Elevation
1:100




Front Elevation
1:50



Rear Elevation
1:50

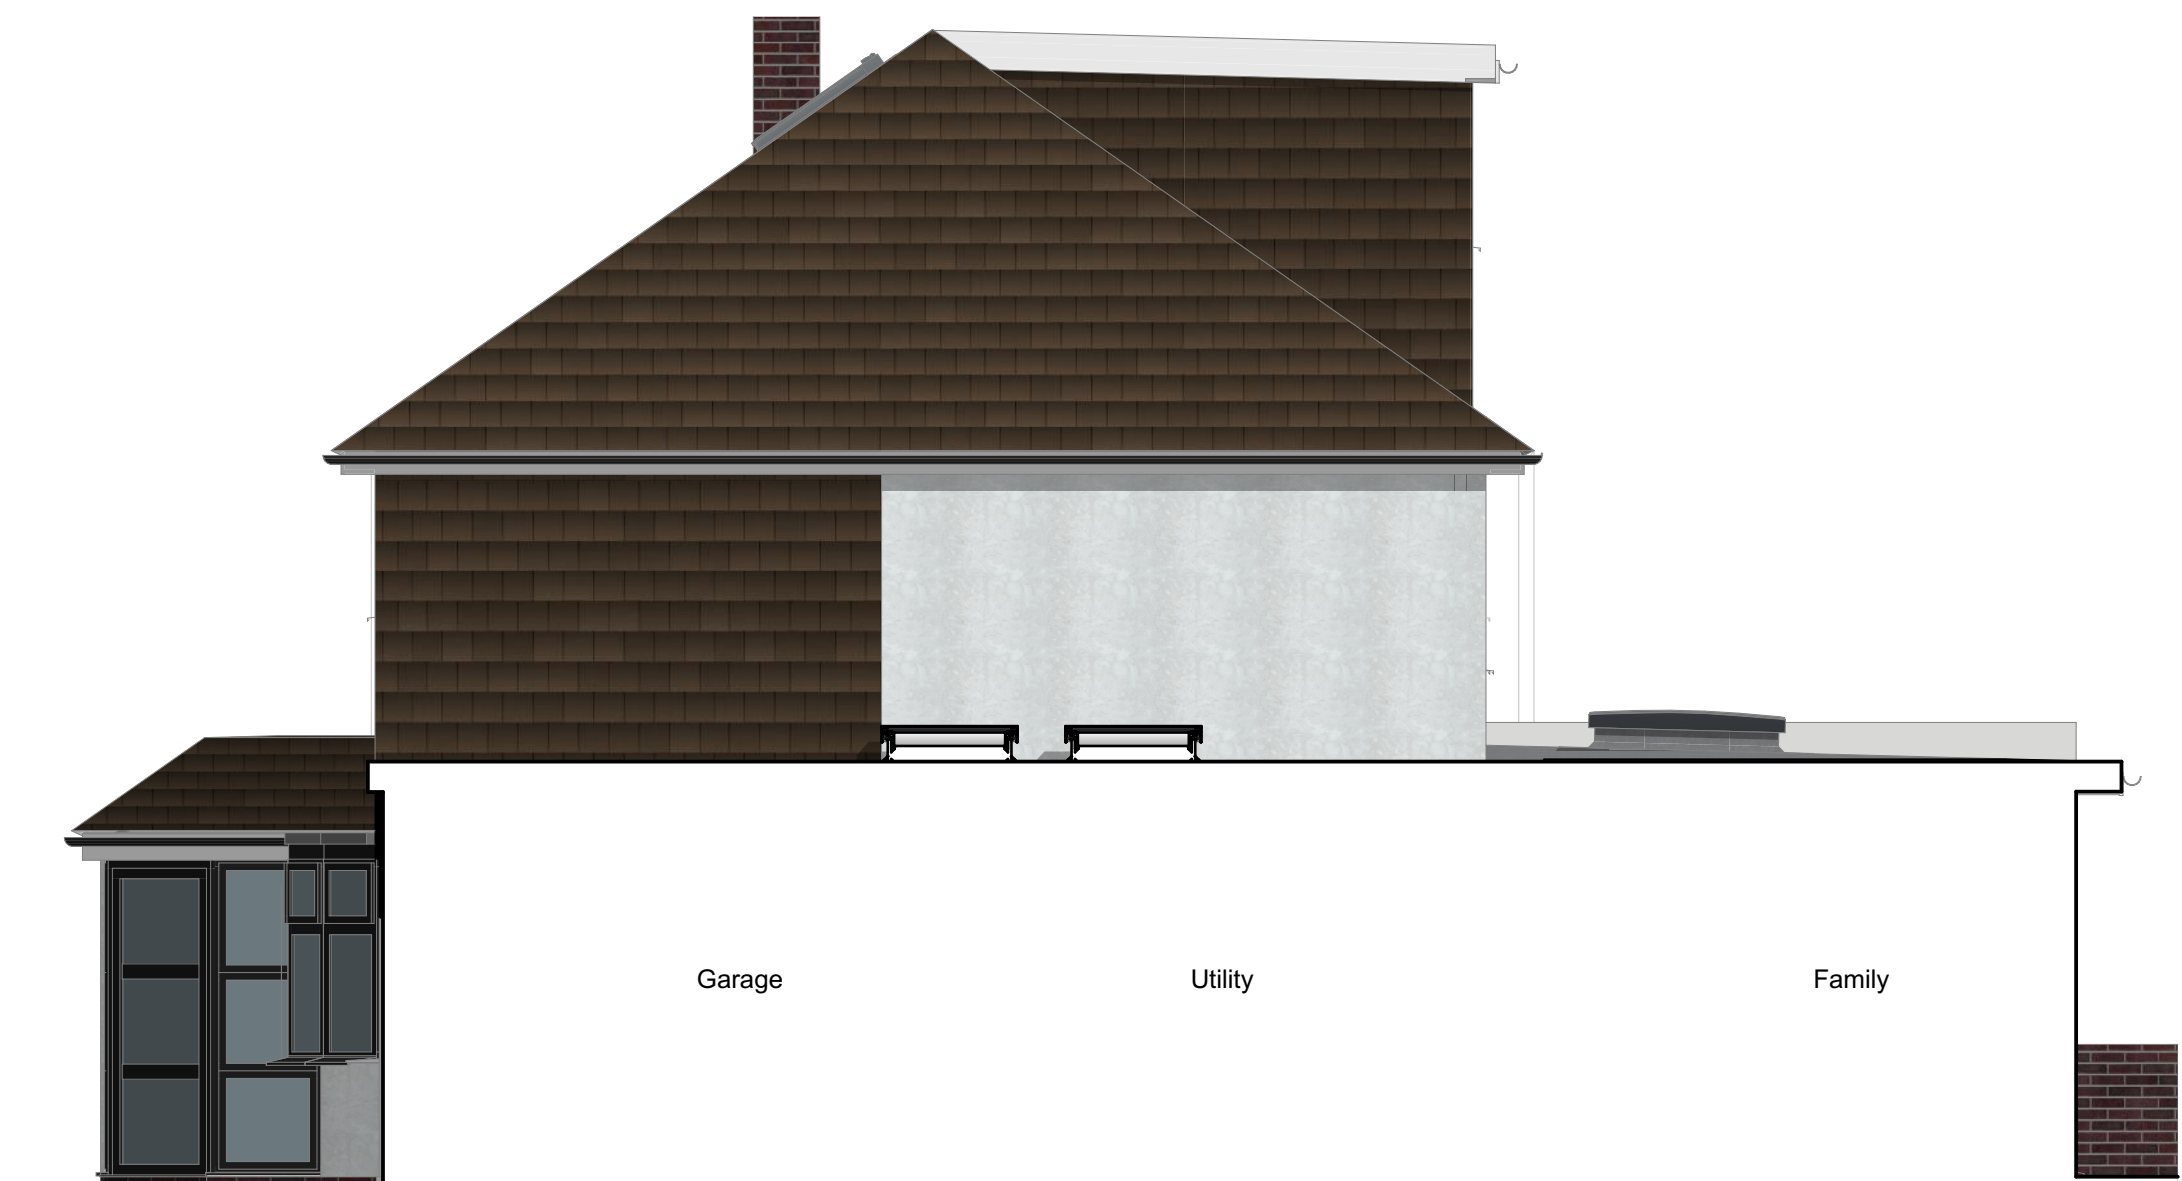

Side Elevation
1:50

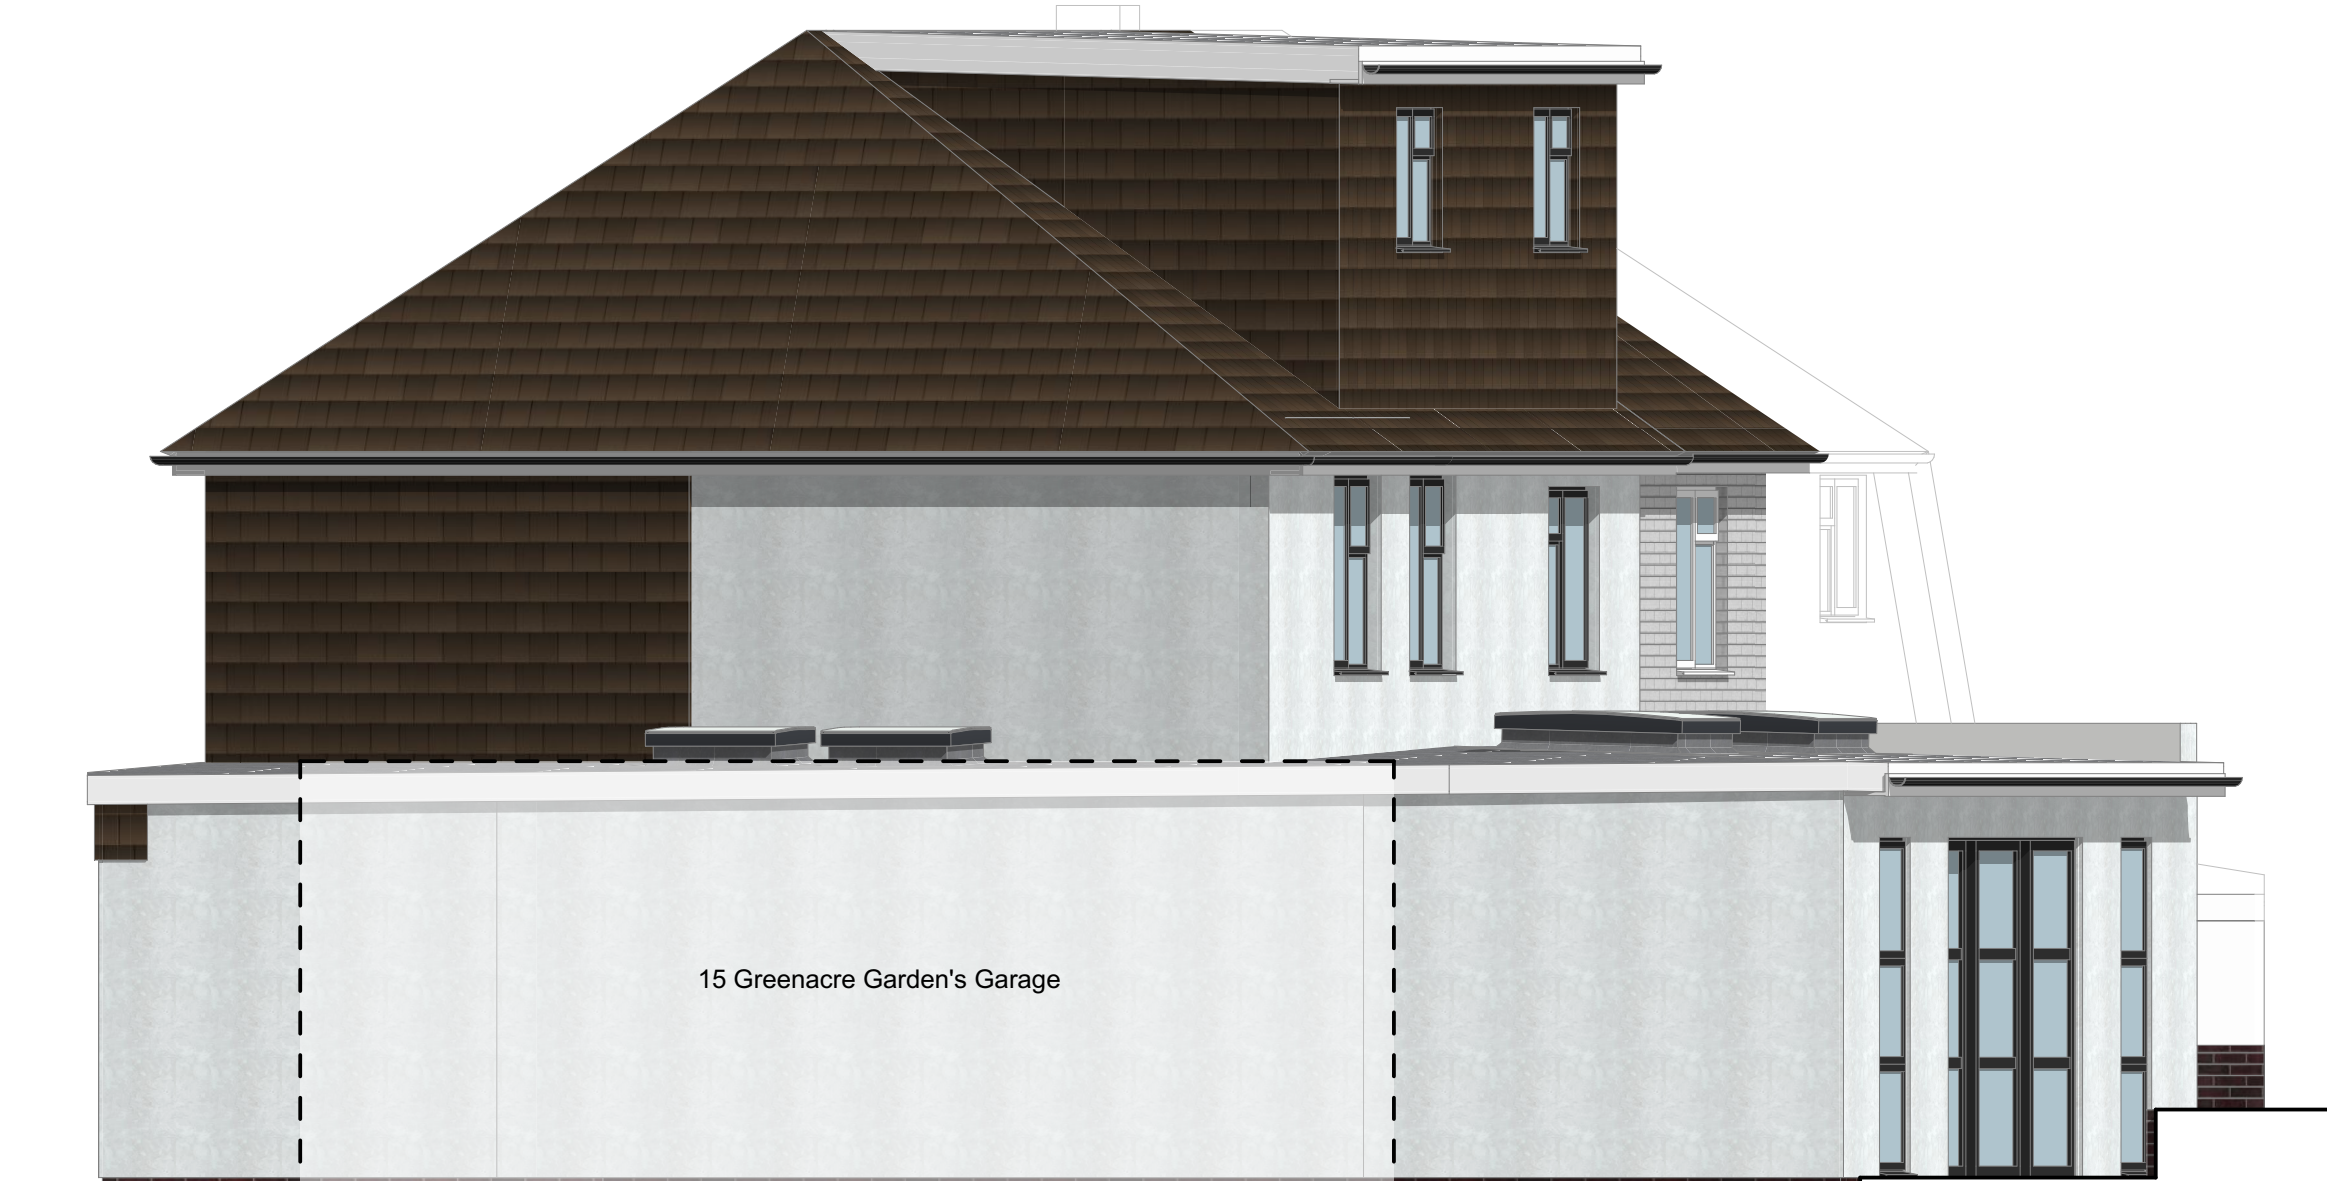

Side Elevation
1:50

Design information is work in progress and subject to detail development & Client approval. Accommodation schedules and figures provided are subject to amendments following coordinated input by others in the design team. Dimensions must be checked on site with any discrepancies reported to the Architect for confirmation prior to any construction. Castings should not be finalised until approval /confirmation by relevant authorities and Client. Any topographical / Ordnance Survey information visible has been prepared by a third party, no responsibility will be accepted for accuracy or completeness of the survey.

Rev	Date	Description
-----	------	-------------

SCALE 1:500
@A1 0 1000 2000 3000mm

SCALE 1:1000
@A1 0 2000 4000 6000mm

CLIENT
M Clark
PROJECT
14 Greenacre Gardens
DATE
18.10.24
SCALE @A1
1:100, 1:50
TITLE

Existing & Proposed Elevations

jlrw ARCHITECTURE jlrw.co.uk	PLANNING
	24014 102