




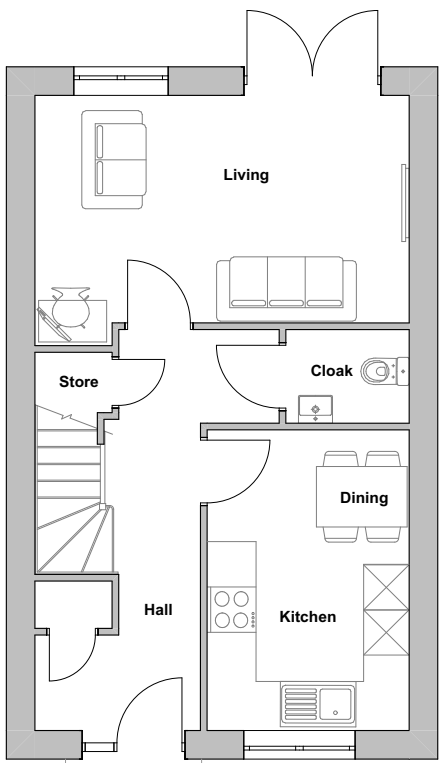


Ground Floor

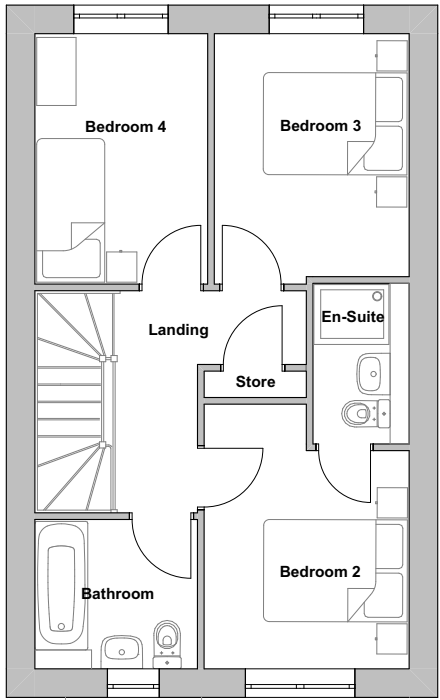

First Floor

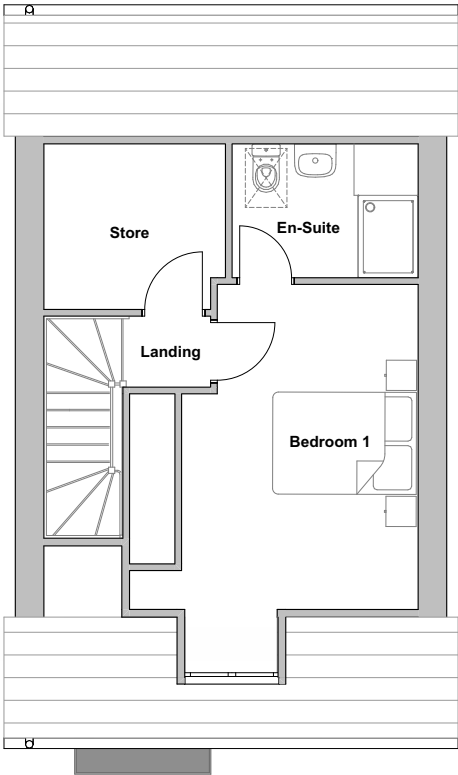

Second Floor

 

Please Note:


This drawing must not be scaled, dimensions to be checked on site and any discrepancies are to be highlighted to the Architect prior to construction. Always print in full **COLOUR**.

This drawing is to be read in conjunction with all other project drawings, construction notes and / or project specifications including those by other project consultants and specialists. All discrepancies should be reported immediately.

Prior to the commencement of any works, the Contractor is to check and / or determine all construction details including checking existing site levels and dimensions.


Design subject to detail development / approval. Measurements and accommodation schedules subject to amendments following coordinated input by others. Costings cannot be finalised until approval / confirmation by relevant authorities and Client.

Key

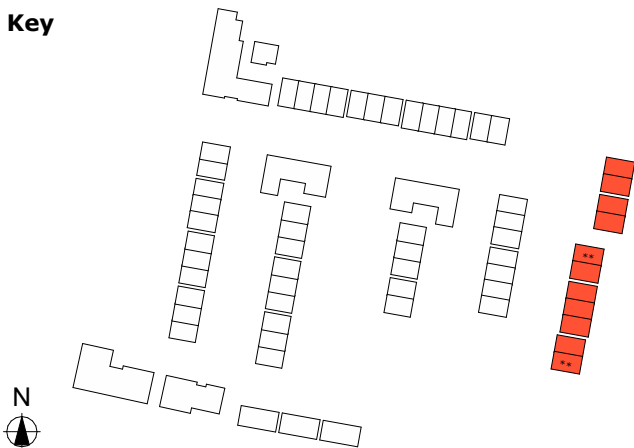

Front Elevation


*Obscure window

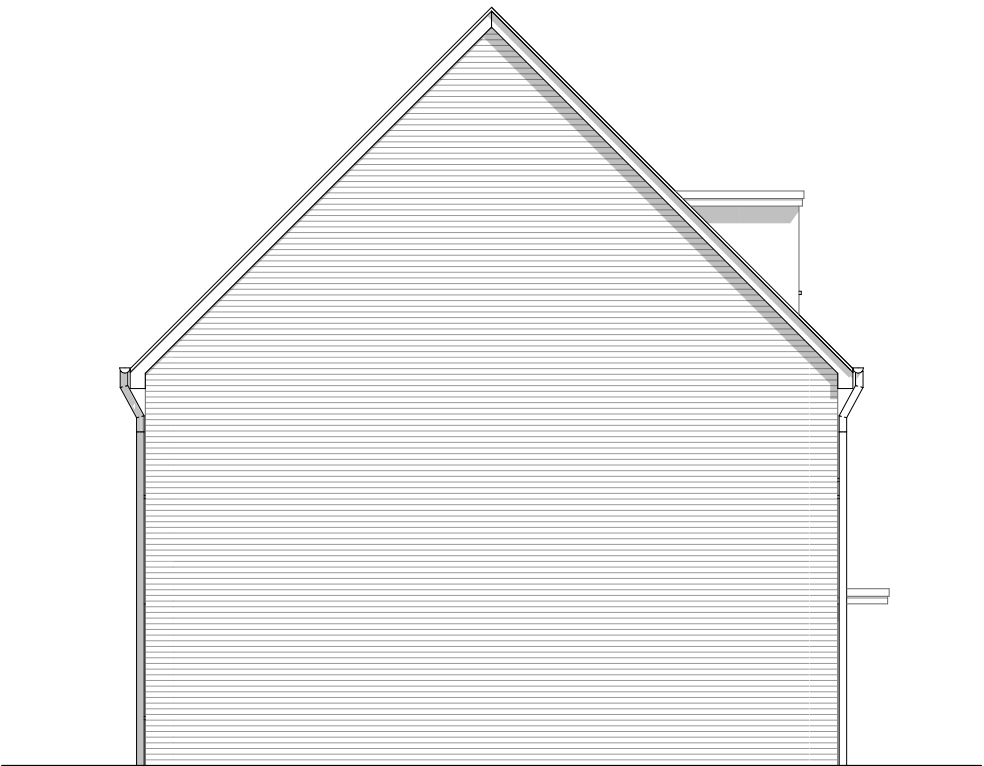

Side Elevation



Rear Elevation

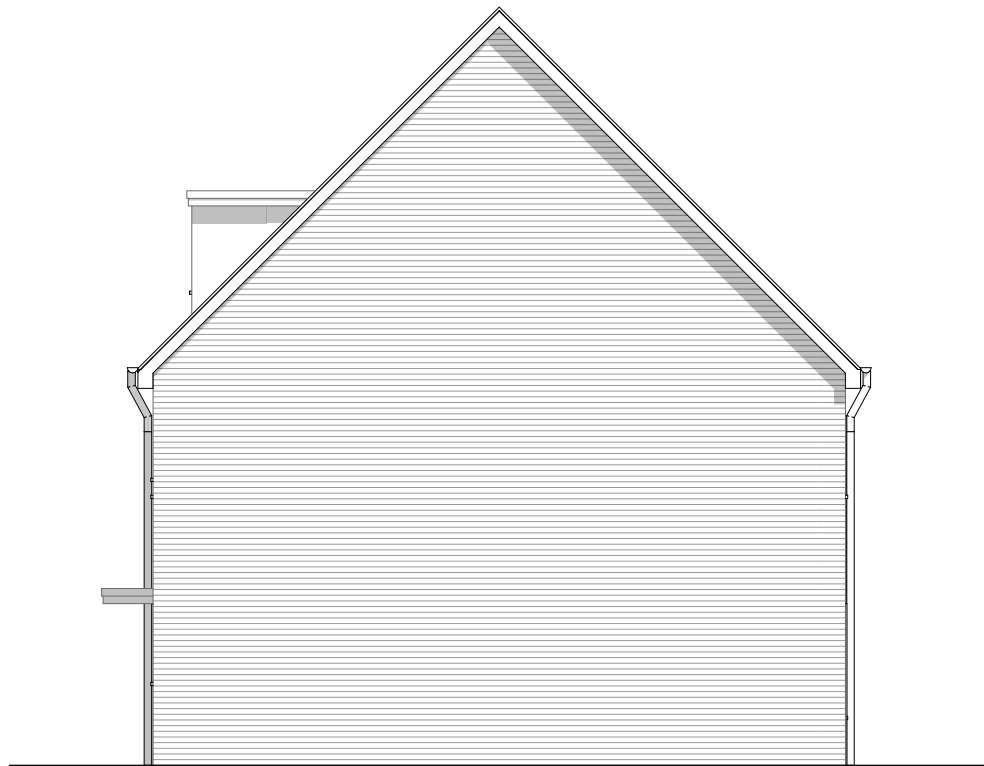

Side Elevation



Side Elevation

**Recessed window

House Type 42
7 Bed
area: 115.36 sqm

Rev.	Description	Date	DB	CB
02	For Planning	18.03.22	VF	/ CC
01	For Information	14.03.22	VF	/ CC

Project Havant and South Downs College	Date March 2022
Scale 1:100 @ A2	Revision P2
Drawn By/Checked By VF/CK	Status For Planning
Dwg # 20.001.202 House Type 42 - Plans & Elevations	

hgp



Places
for People

Furzehall Farm, Wickham Road
Fareham, Hampshire
PO16 7JH

01329 283 225
email@hgp-architects.co.uk
www.hgp-architects.co.uk

HGP Architects Ltd. Copyright
Reserved

Suite B, Kings Point House,
5 Queen Mother Square,
Poundbury,
DT1 3BW

www.placesforpeople.co.uk