

Remove existing windows this area and construct as proposed below

Remove existing Gable end roof construction (Shaded)

Form new hip end to porch roof

Remove existing bay window this area. Replace with flat window (White PVC)

Existing Front Elevation - South
1:100

Existing Rear Elevation - North
1:100

Construct new brickwork infill panel to match existing yellow facing brick as panel below. Install new windows & white PVC to match existing.

Alter roof to form new hipped end to this location

Install new flat window this area (White PVC)

Proposed Front Elevation - South
1:100

New doors and windows to balcony

New doors and windows to balcony

New Glass obscured privacy screen to balcony 1.800m high
New door set with side window to garage

Proposed Rear Elevation - North
1:100

New windows to single storey rear extension - Kitchen
New bifold doors to lounge

Existing Side Elevation - East
1:100

Existing Side Elevation - West
1:100

Remove existing bay window, install new flat window (White PVC)


Remove existing bay window and form new door opening

Remove existing door and wall section to form opening
Proposed Side Elevation - West
1:100


Proposed Side Elevation - East
1:100

Proposed single storey extension

New obscured glazed privacy screen 1.800m high

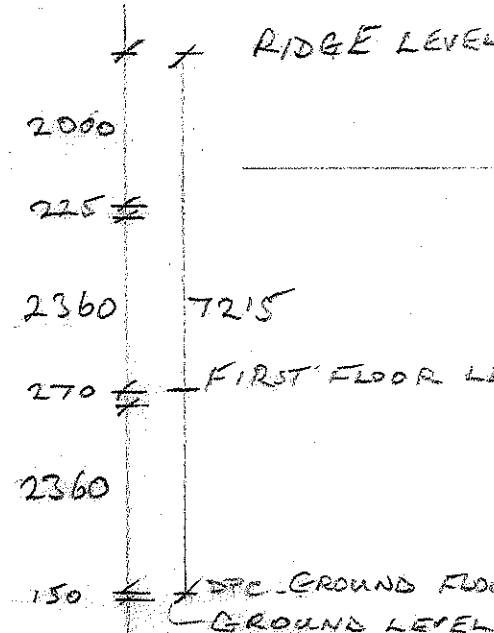

NOTES:
All dimensions must be checked on site and not scaled from this drawing.

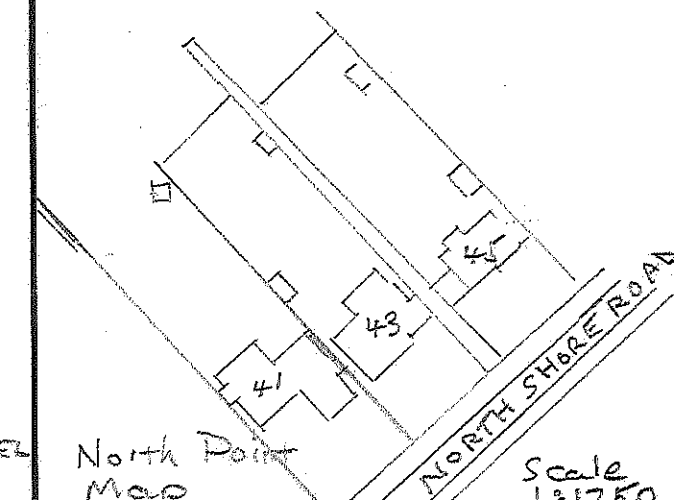

A	01/05/24	New Privacy Screen to balcony New Hip End to Porch - Connection
A		
	Date	Revisions

©copyright

Notes:
Copyright: owned by Martin John Norris
This drawing has been prepared for the purpose of Planning and / Building Regulations approval, and should not be used for any other purpose. All dimensions to be checked on site and any discrepancies referred to Martin Norris. Written dimensions are to be used in preference to scaled dimensions. This drawing is the property of Martin Norris and must not be reproduced, in part, or whole, or deviated from without permission from Martin Norris. It is essential that prior to commencement and during construction works the contractor reviews the drawings, specifications and engineering support information and any other relevant and referred information as a whole and complete project, to be constructed in compliance with the Building Regulations and approved Planning drawings and information, any discrepancies found or concerns are to be raised.

Client
DST 43 North Shore Road
Hoyling Island, Hampshire PO11 0HN

Job Title
Single Storey Extension to Rear with Balcony Alterations to Roof
Glazed Canopy to Ground Floor at Rear. Alterations to Windows and Doors
Garage to rear garden.

Drawing Title
Existing and Proposed Elevations - Main House
With Floor and Roof Height Information

Scale 1:100 & DIMS
1:1250 (North Point) MILLIMETRES

Date 02.02.2024 Drawn by MJN

Drg No. MJN/DST/2024/0001 Rev.