

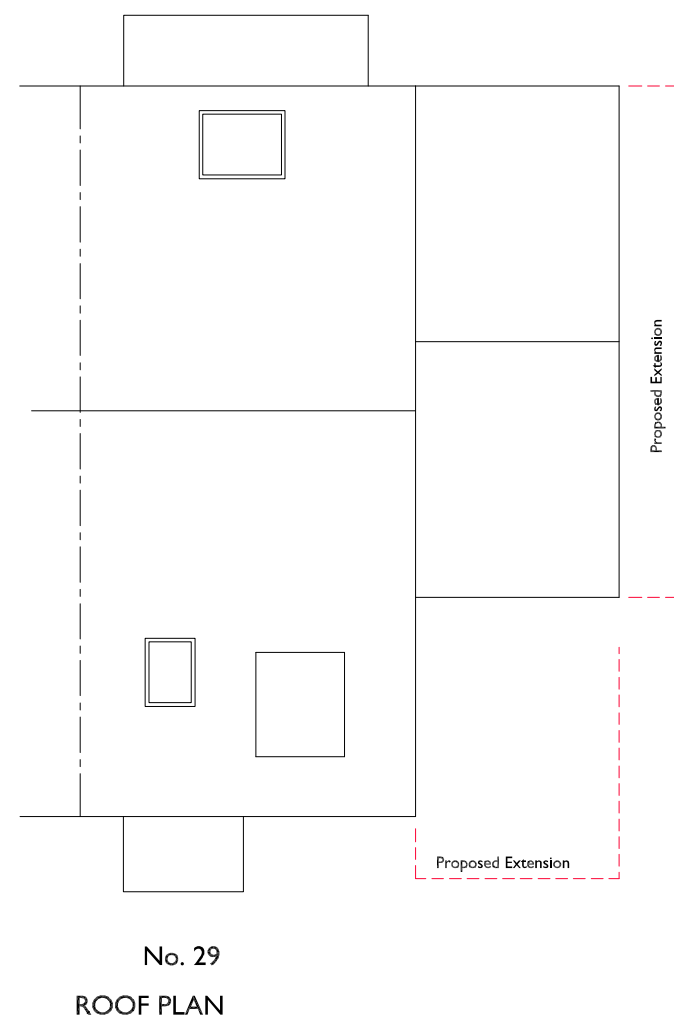
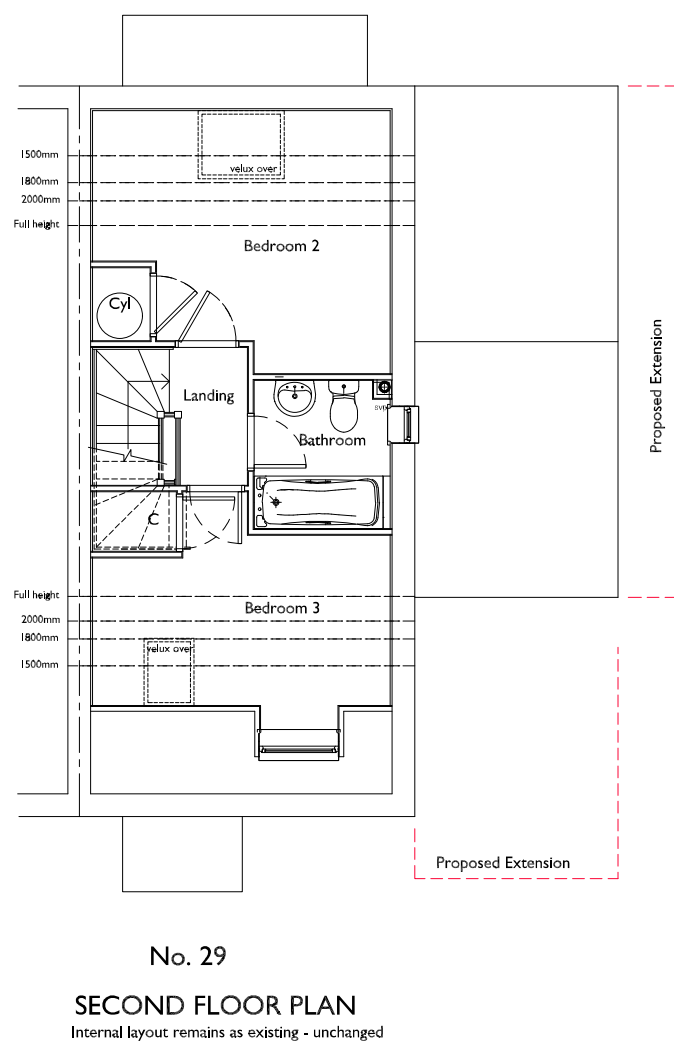
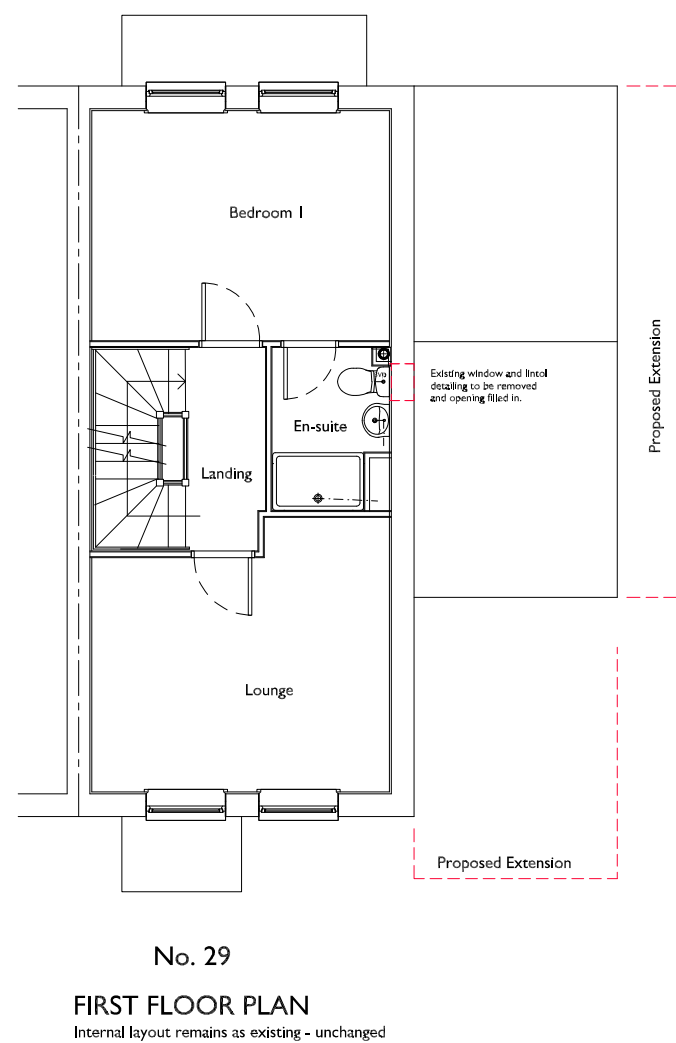


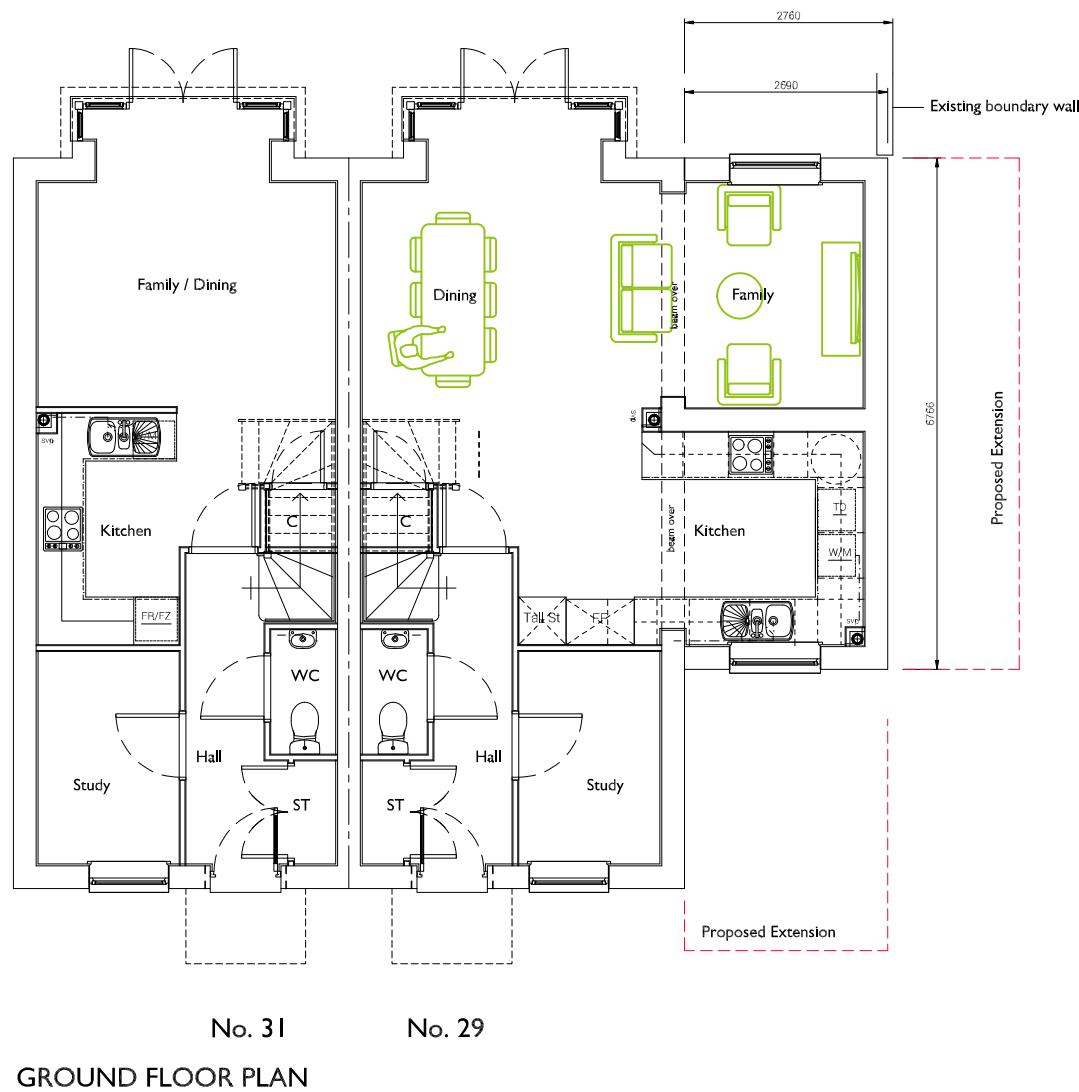

REV.	A	Proposed extension reduced in size and roof design ML revised.	**	18/03/24
DESCRIPTION	DRAWN	CHKD	DATE	

Residential Extension
29 Daffodil Way
Havant
Hampshire PO9 2FA

+ (44) 02380 012 900
designs@dwc-architecture.co.uk
30 Carlton Crescent,
Southampton,
Hampshire, SO15 2EW

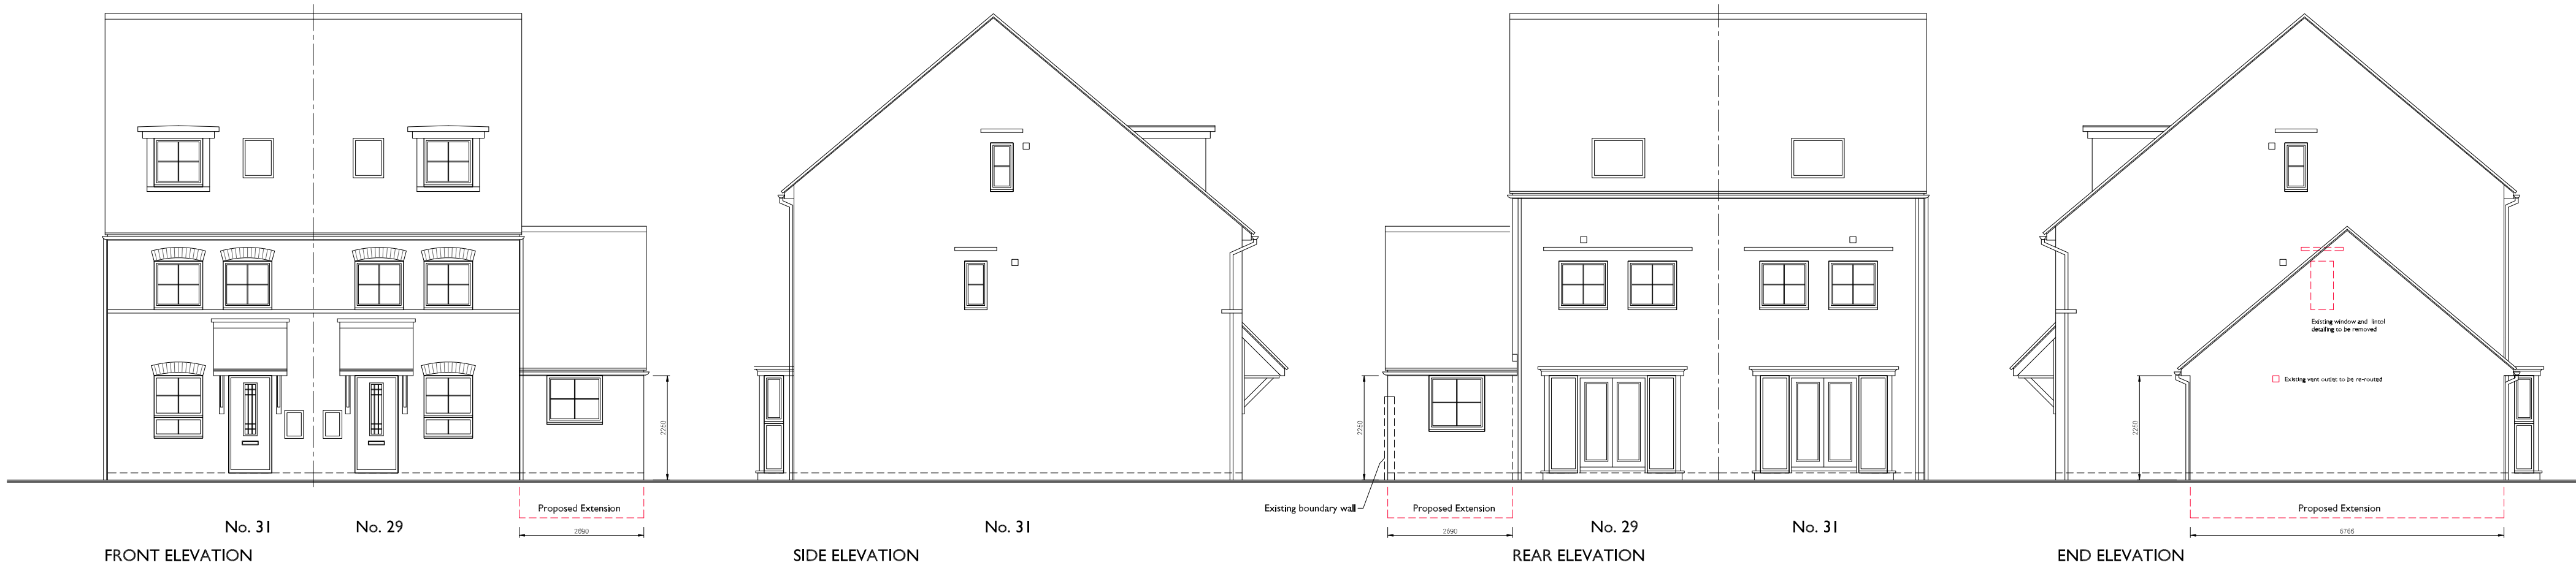

Dan Montgomery

DRAWING TITLE
Proposed House Extension
Floor Plans & Elevations

SCALE	SHEET SIZE	DRAWN	CHKD	DATE
1:100	A2	ML		18/03/2024

DETAILED PLANNING

24001-DWC-SP04-01-DR-A-0010-A