


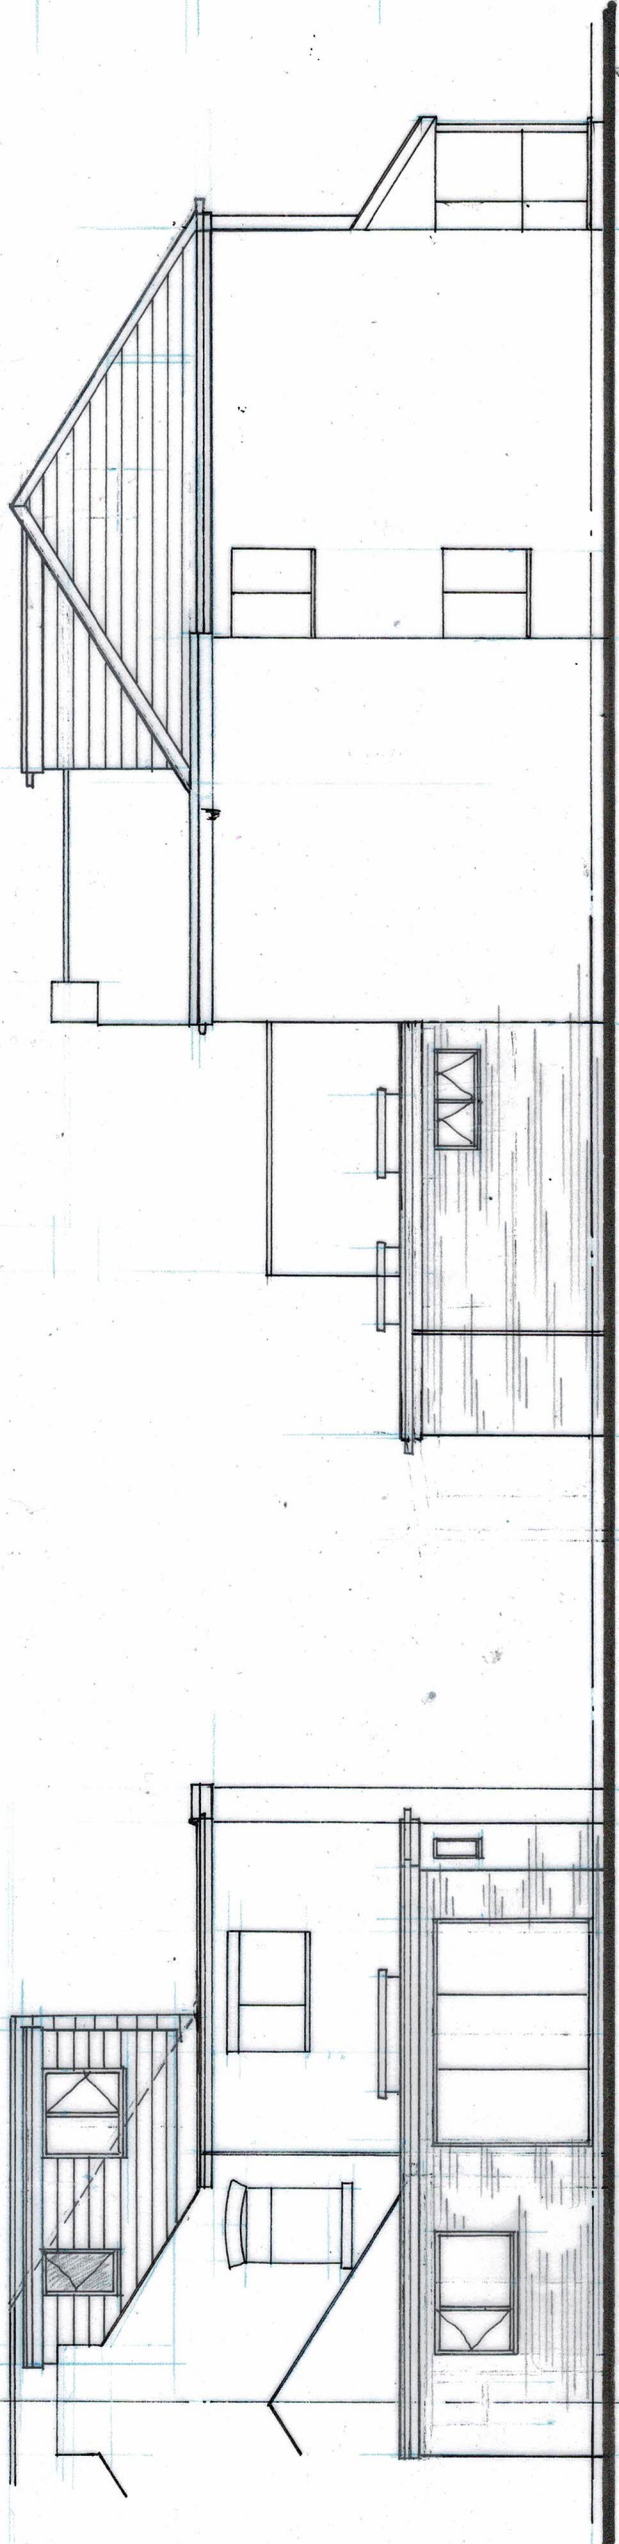


REAR

SIDE




FRONT

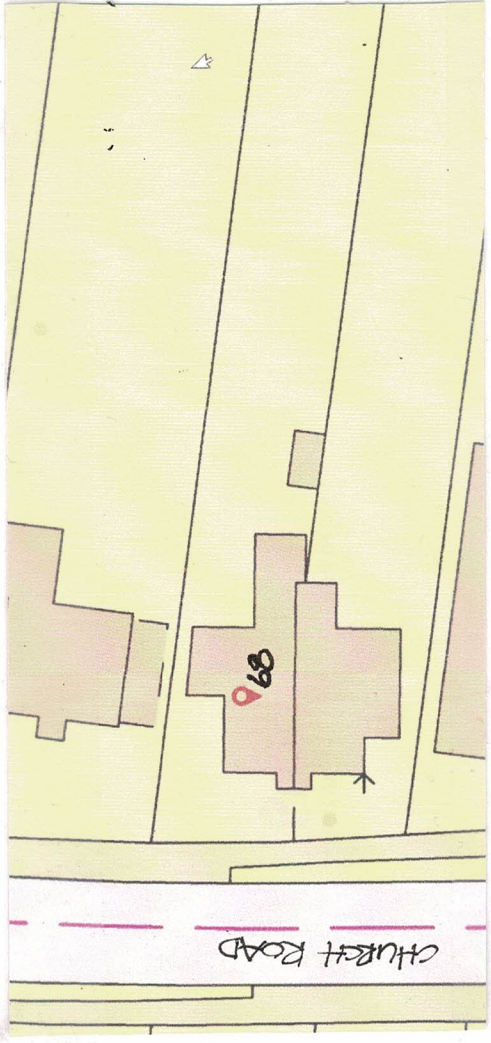

SITE PLAN
Scale 1:500



LOCATION PLAN
Scale 1:1250
OS LU 10006396

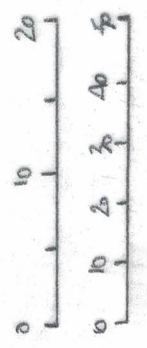

DEREK TREAGUS ASSOCIATES ARCHITECTURAL SERVICES Tel: 07956 624094 Email: derek.treagus@gmail.com					
Project	LOFT CONVERSION & REAR EXTENSION AT 68 CHURCH ROAD, HAYLING ISLAND, HAMPSHIRE.				
Client	Mr & Mrs J Meenaghan				
Subject	Planning Drawing Proposed Elevations & Location Plan				
Date:	May 2022	Scale: 1: 1250,1:100 @ A3			
Rev:		Drg. No. 22/243/05			
• Copyright reserved. • All dimensions are to be site confirmed and should not be scaled unless for Planning purposes. • Verify all queries with the office.					