


© COPYRIGHT IN THIS DRAWING AND WORK EXECUTED IS AND REMAINS THE PROPERTY OF SCANDIA-HUS LIMITED AND OR ITS SUBSIDIARIES IN ACCORDANCE WITH THE PROVISIONS OF THE COPYRIGHT ACT. PERMISSION TO PRODUCE COPIES OR MODIFIED DRAWINGS IN WHOLE OR IN PART FOR ANY PURPOSE SHOULD BE OBTAINED FROM SCANDIA-HUS LIMITED & ANY SUCH REPRODUCTIONS SHOULD INCLUDE THIS & THE FOREGOING STATEMENT

REV	DESCRIPTION	DATE	DRN	CHK
A	MDS TO STAIRS, BATHROOM + WC	19/10/23	CC	
B	NEW SCHEME	2/1/24	JP	
C	GENERAL REVISIONS	17/1/24	JP	
D	WINDOW MODS	08/02/24	CC	
E	WINDOW MODS BEDROOM 1	26/02/24	CC	
F	DRAINAGE ADDED	05/03/24	CC	

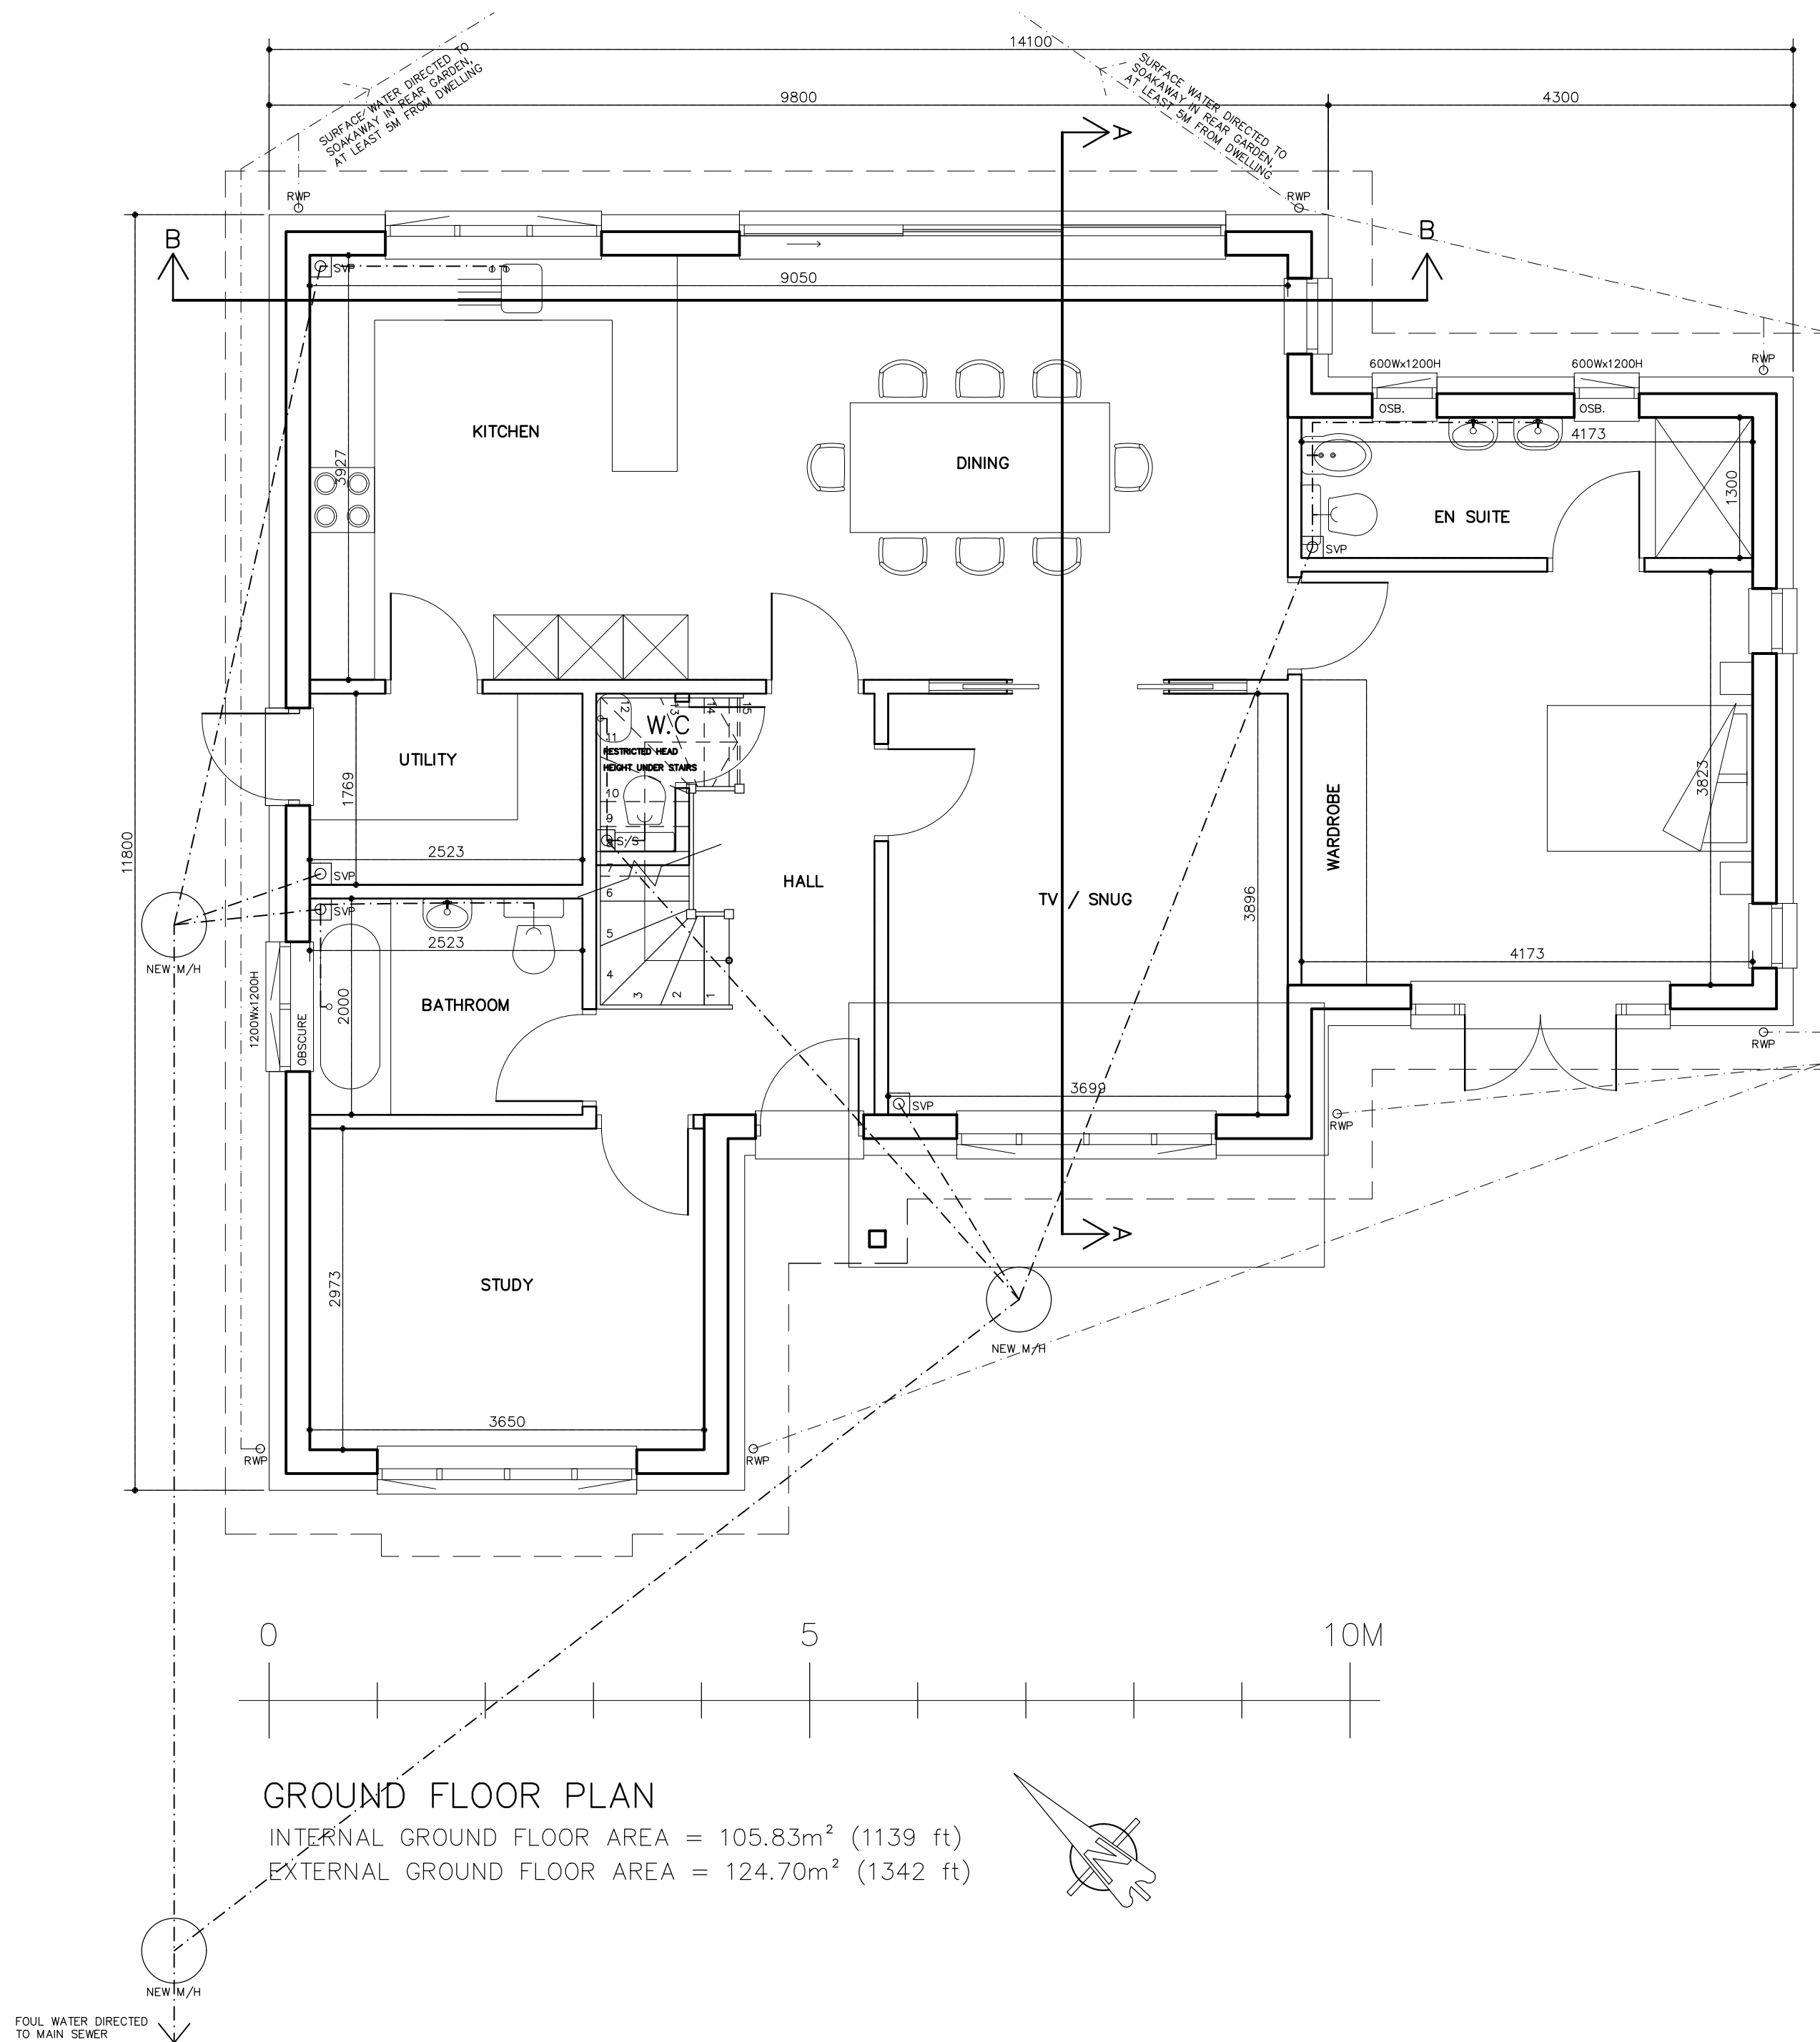


SCANDIA-HUS BUSINESS PARK,
FELCOURT ROAD, FELCOURT, EAST GRINSTEAD,
WEST SUSSEX, RH19 2LP : TEL 01342 838060

FOR
MR. RUSSELL & MS. SPILSTED
SITE
LAND ADJOINING 91 ST. THOMAS AVE
HAYLING ISLAND
PO11 0EU

TITLE

PROPOSED DWELLING
GROUND FLOOR PLAN

C/No. 238053	O/No.	SCALE 1:50 @A2
DRAWN CC		DRAWING NUMBER 02
DATE 09/23		
		REV F