


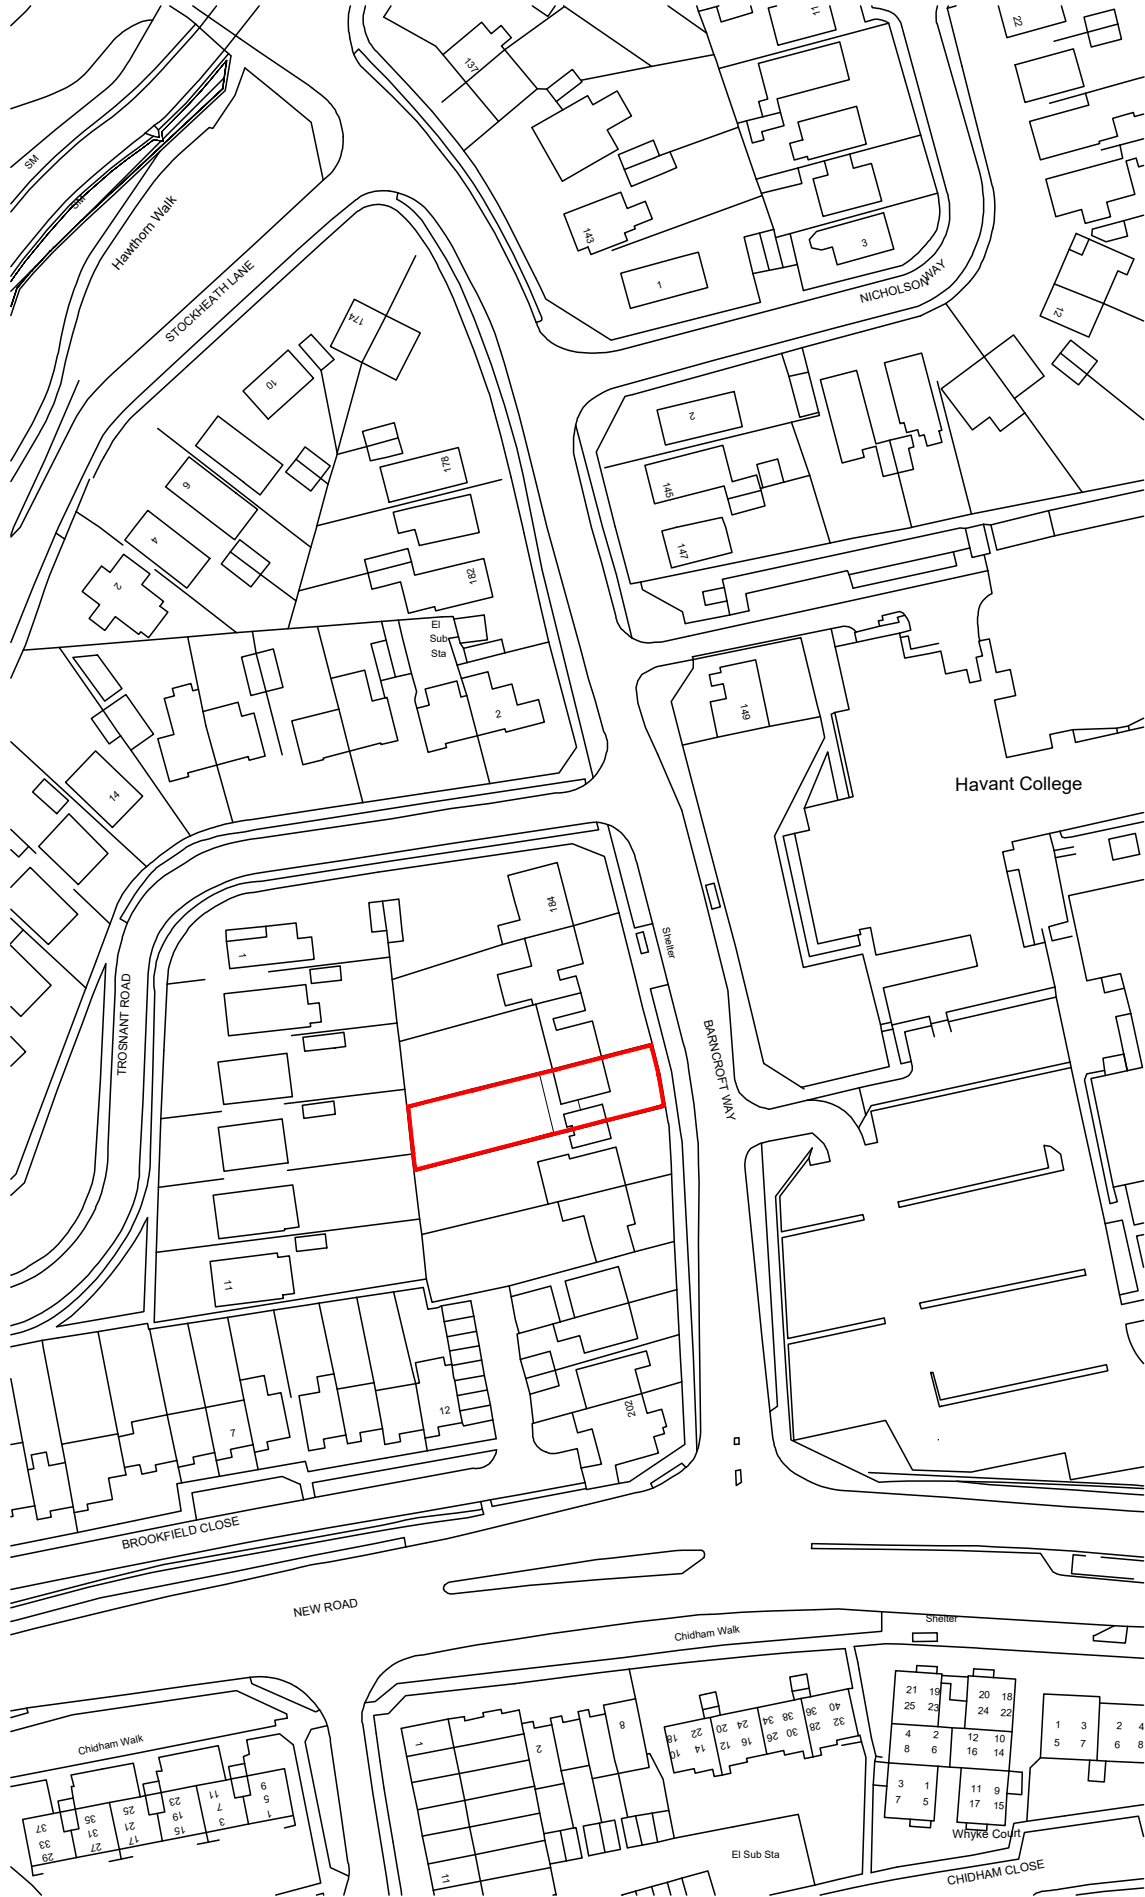

LOCATION PLAN

SCALE BAR 1:1250



BLOCK PLAN

SCALE BAR 1:500



© Crown Copyright  
All right reserved  
Reproduced by Permission  
Licence No.100046837

NOTES

- Data within this drawing provided by Ordnance Survey. Please note that Ordnance Survey can only guarantee accuracy to 0.9m for maps at this scale. CAAD Ltd. accept no responsibility for the accuracy of the Ordnance Survey boundaries. It is strongly recommended that a land survey is carried out should the development rely on the accuracy of these boundaries.



Critchley Architecture And Design Ltd.  
Contact: 02392 474 919 | info@caad.online

The Old Bakery, 34 North Street, Havant, PO9 1PT

- Revisions
- A. Proposed Roof Plan added.  
27.06.24. JHL
  - B.
  - C.

Project Address

190 Barncroft Way,  
Havant,  
PO9 3AN

SITE PLANS

Scale A3 = As Shown  
Drawn By OS  
Date 05.07.2023

Project No. Sheet No. Rev.

24041 101 A