


Bin & Bike Store A - Side Elevation

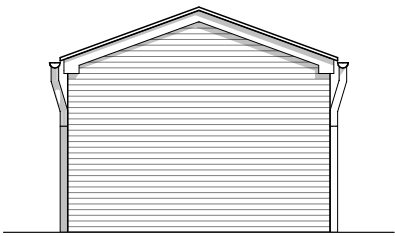


Bin & Bike Store B - Side Elevation



Bin Store C - Side Elevation



Bin & Bike Store A - Front Elevation

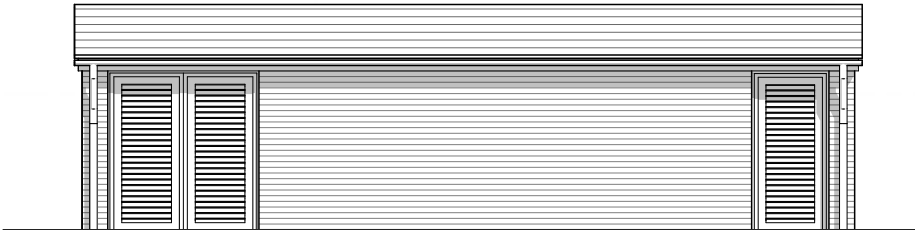


Bin & Bike Store B - Front Elevation




Bin Store C - Front Elevation



Bin & Bike Store A - Rear Elevation

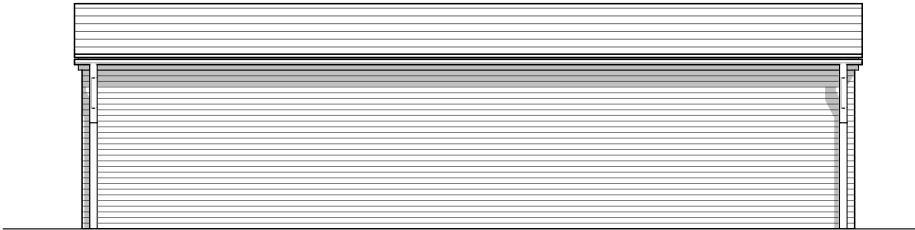

Bin & Bike Store B - Rear Elevation

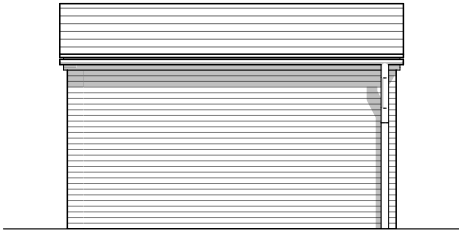

Bin Store C - Rear Elevation




Please Note:

This drawing can only be scaled for planning purposes. Dimensions to be checked on site and any discrepancies are to be highlighted to the Architect prior to construction.

Topographical / Ordnance Survey information shown has been prepared by a third party, HGP accept no responsibility for accuracy or completeness of the survey.

This drawing is to be read in conjunction with all other project drawings, construction notes and / or project specifications including those by other project consultants and specialists. All discrepancies should be reported immediately.

Design subject to detail development / approval. Measurements and accommodation schedules subject to amendments following coordinated input by others. Costings cannot be finalised until approval / confirmation by relevant authorities and client

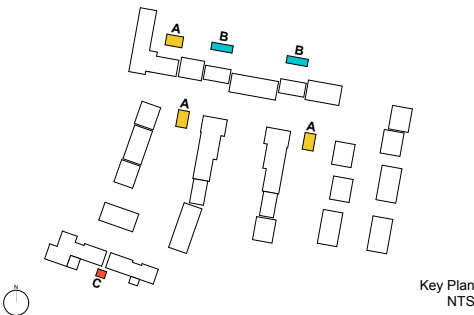

01	For Planning	12.03.24	VF	CC
Rev	Description	Date	DB	CB

Outbuildings

PROJECT Havant College	JOB NO 20.001
SCALE 1:100 @ A3	DATE Mar 2024
DRAWN BY/CHECKED BY VF / CK	REVISION P1
DWG# 20.001.212	STATUS For Planning

© HGP Architects Ltd.
Furzehall Farm, Wickham Road
Fareham, Hampshire, PO16 7JH

01329 283 225
email@hgp-architects.co.uk
hgp-architects.co.uk

