



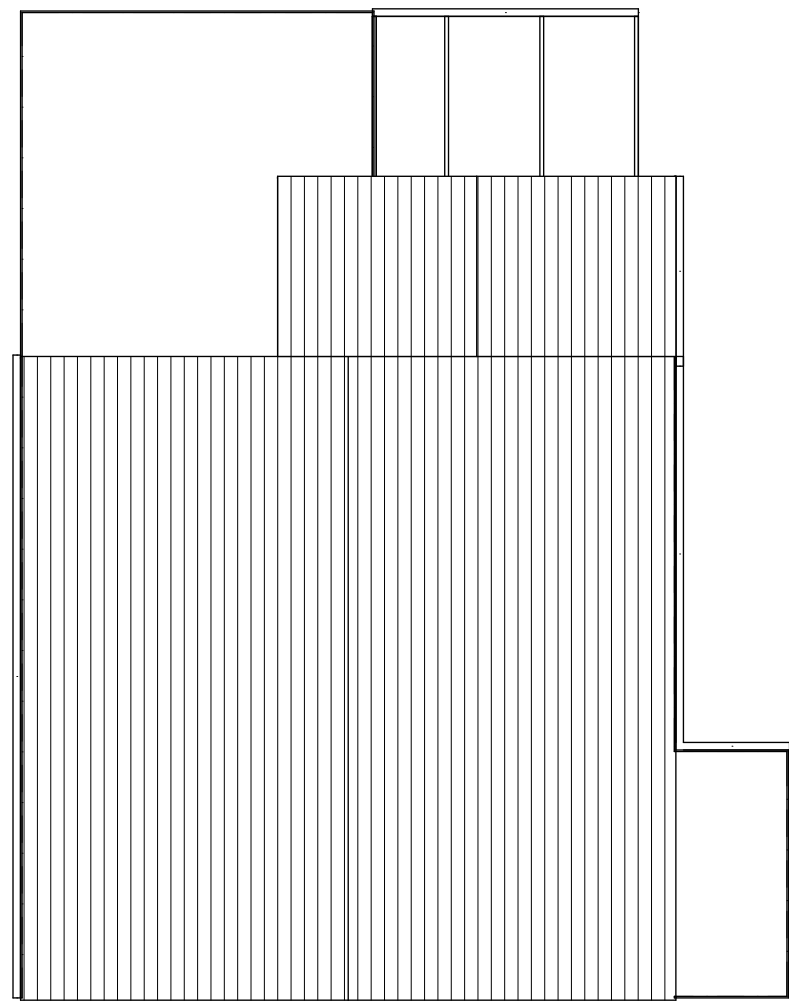


Existing Roof Plan

1:100

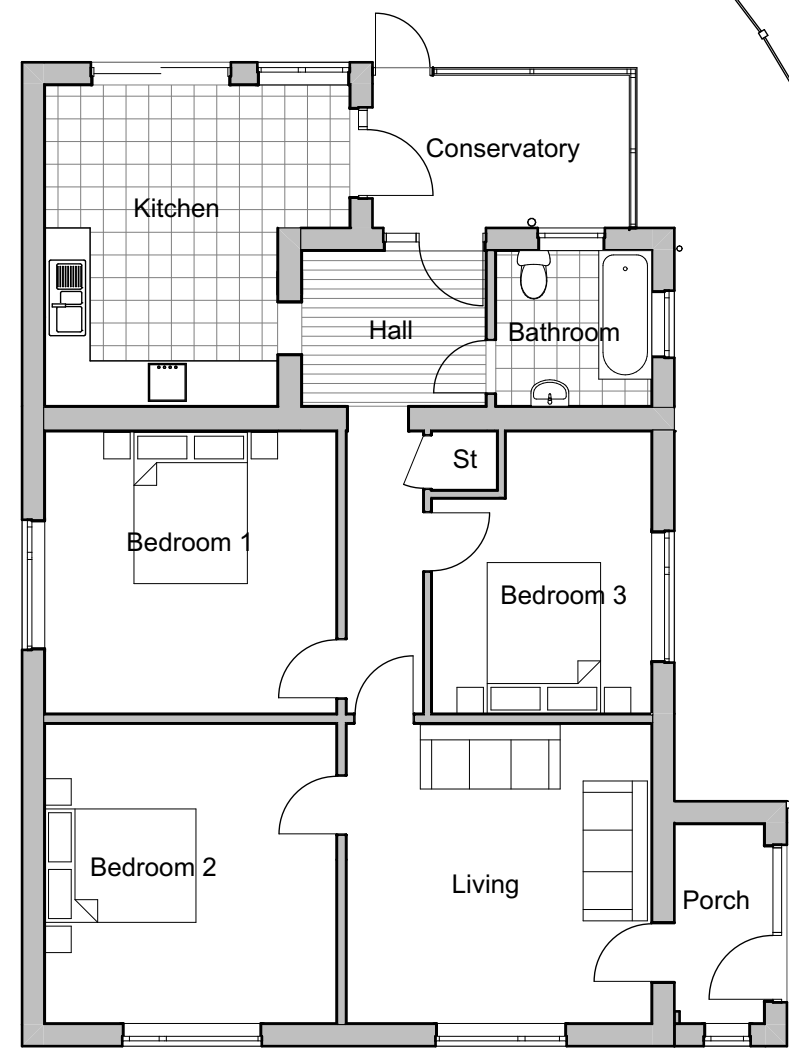


Existing Ground Floor Plan

1:100

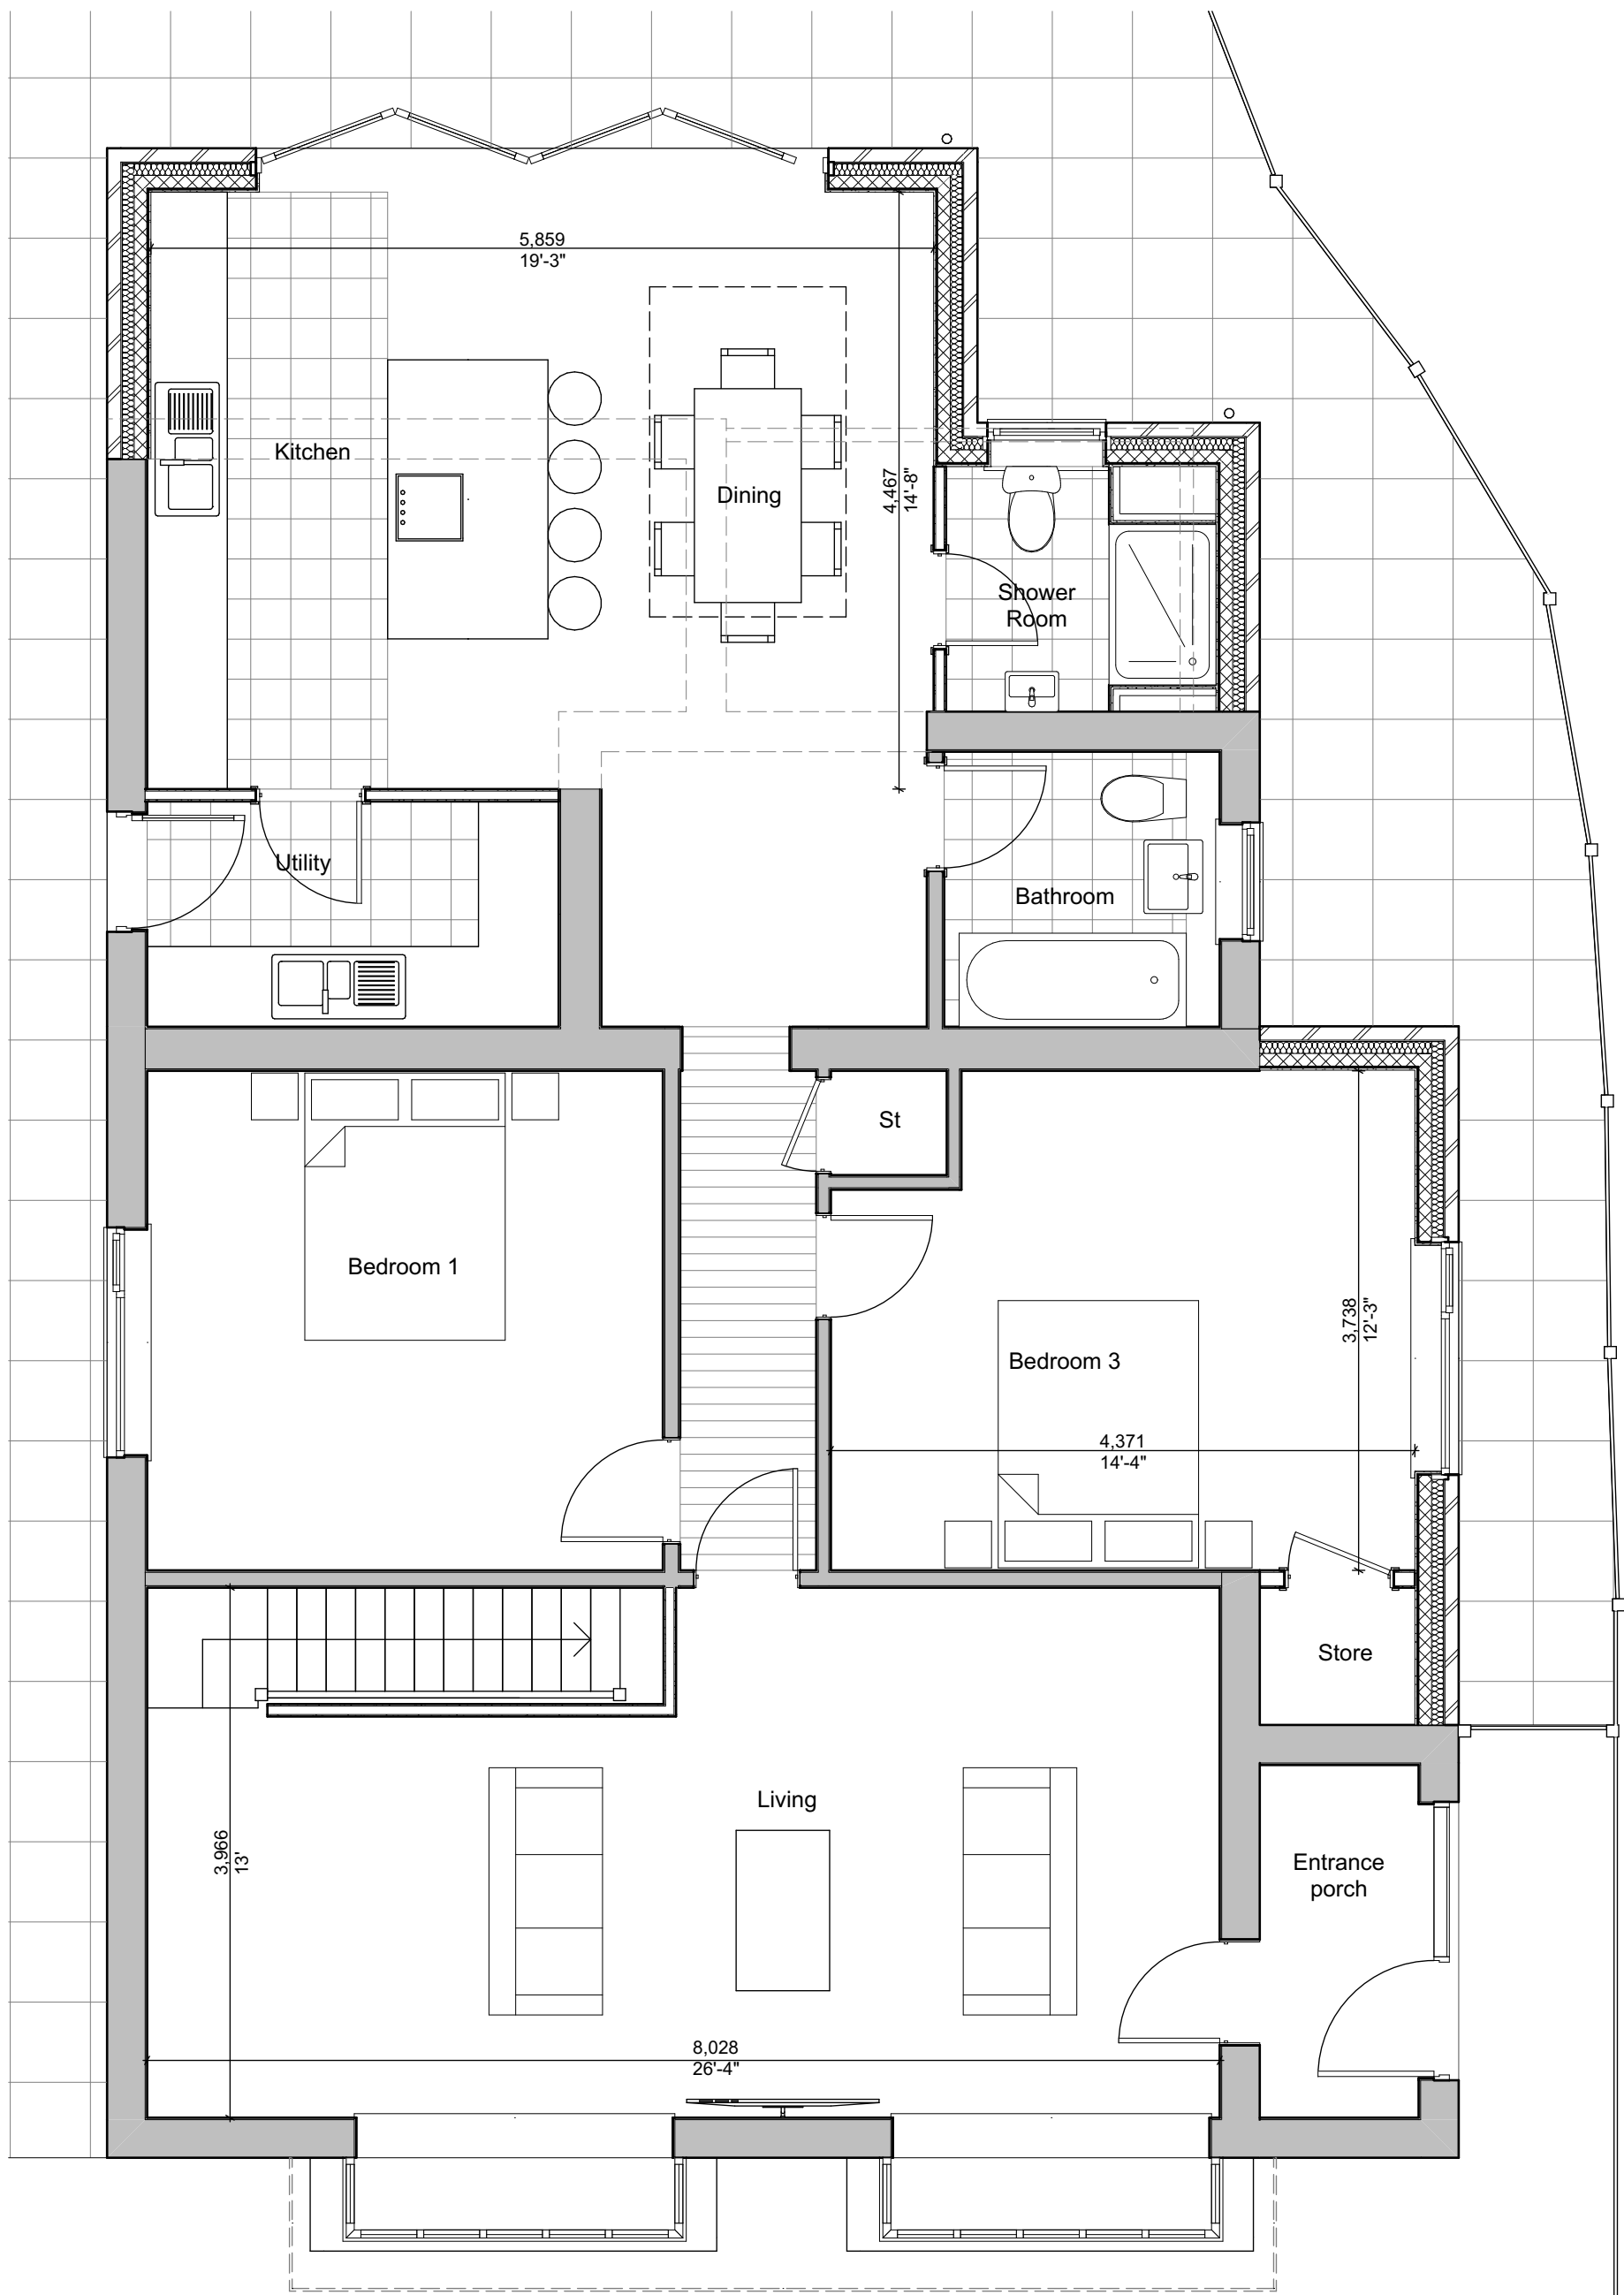


Proposed Ground Floor Plan

1:50

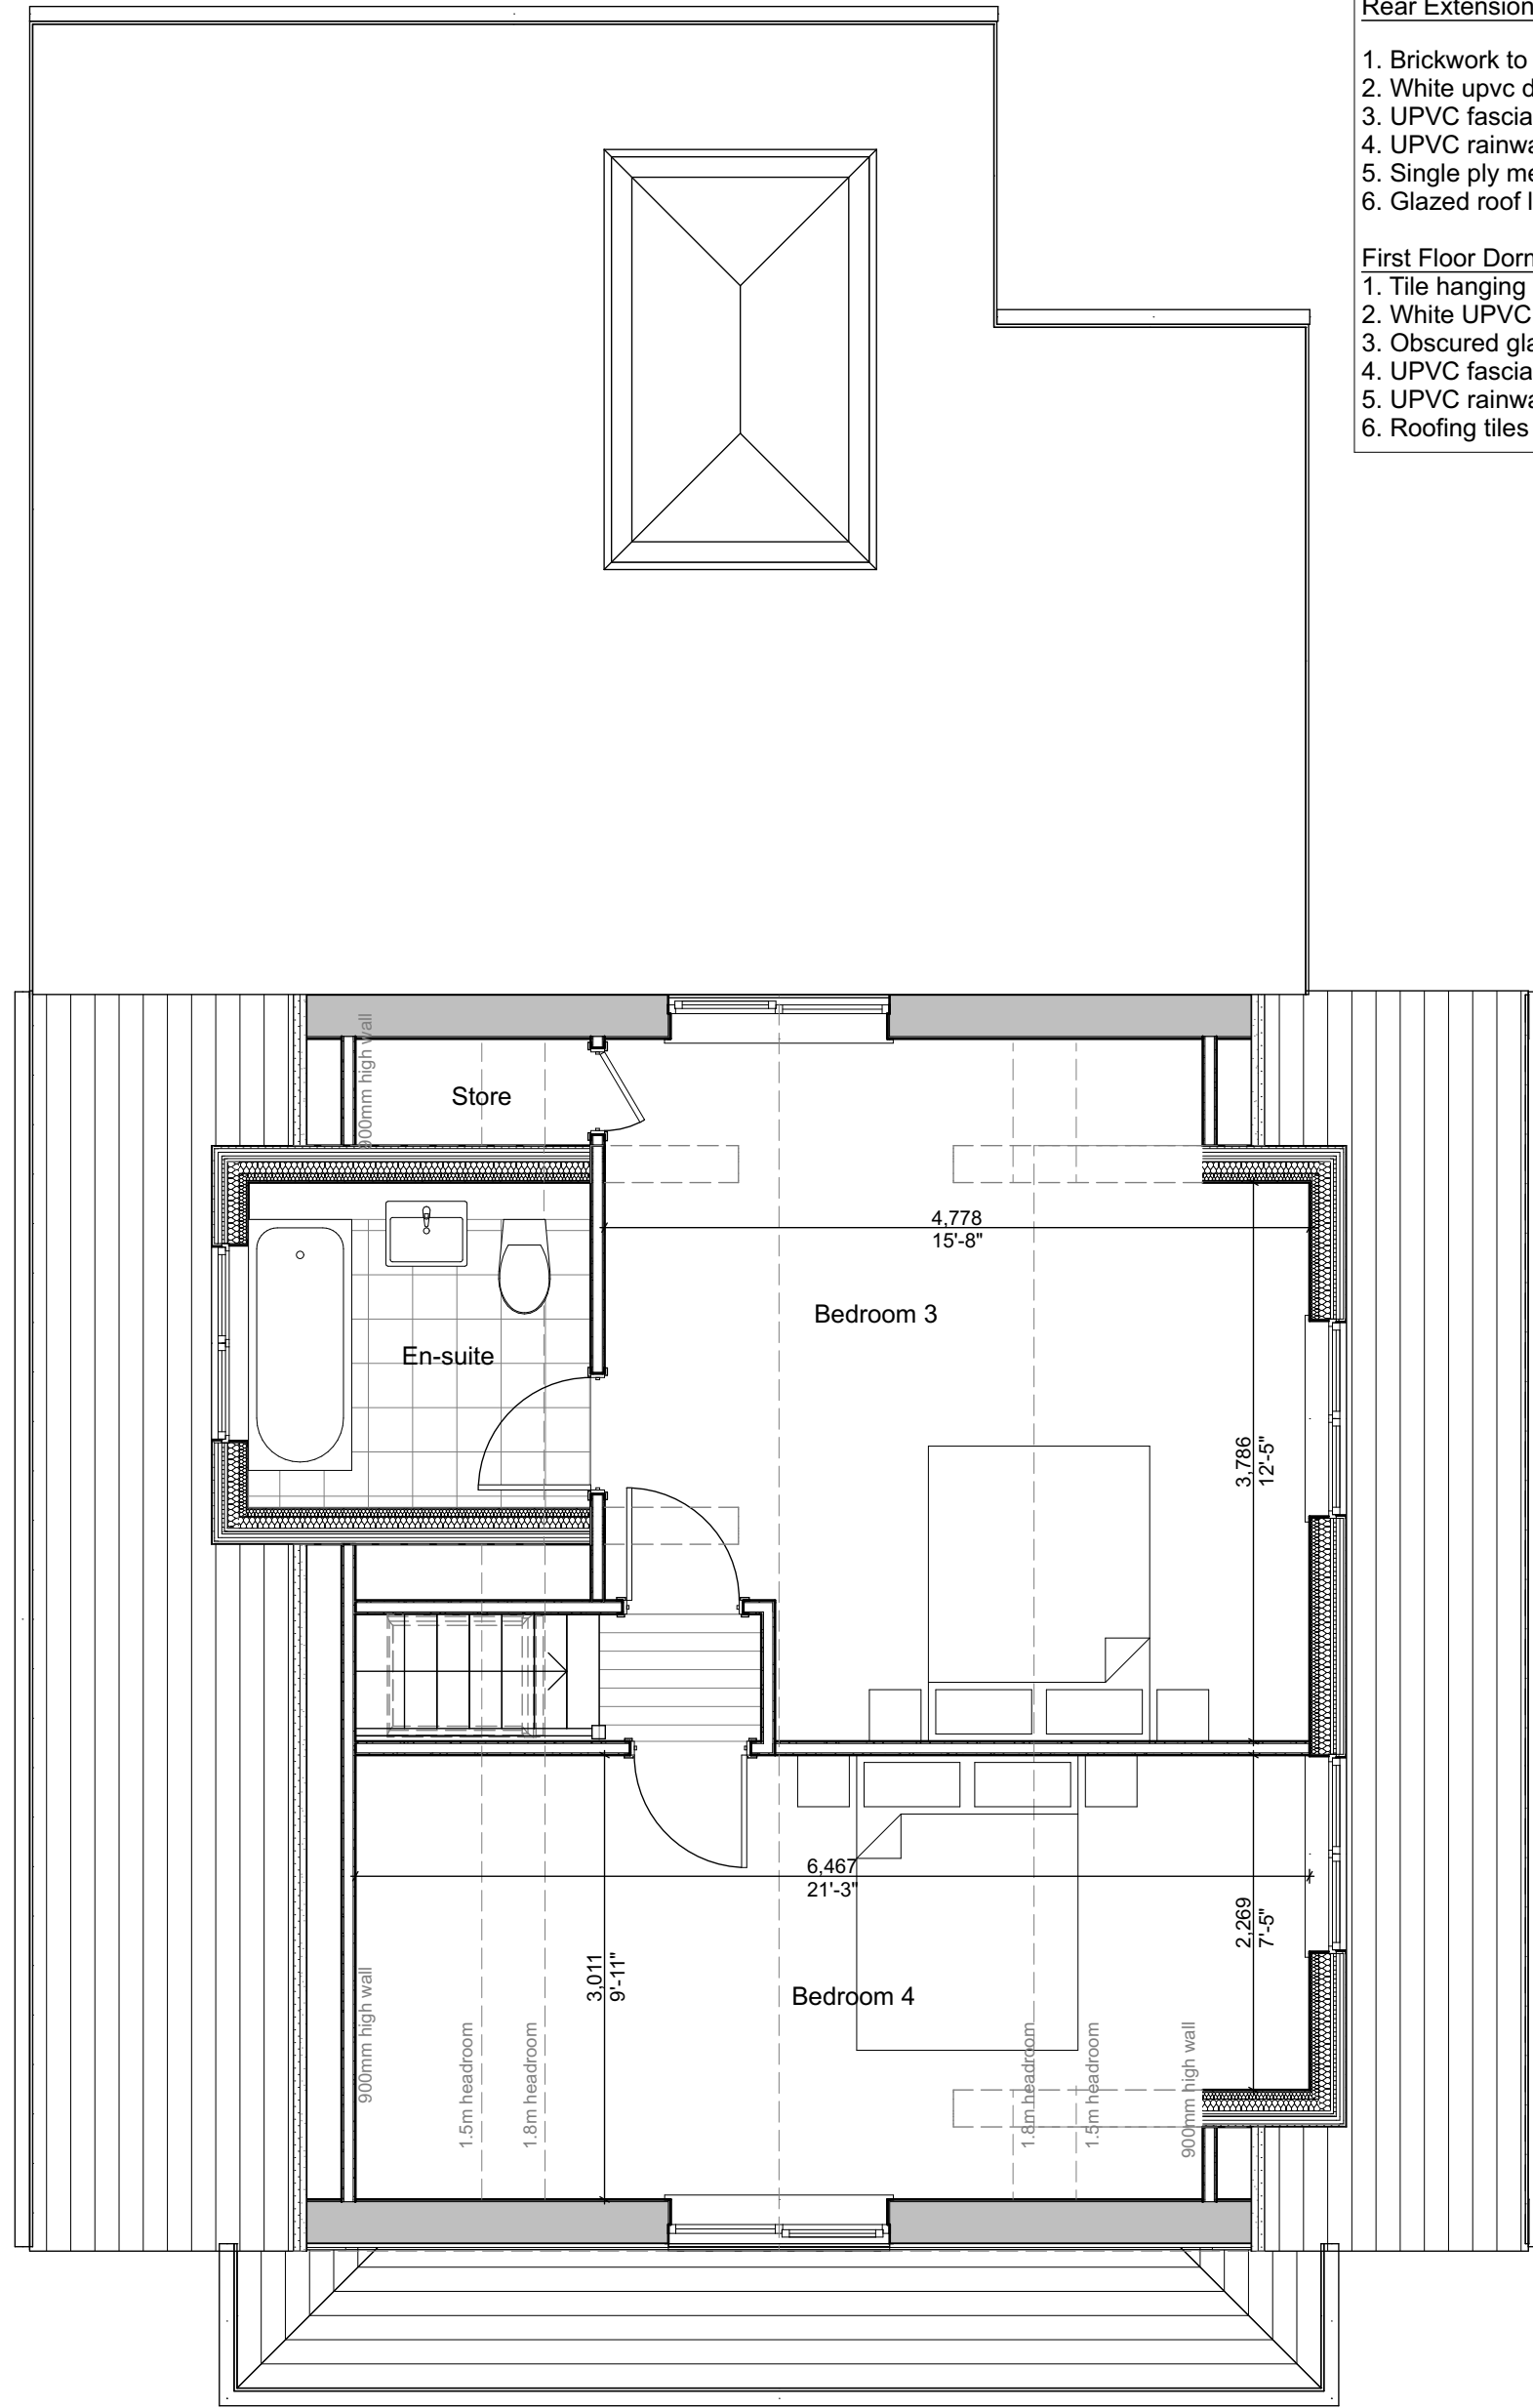

Proposed First Floor Plan

1:50

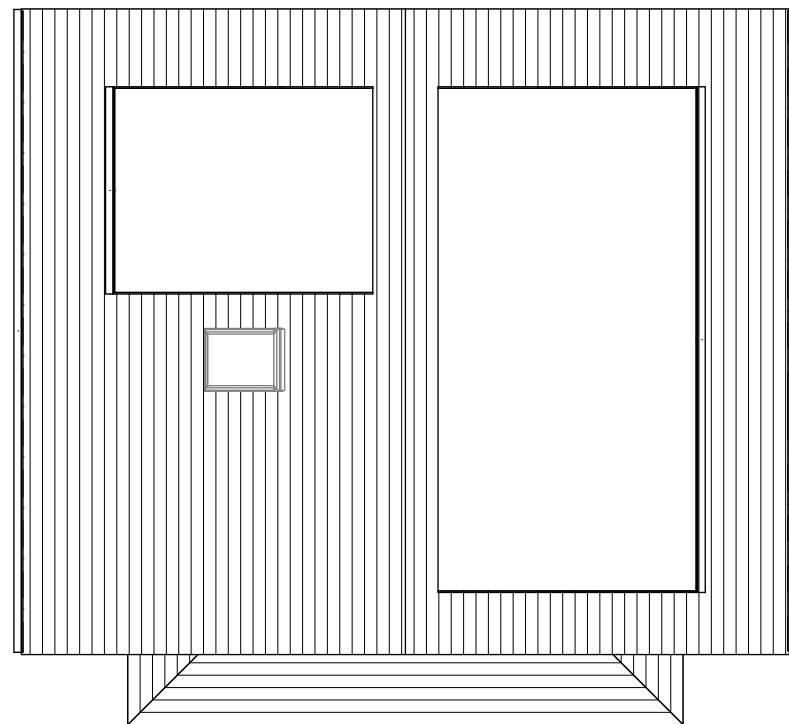

Proposed Roof Plan

1:100

External materials


Rear Extension

1. Brickwork to match existing
2. White upvc double glazed bi-fold doors to match existing
3. UPVC fascia and soffits to match existing
4. UPVC rainwater goods to match existing
5. Single ply membrane flat roof
6. Glazed roof lantern

First Floor Dormer

1. Tile hanging to match existing roof
2. White UPVC double glazed windows to match existing
3. Obscured glazed window
4. UPVC fascia and soffits to match existing
5. UPVC rainwater goods to match existing
6. Roofing tiles to match existing


© RAS 2024
NOT TO BE SCALED. DIMENSIONS TO BE CHECKED ON SITE
SCALING FOR LOCAL AUTHORITY PURPOSES ONLY

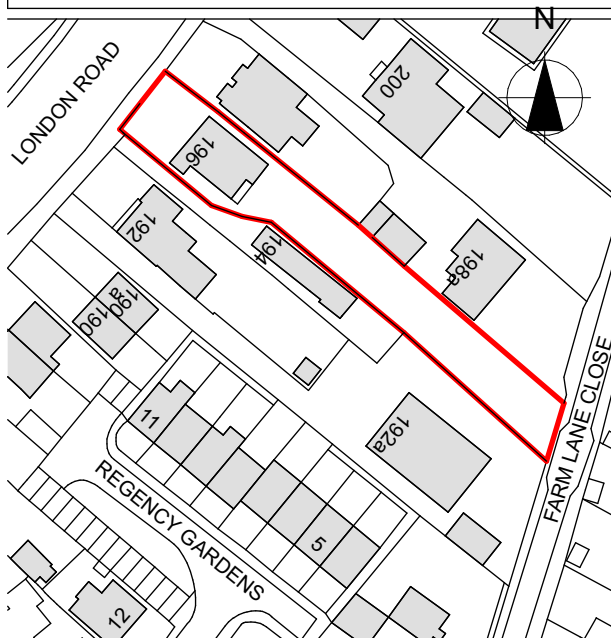

Location Plan


Scale 1:1250

Ordnance Survey, (c) Crown Copyright 2024. All rights reserved. Licence number 100022432

 

1:1250 scale

0 10m 30m 50m 100m

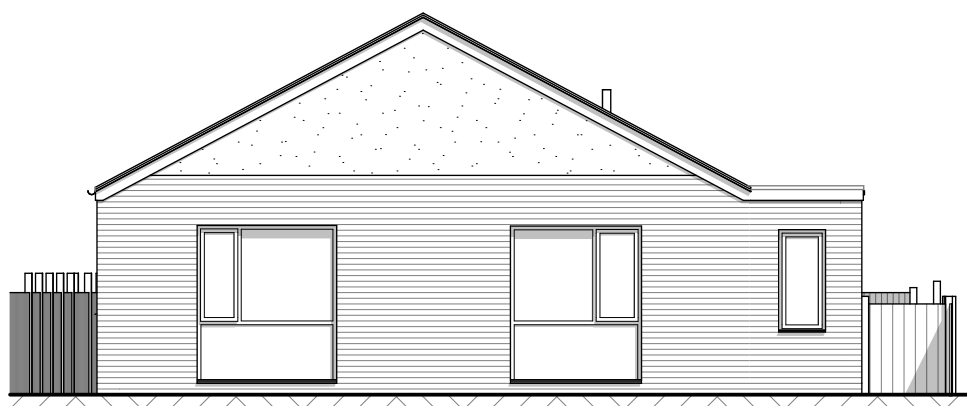


Existing South Elevation

1:100




Existing East Elevation

1:100

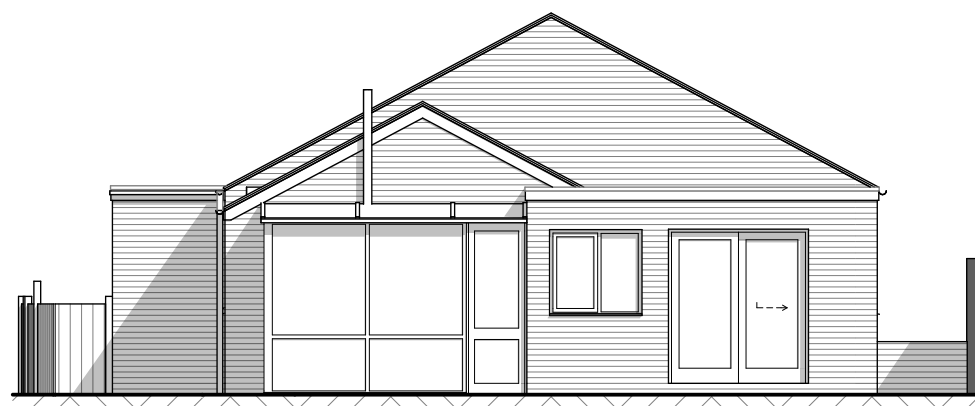

Existing North Elevation

1:100

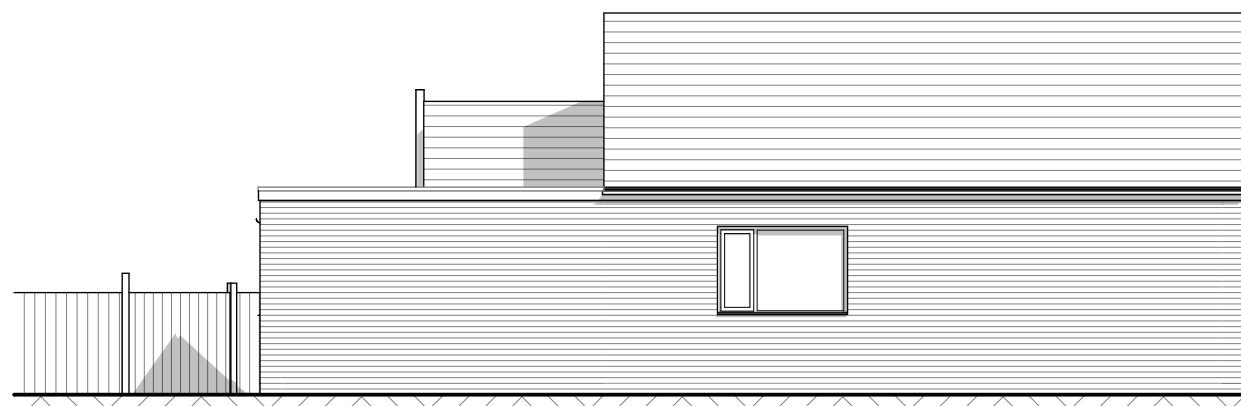


Existing West Elevation

1:100



Proposed South Elevation

1:100

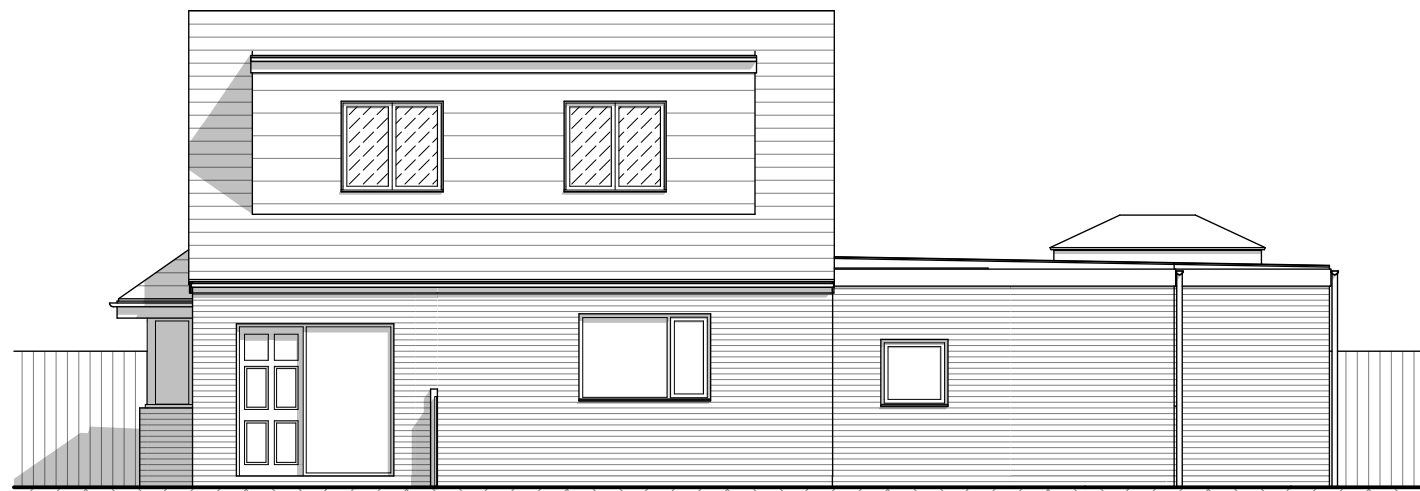

Proposed East Elevation

1:100




Proposed North Elevation

1:100



Proposed West Elevation

1:100

 

1:100 scale

0 1m 2m 3m 5m 10m



1:50 scale

0 1m 2m 3m 5m

PLANNING APPROVAL

P4	Issued for Planning Permission	06.03.24	PR
Revision	Description	Date	Drawn

Designer :



Project :
196 London Road, Waterloooville
Proposed House Extension

Drawing :
Existing and Proposed Plans and Elevations

Date : Dec 2023	Scale : 1:100, 1:50 @ A1	Status : PLANNING	Revision: P4
--------------------	-----------------------------	----------------------	-----------------