



- Legend
- To be removed
 - Existing wall
 - New wall

* Dimensions shown are approximate.

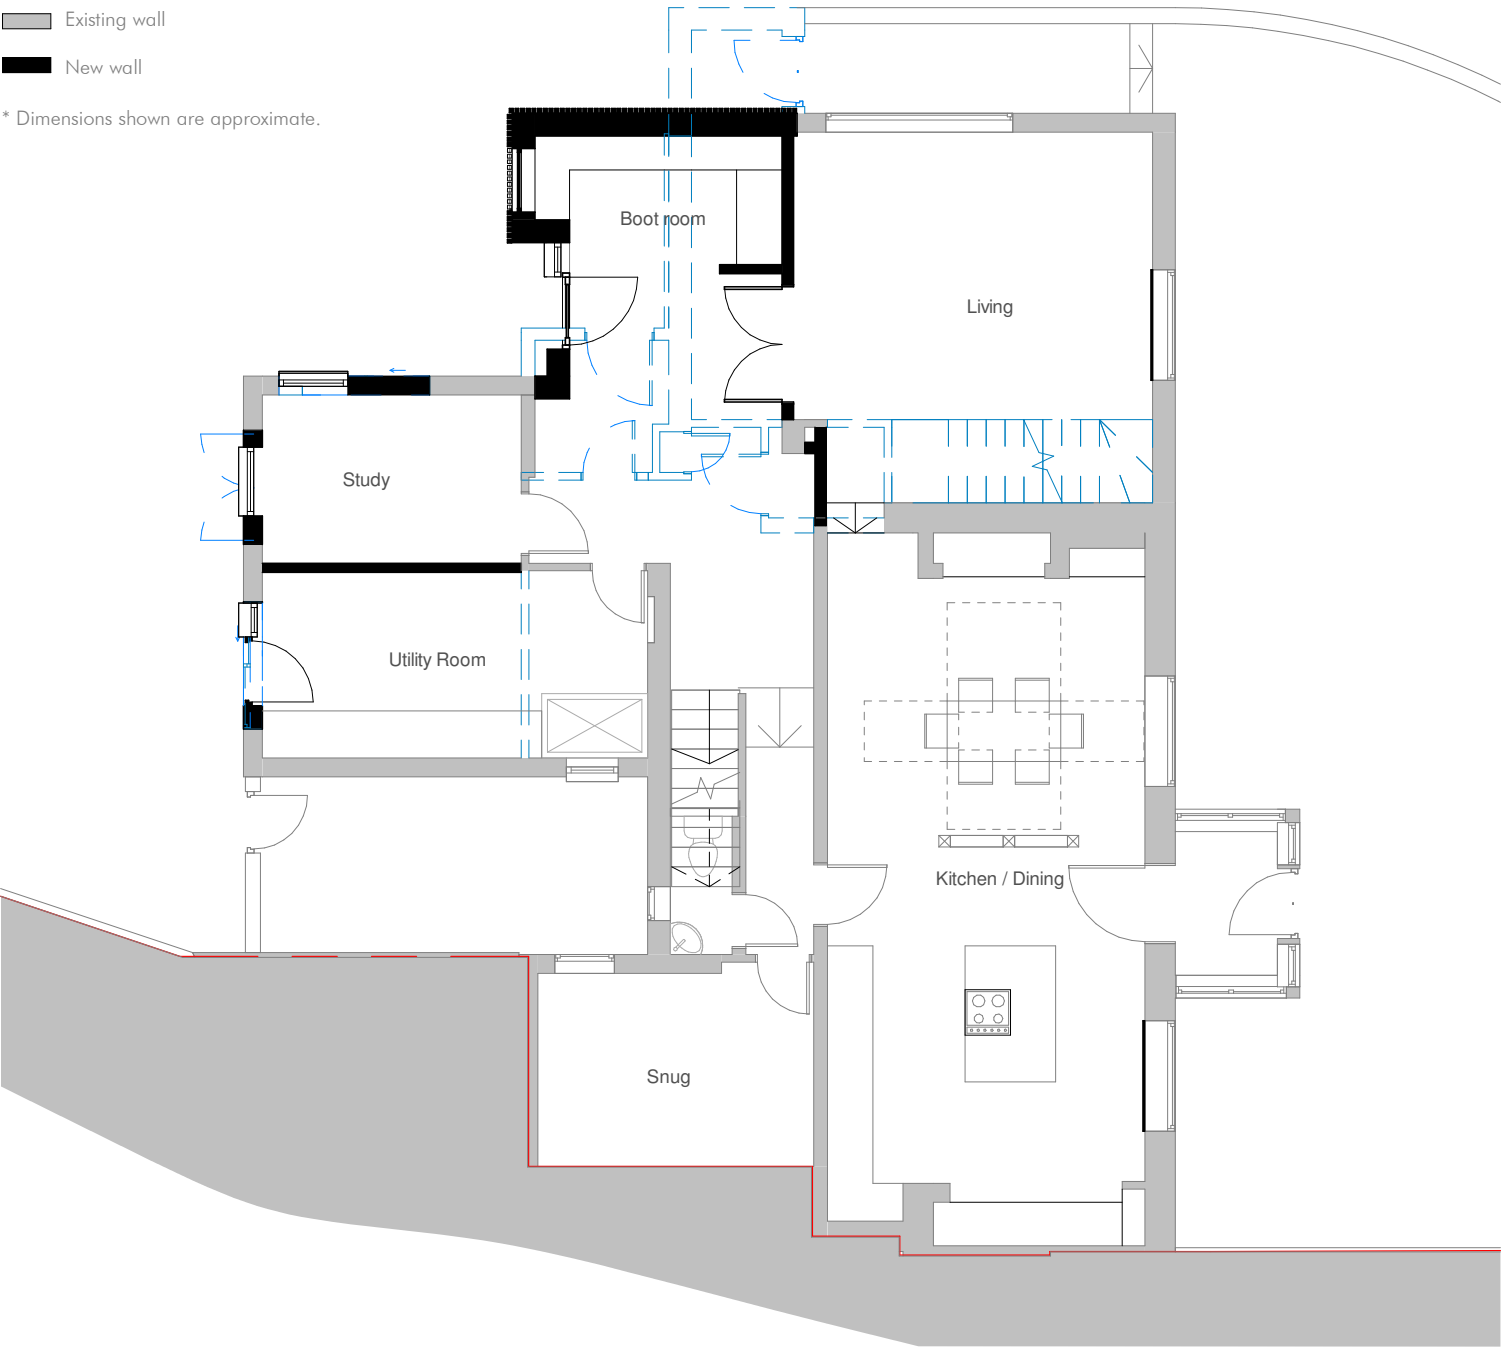

Proposed Ground Floor Plan
1 : 100

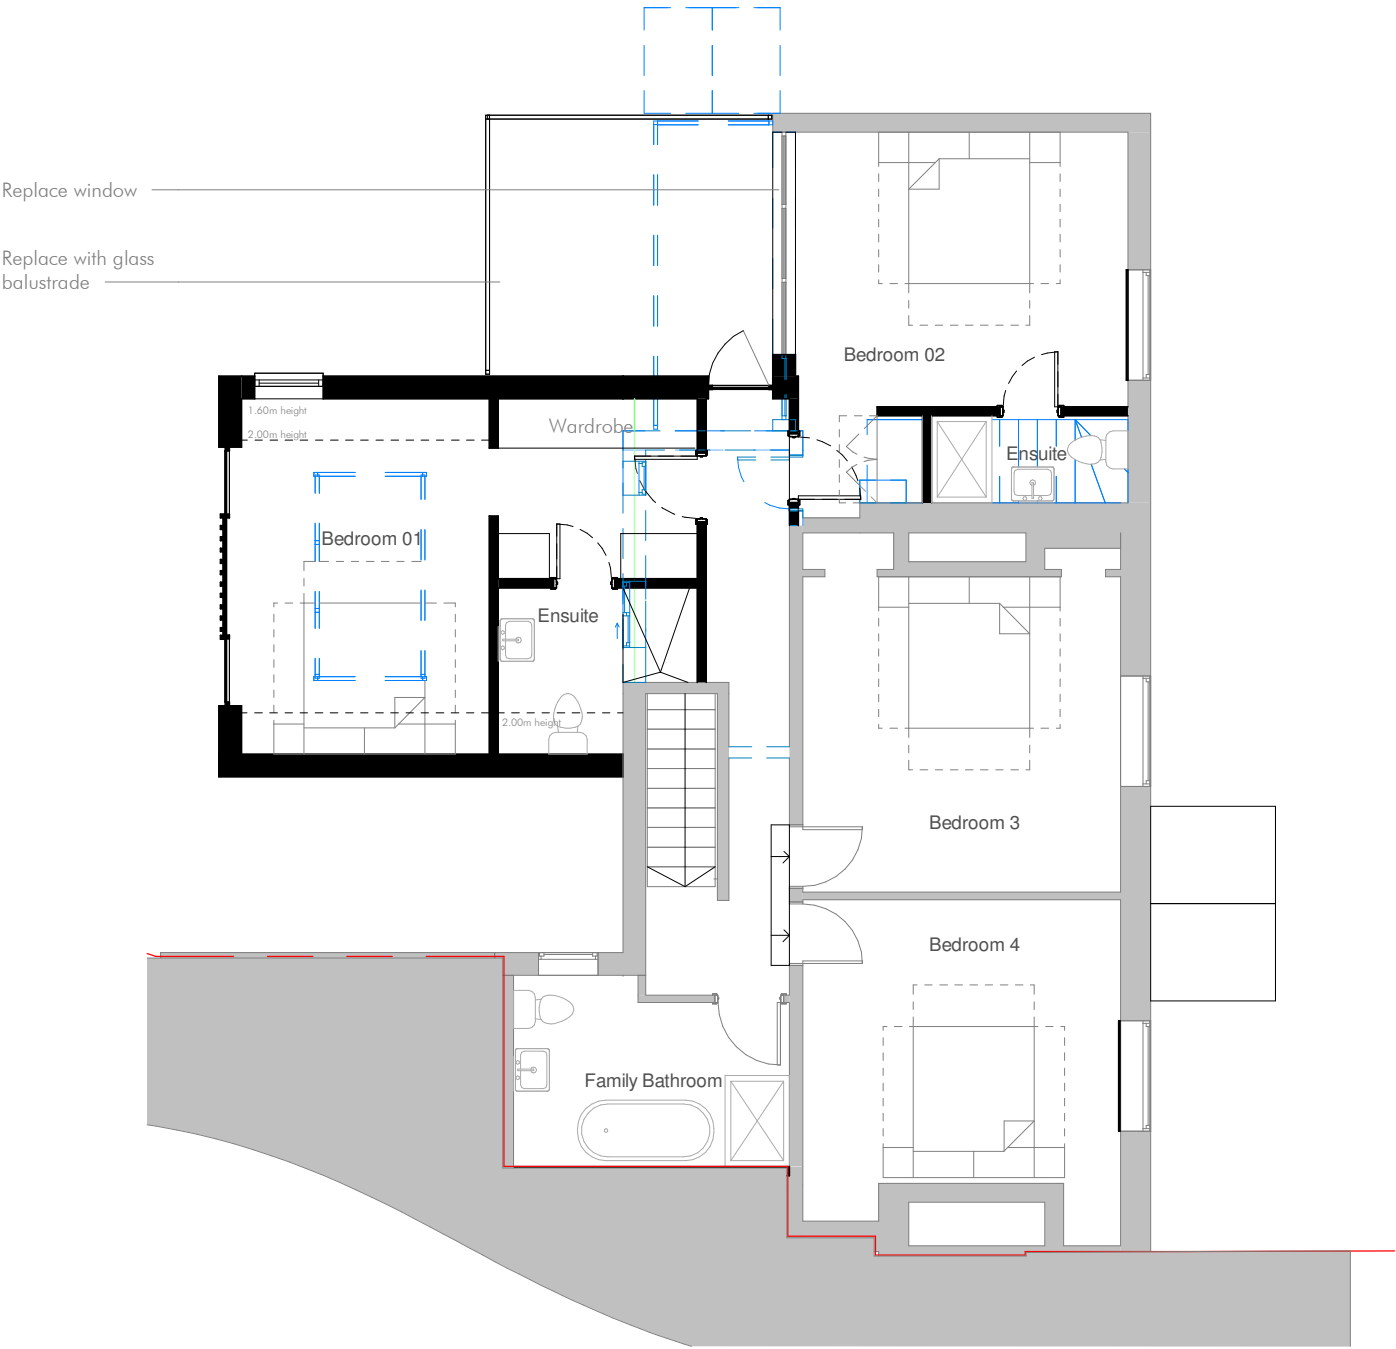

Proposed First Floor Plan
1 : 100



Project title
Rook Farm House

Status

Drawing title
Propose Plans and Demolitions

Project number
2133

Drawing number
3.101

Scale
1 : 100 @ A3

Rev.	Description	Date
		20.09.22
Revision		

HDS @ Lavant House,
Lavant House, Lavant,
PO18 9AB

tel: +44 (0)7365 111998
info@hebdendesignstudio.com
www.hebdendesignstudio.com

Hebden
design studio

architecture / town planning / interior design / project management

Do not scale this drawing unless for the purposes of Local Authority Planning Approval. Please verify that the information is correctly printed to scale by checking the control bar. This drawing must be read in conjunction with all other related drawings and documentation. Architects to be informed of all discrepancies in dimensions. Contractor to check all dimensions on site. This drawing is copyright of Hebden Design Studio Ltd ©. All rights reserved.