


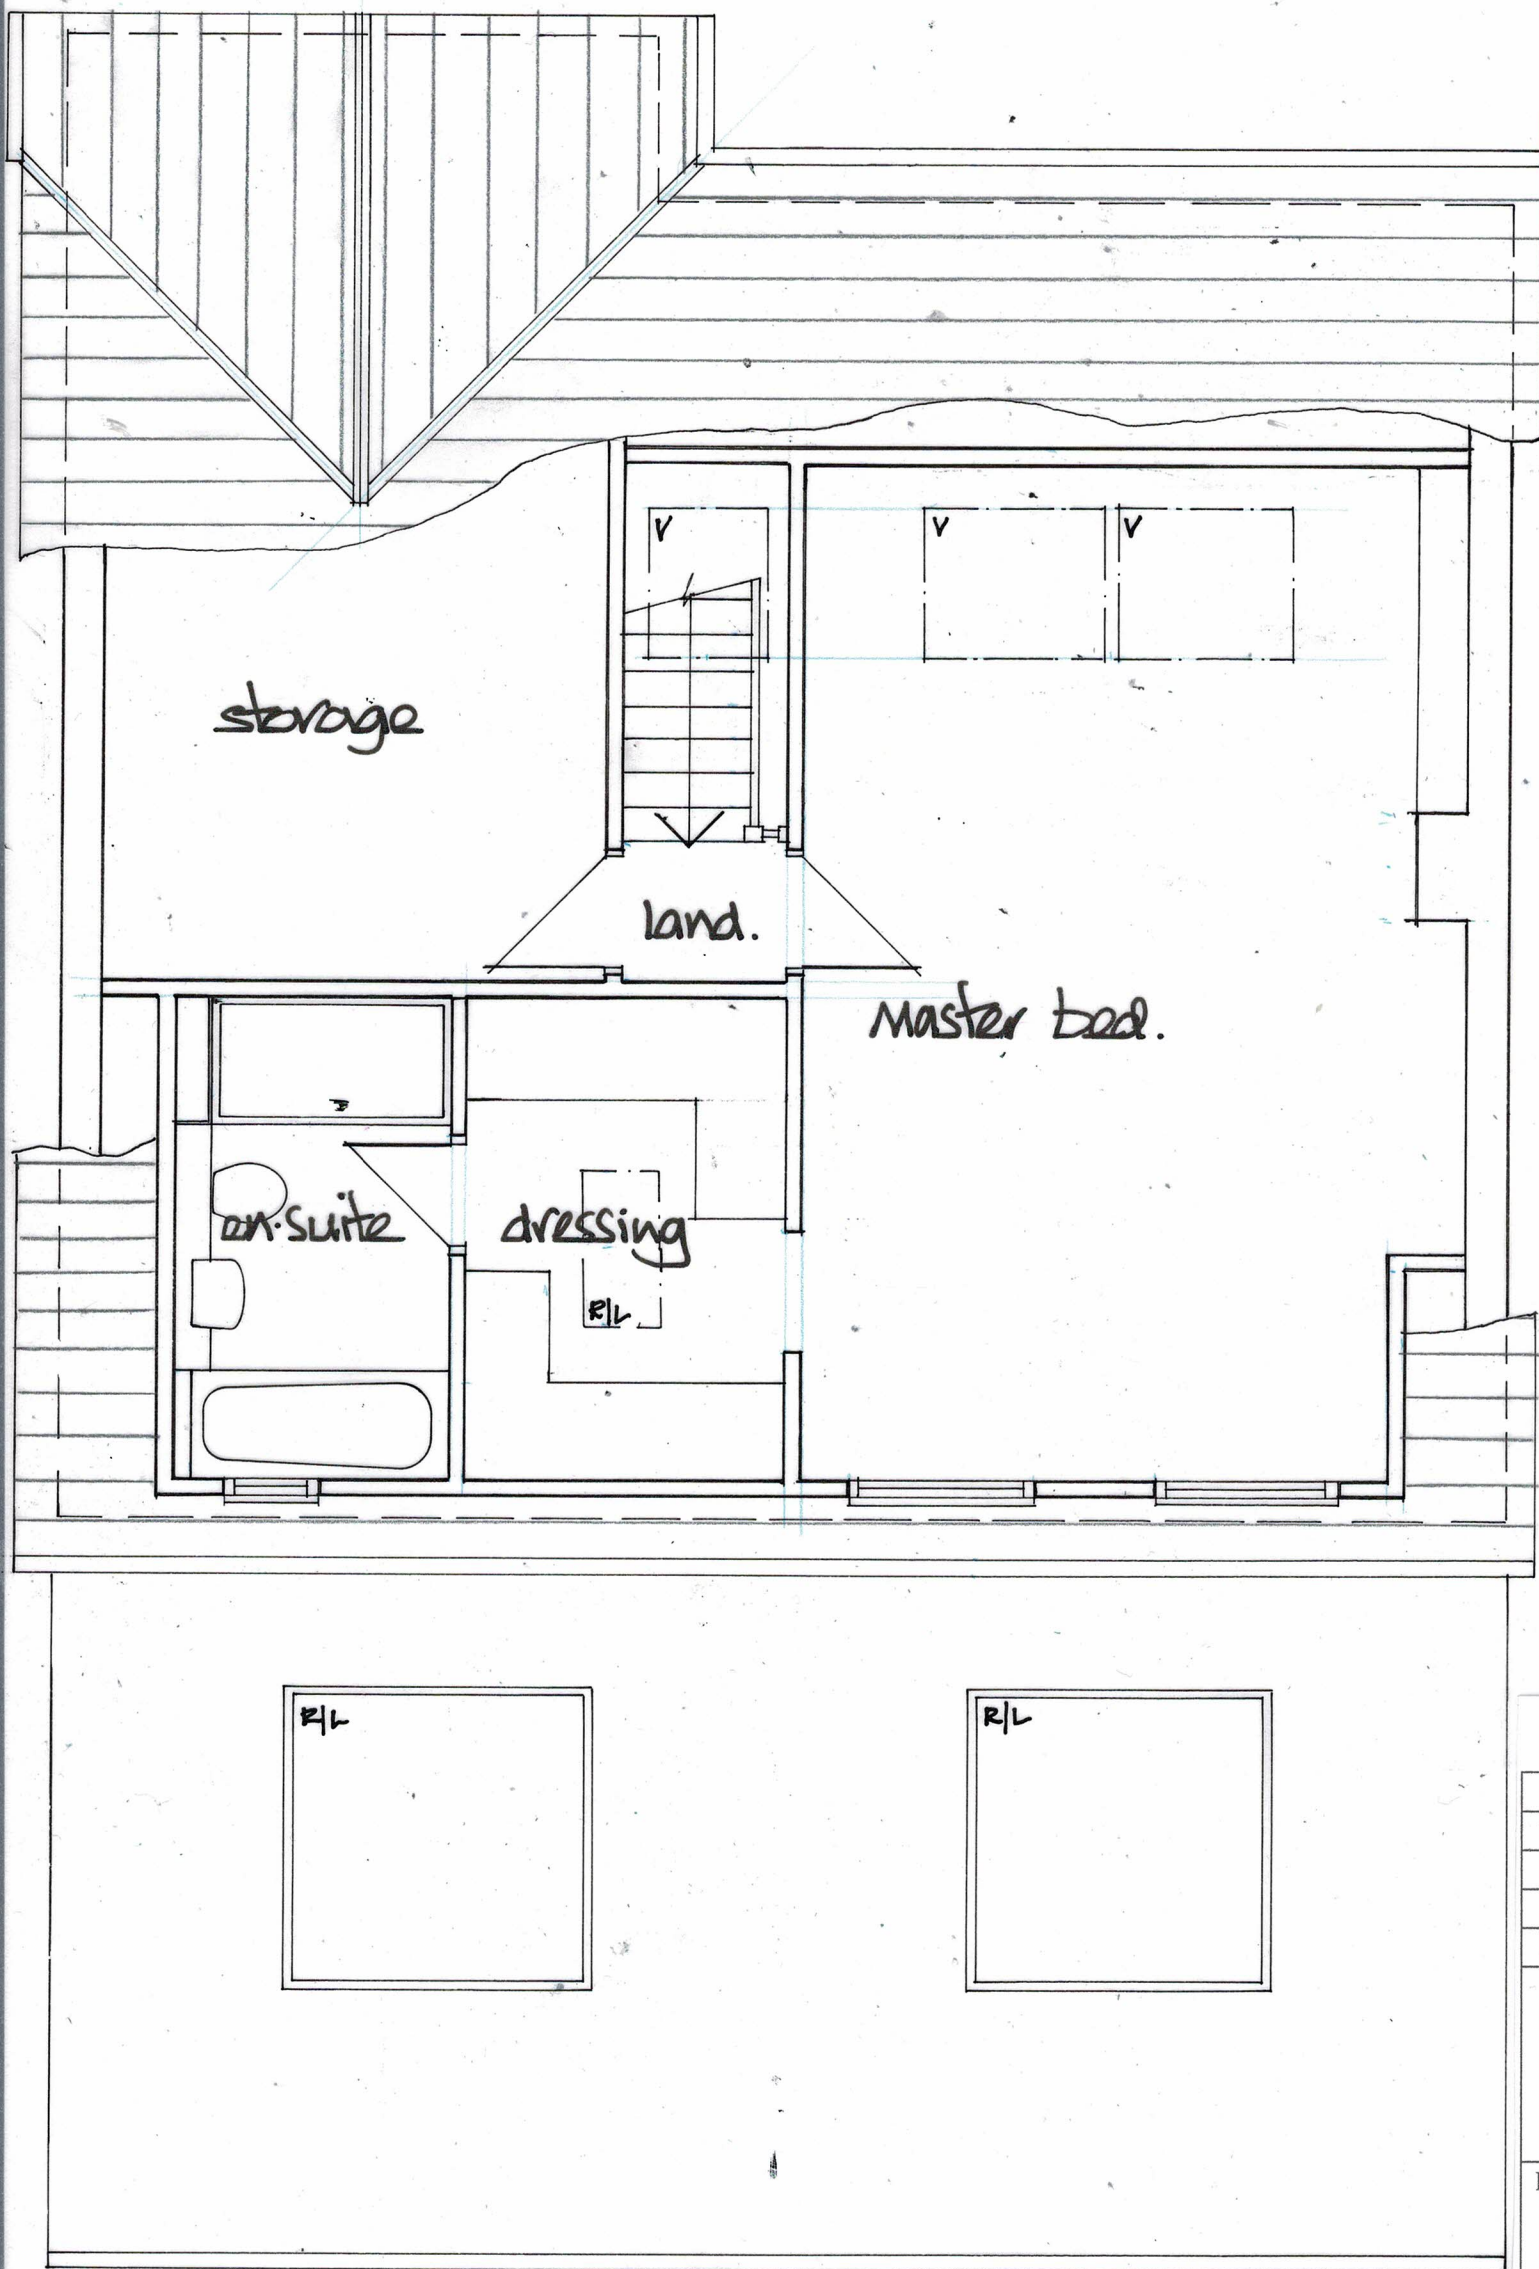

DEREK TREAGUS ASSOCIATES
ARCHITECTURAL SERVICES

Tel: 07956 624094
Email: derek.treagus@gmail.com

Project	LOFT CONVERSION & FRONT/REAR EXTENSIONS AT 102 LONDON ROAD, WIDLEY, WATERLOOVILLE, HAMPSHIRE.		
Client	Mr & Mrs D Martin		
Subject	Planning Drawing Proposed Loft Floor Plan		
Date:	June 2022	Scale:	1: 50 @ A3
Rev:		Drg. No.	22/249/04

- Copyright reserved.
- All dimensions are to be site confirmed and should not be scaled unless for Planning purposes.
- Verify all queries with the office.