



NOTE: Do not Scale from this Drawing (except for planning approval). All dimensions are in millimetres and to be checked on site. All dimensions relating to subcontractors or suppliers work must be checked and agreed between the main contractor and the sub-contractors and suppliers.

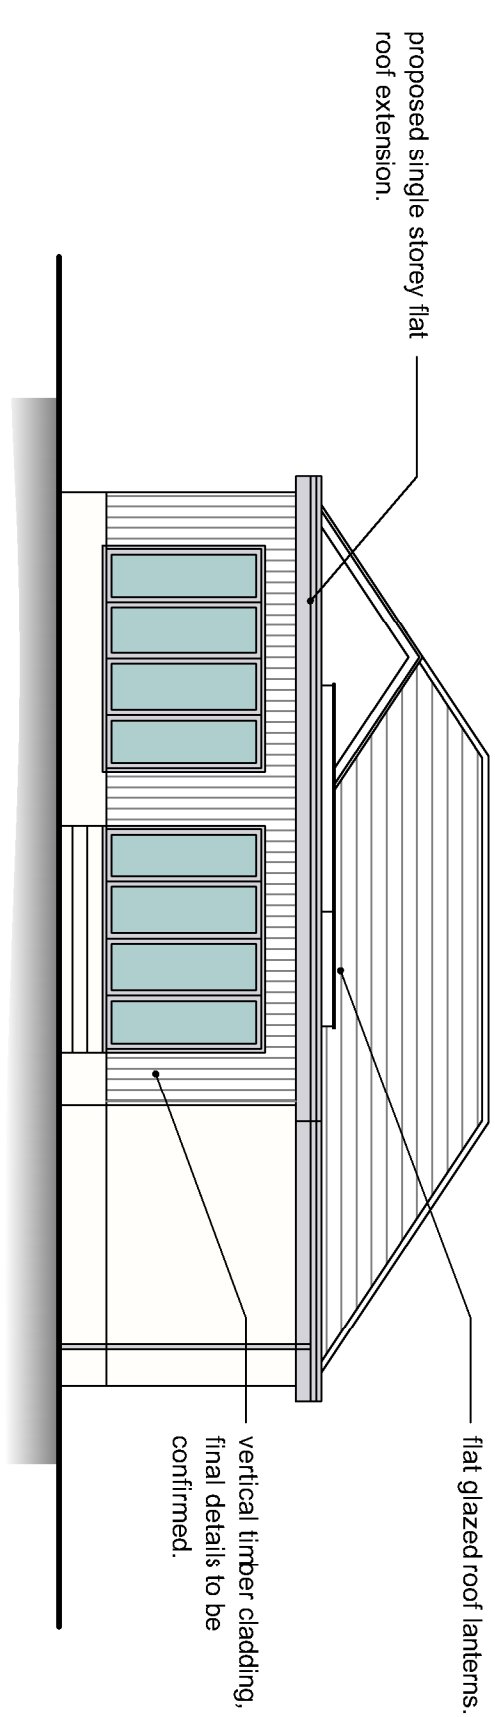


PROPOSED SOUTH ELEVATION
SCALE 1:100

SCALE 1:100

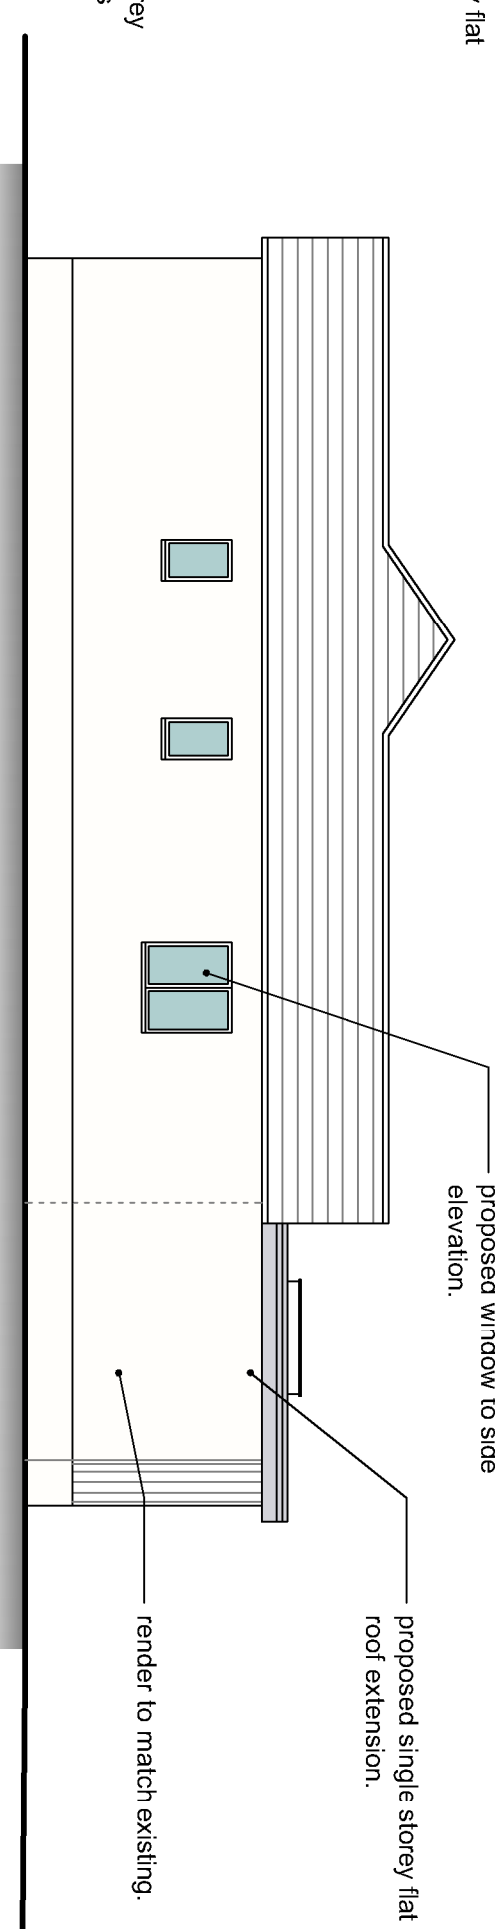


PROPOSED WEST ELEVATION
SCALE 1/4" = 1'-0"

SCALE 1:100

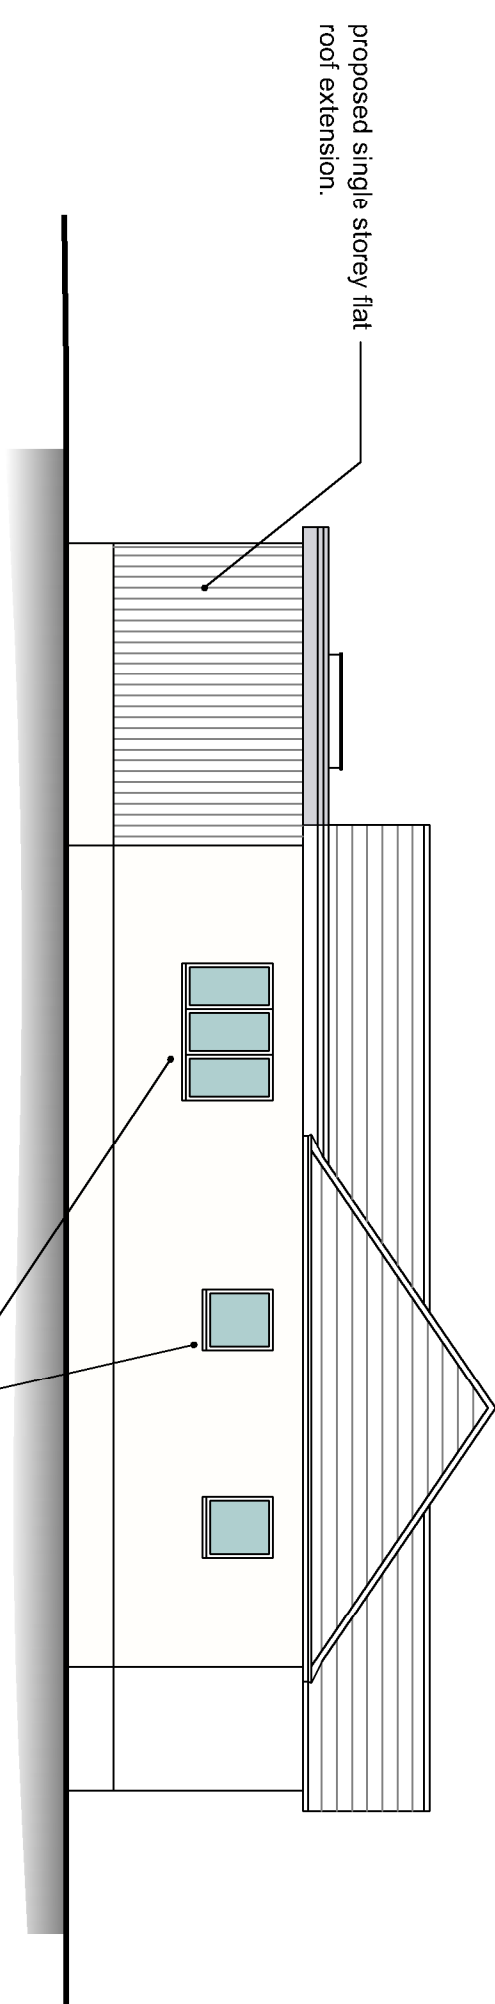


PROPOSED EAST ELEVATION
SCALE 1/4" = 1'-0"

SCALE 1:100

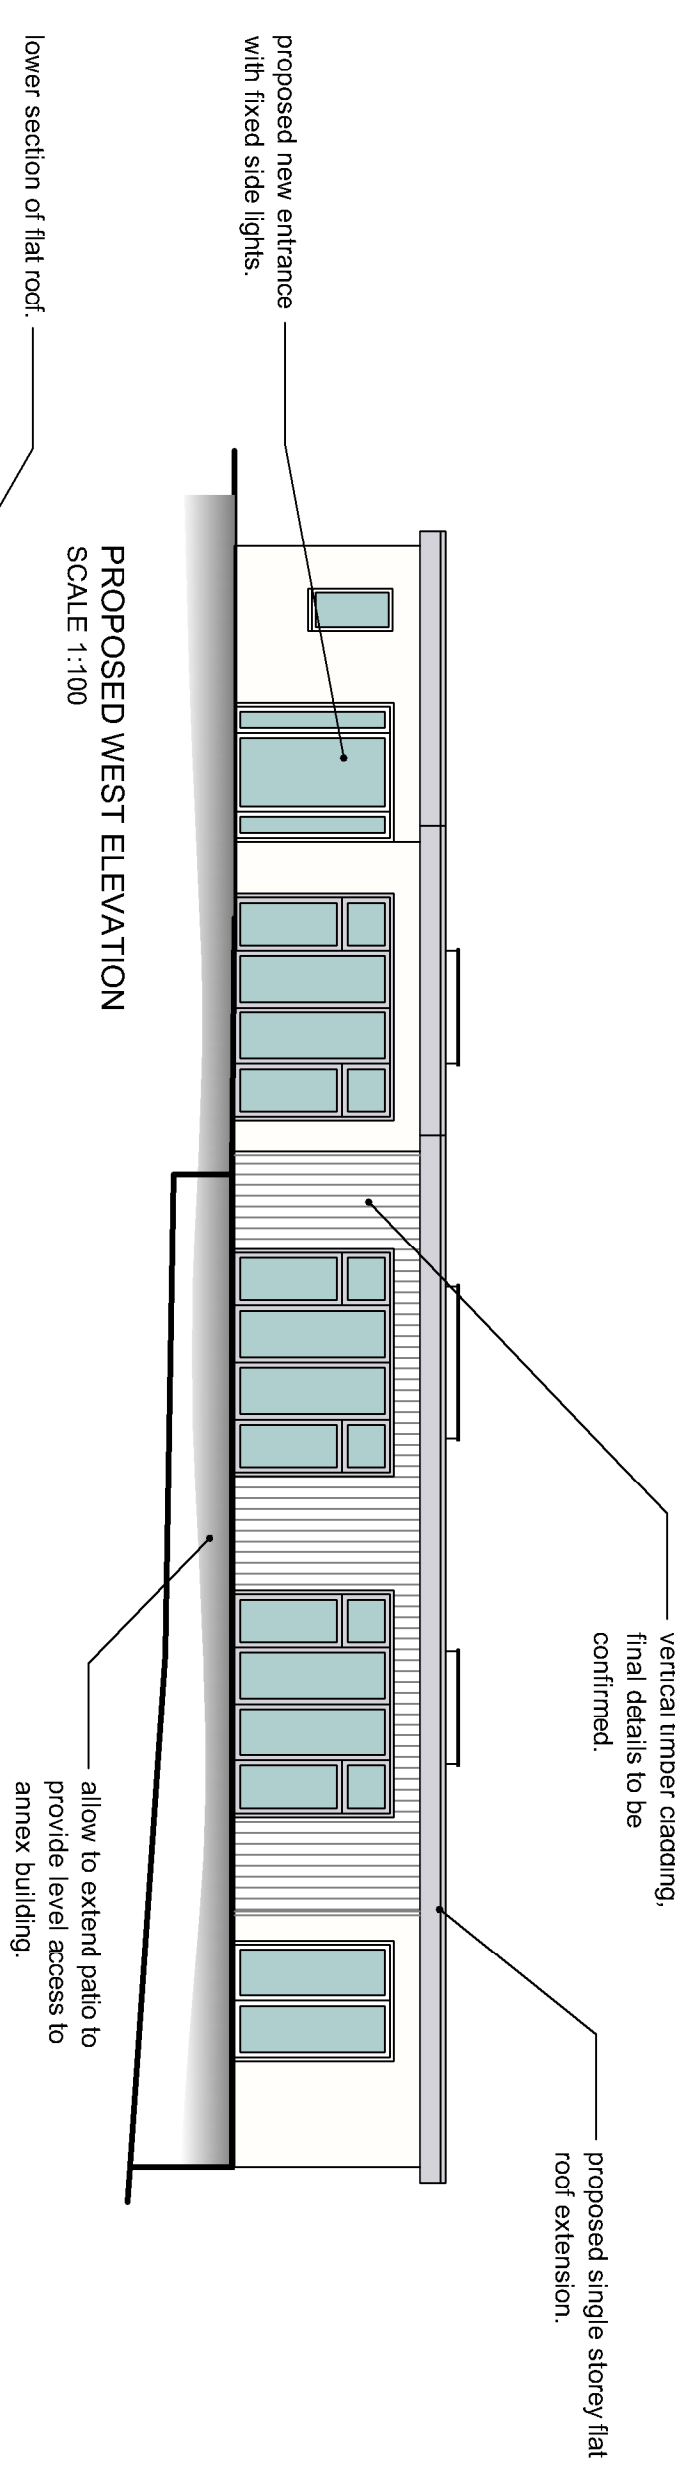


PROPOSED WEST ELEVATION
SCALE 1:100

SCALE 1:100

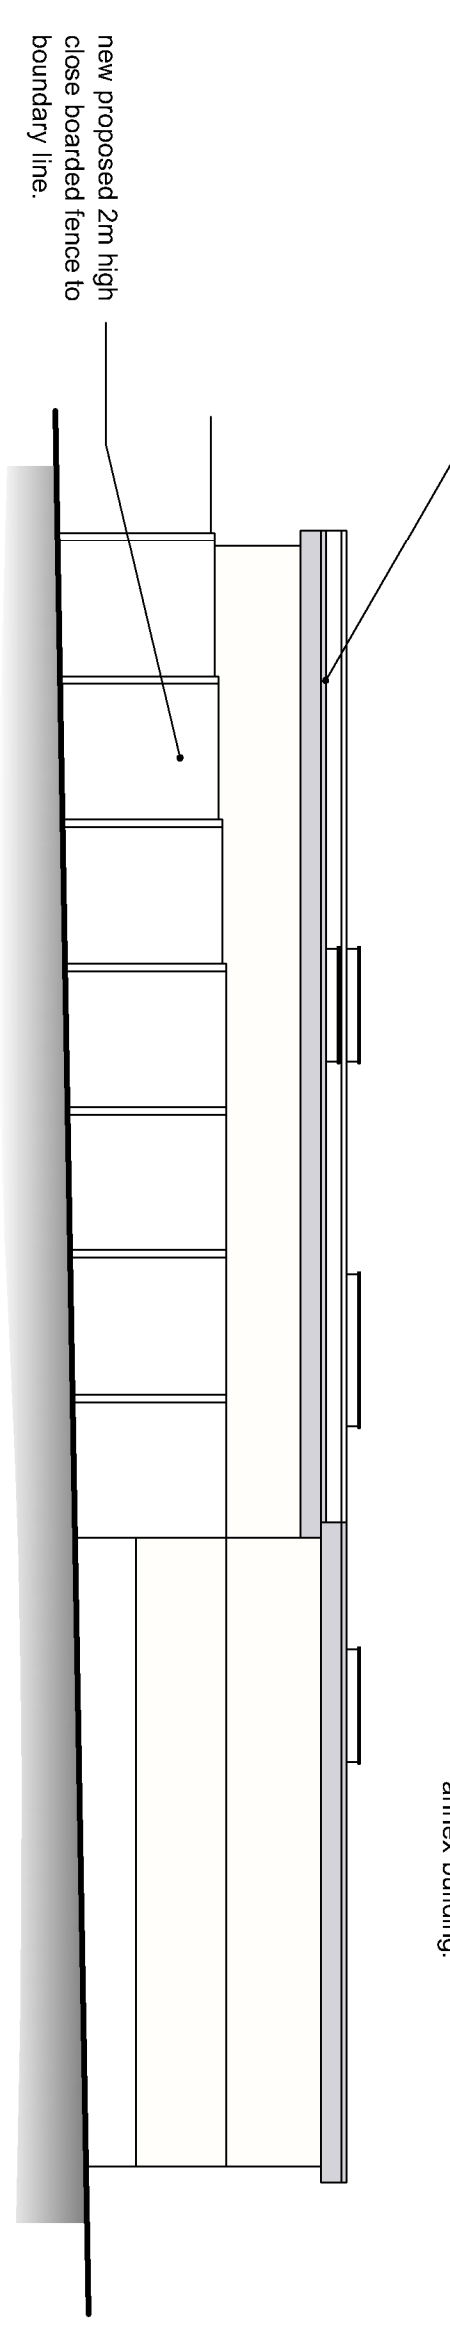


PROPOSED EAST ELEVATION
SCALE 1:100

SCALE 1:100

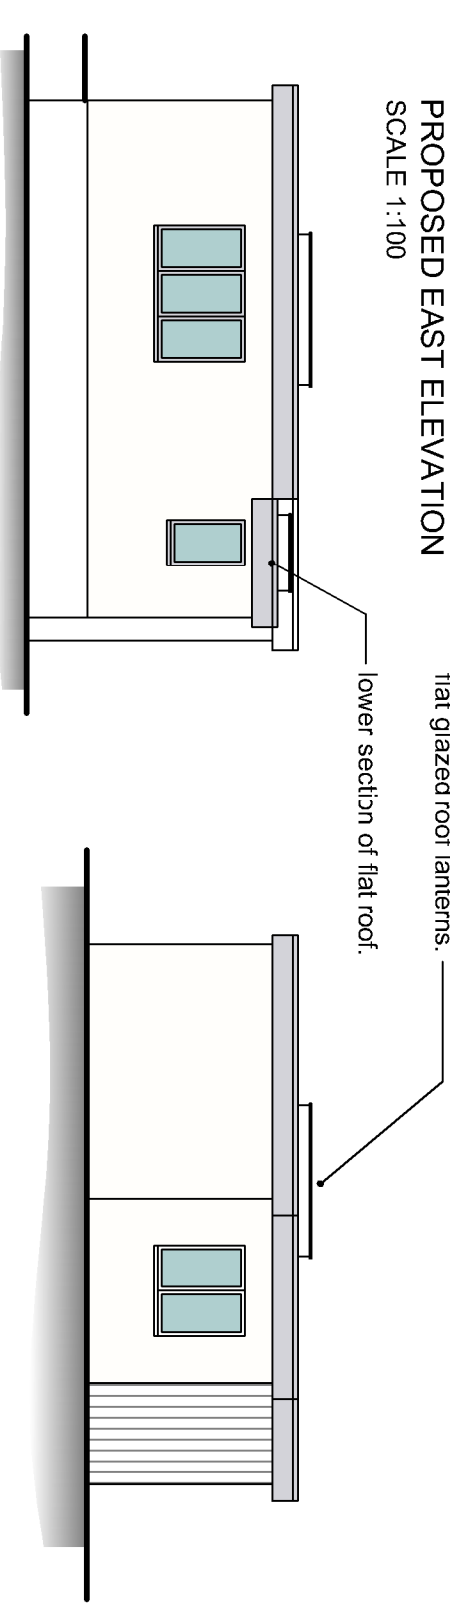


PROPOSED SOUTH ELEVATION
SCALE 1/4"=1'-0"

SCALE 1:100

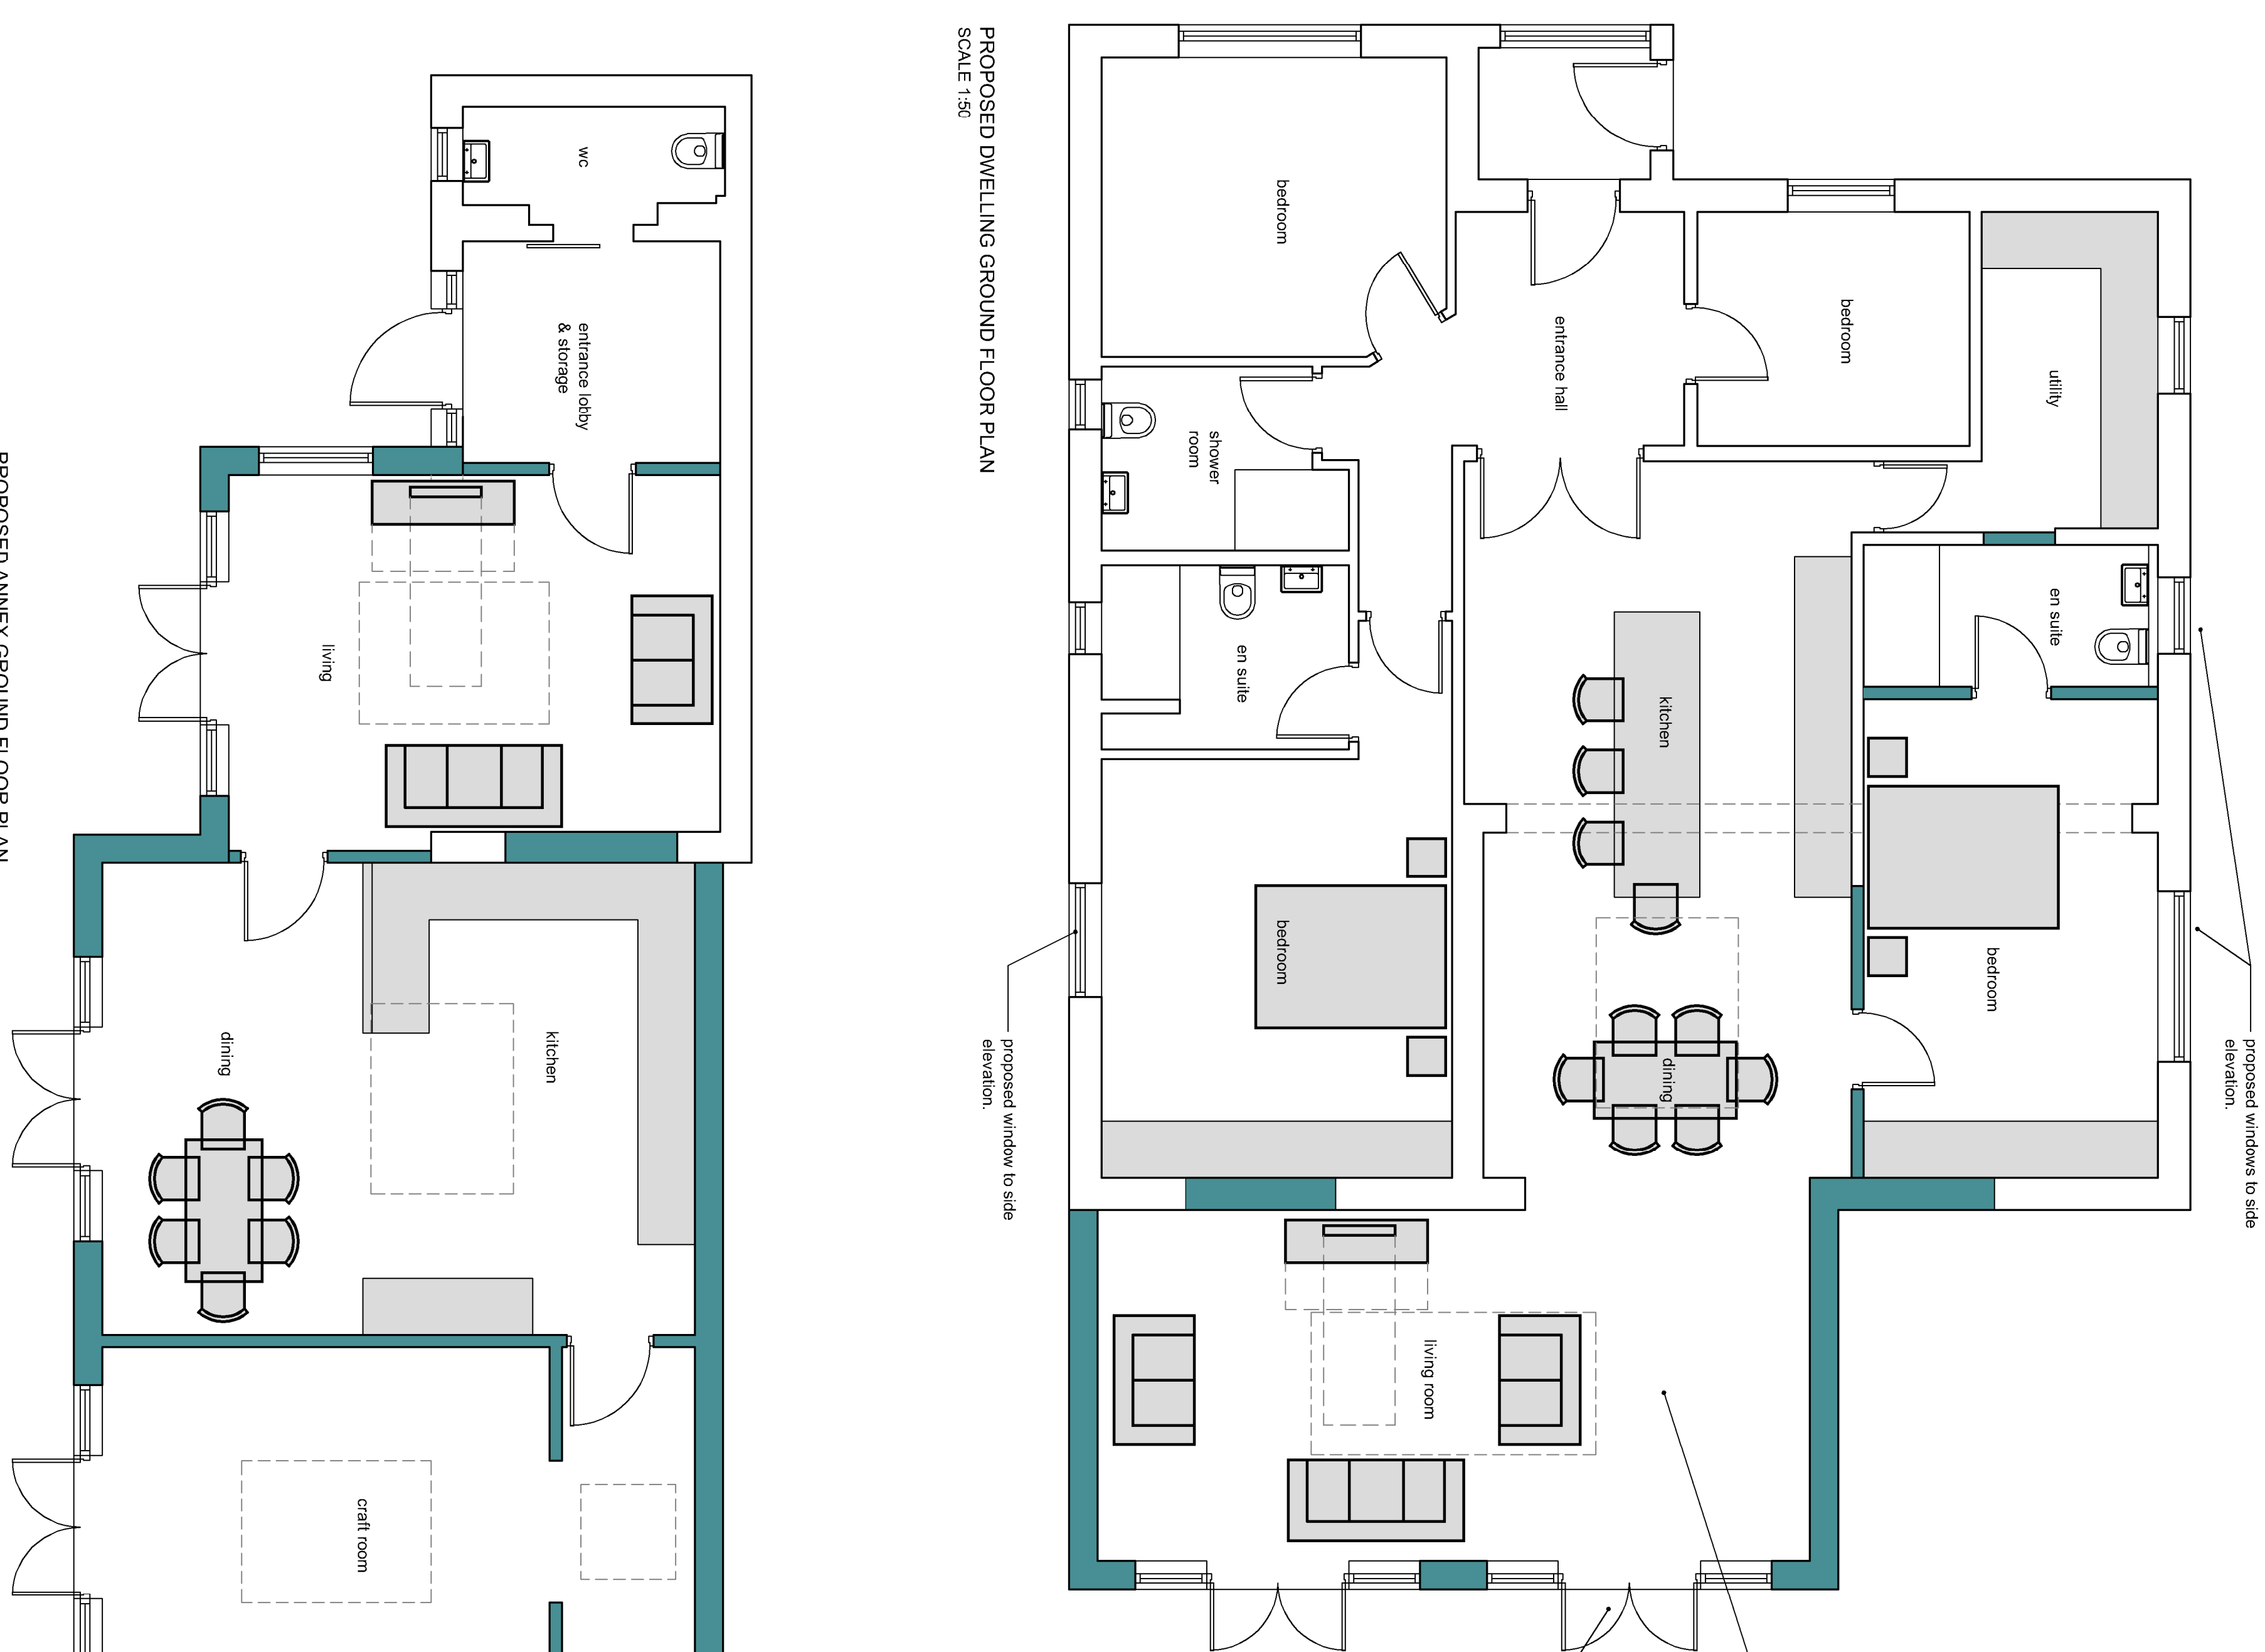


PROPOSED DWELLING GROUND FLOOR PLAN
SCALE 1:50

SCALE 1:50

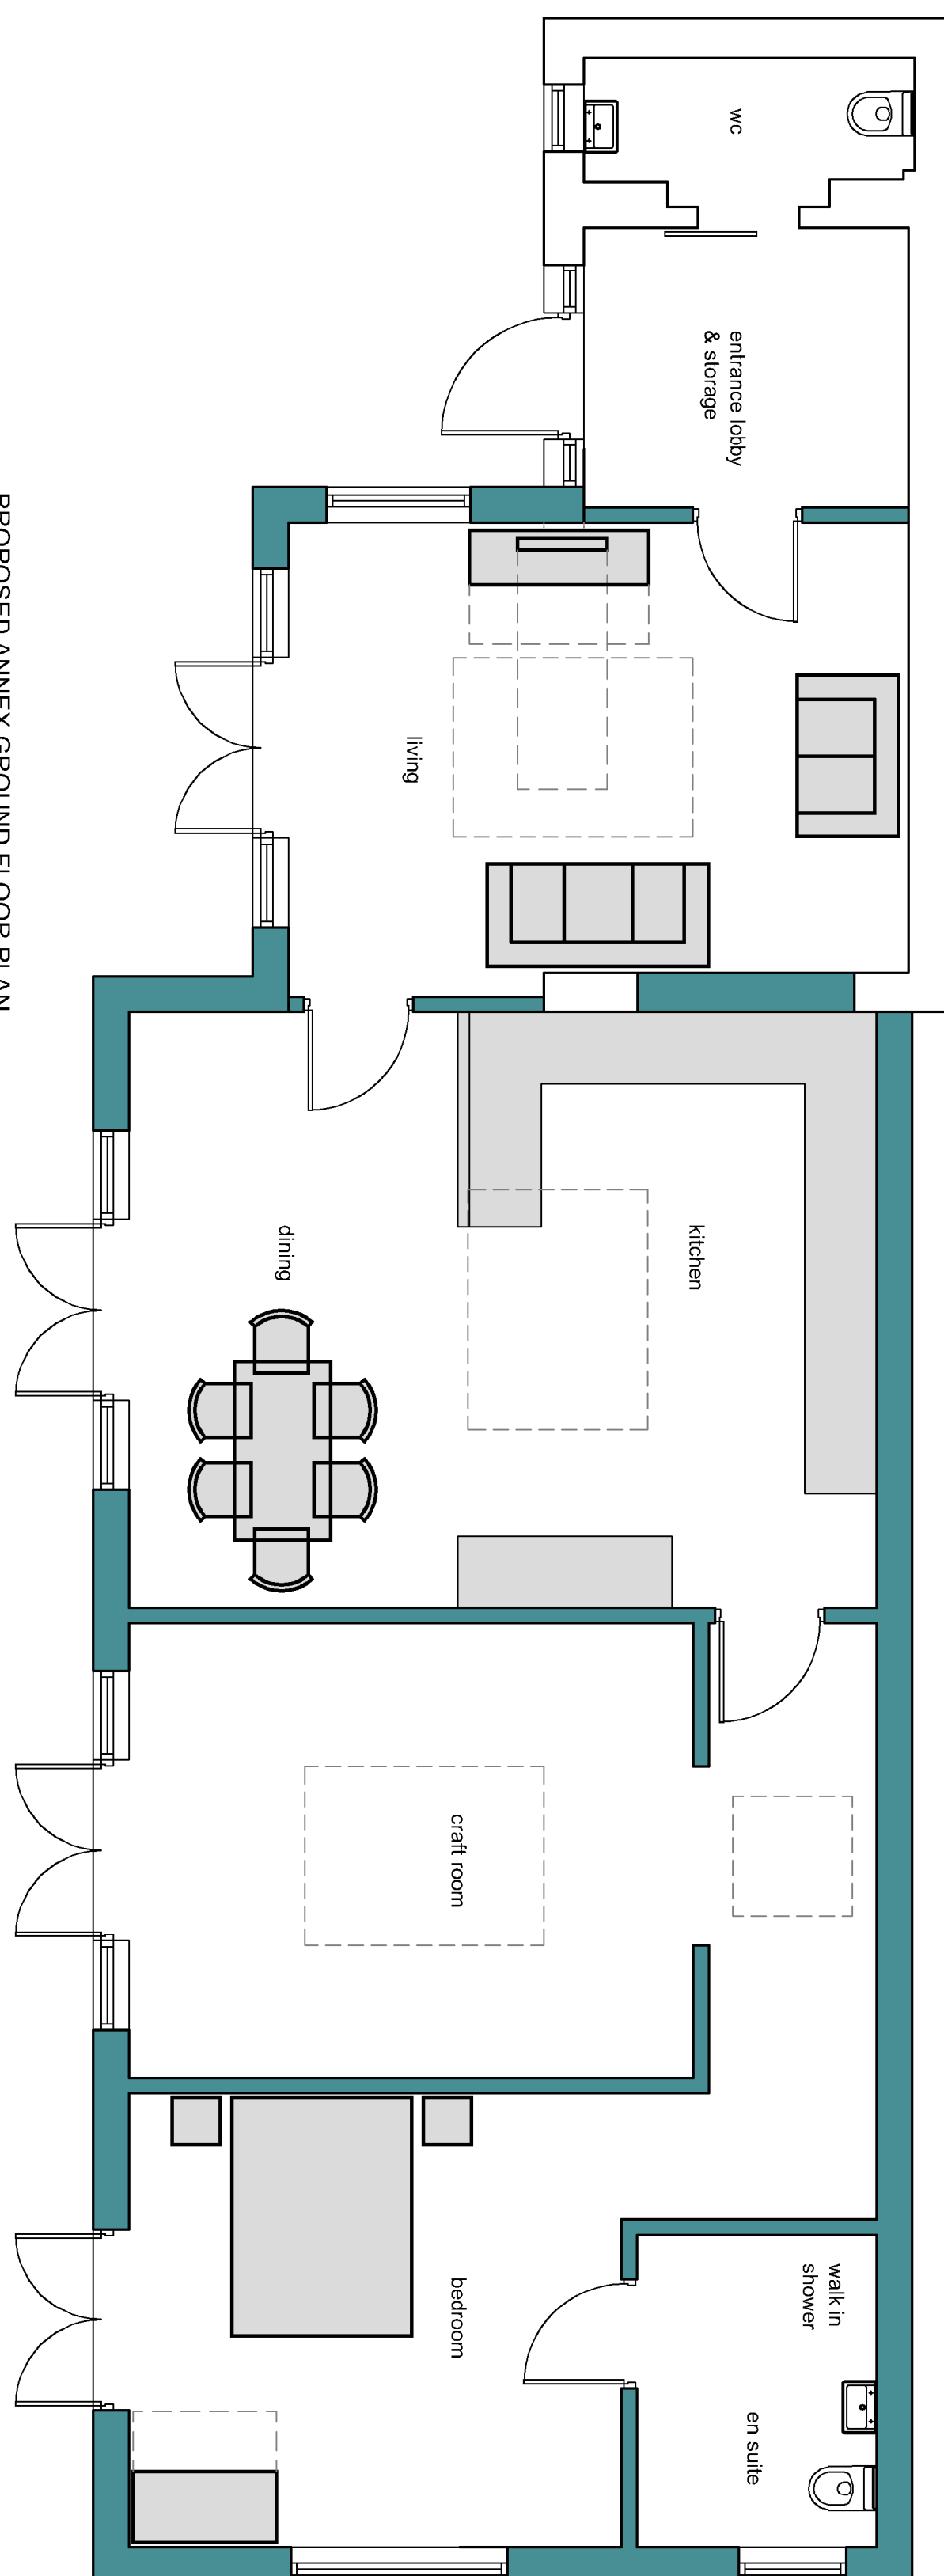

PROPOSED ANNEX GROUND FLOOR PLAN
SCALE 1:50

SCALE 1:50

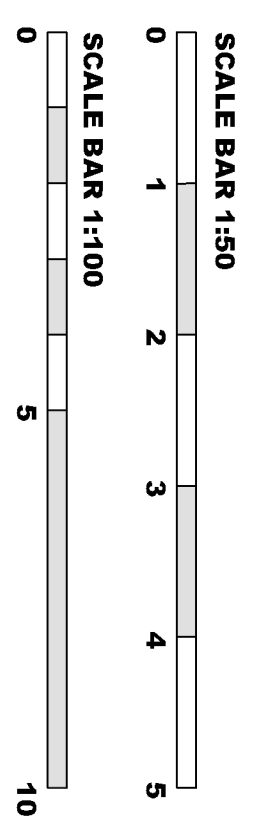

ORDERING TITLE:	DATE:	SCALE:	grip architectural design
PLANNING APPLICATION - PROPOSED FLOOR PLANS & ELEVATIONS	August 2024	1:50 & 1:100 @ A1	
	DRAWN:	CHECK:	grip architectural design
	gp	24261 PL302	
CHECKED:		APPROVED:	
Ms Proudfoot, 8 Warfield Crescent, Watmouille, Hants.			